

Use Dimensions - DO NOT SCALE

The Contractor is to check all dimensions at all times. Contractor to check the dimensions & conditions on site before commencing. Subject to professional survey.

All errors and omissions to be reported prior to commencement. This drawing must be read in conjunction with the relevant specification clauses. This drawing must not be used for purposes other than that for which it is provided. All drawings subject to statutory authority approval.

This Drawing Is Copyright of DMWR Architects LTD


Use Dimensions - DO NOT SCALE

The Contractor is to check all dimensions at all times. Contractor to check the dimensions & conditions on site before commencing. Subject to professional survey.


All errors and omissions to be reported prior to commencement. This drawing must be read in conjunction with the relevant specification clauses. This drawing must not be used for purposes other than that for which it is provided. All drawings subject to statutory authority approval.

This Drawing Is Copyright of DMWR Architects LTD

Scale Bar		To be used as guidance only	
1:5	mm	50	150 250
1:10	mm	100	300 500
1:20	mm	200	600 1000
1:50	mm	500	1500 2500

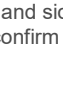NOTES	
KEY CLADDING SYSTEMS	
	Wetherby SFS-RAGRAIL-EWI-SILICONE system (cavity)
	Wetherby EWI-SILICONE direct fix system (<u>no</u> cavity)
	Ash & Lacey LineAL-F System
Circular cladding to columns TBC.	
Hatch areas are indicative and do not include window reveals and side walls to balconies. Contractor to visit site to confirm these areas for tender purposes.	
	Section Cut


NOTES	
KEY CLADDING SYSTEMS	
	Wetherby SFS-RAGRAIL-EWI-SILICONE system (cavity)
	Wetherby EWI-SILICONE direct fix system (<u>no</u> cavity)
	Ash & Lacey LineAL-F System
Circular cladding to columns TBC.	
Hatch areas are indicative and do not include window reveals and side walls to balconies. Contractor to visit site to confirm these areas for tender purposes.	
	Section Cut

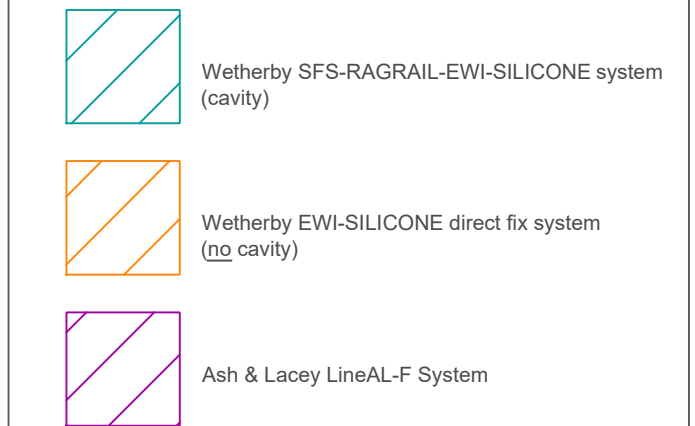

Wetherby SFS-RAGRAIL-EWI-SILICONE system
(cavity)


Wetherby EWI-SILICONE direct fix system
(no cavity)

Ash & Lacey LineAL-F System

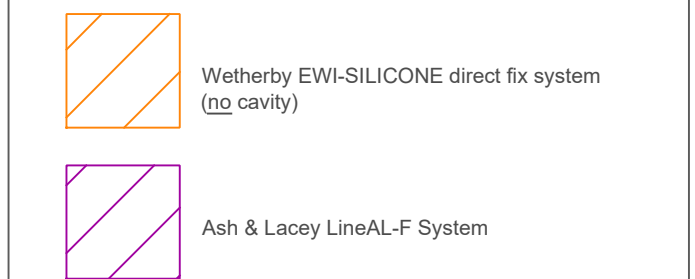

 Wetherby EWI-SILICONE direct fix system
(no cavity)


 Ash & Lacey LineAL-F System

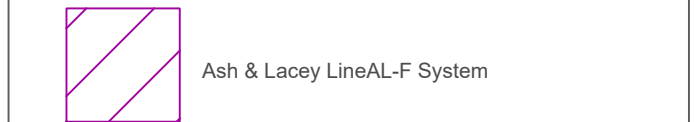

Ash & Lacey LineAL-F System

Circular cladding to columns TBC.

Hatch areas are indicative and do not include window reveals and side walls to balconies. Contractor to visit site to confirm these areas for tender purposes.

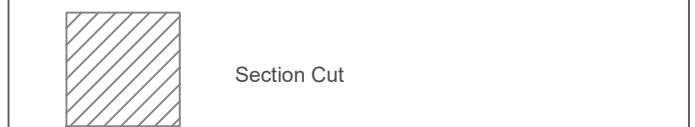

Section Cut

B	12/05/22	Cladding system revised	SE	CL	
A	29/04/22	Notes added	SE	+	
Rev	Date	Revision Description	Dm	Chk	

Project Name Design House Block 5		North
Client Client Name		
Drawing Title Proposed Elevation 4 Sheet 2 of 2 (Cladding Systems)		Client Job No Client No DMWR Job No 3685
Drawing Reference: 3685-DR-125		Revision B
Drawing Date 11.11.2020	Scale 1:50@A1 1:100@A3	Drawing By PB
Drawing Status FOR INFORMATION		Checked By CL

First Floor
16-18 Hatton Garden
London EC1N 8AT

020 7670 3779
mail@dmwr.co.uk
www.dmwr.co.uk

DMWR
Architects

Fourth Floor
41 Spring Gardens
Manchester M2 2BG

0161 413 4656
mail@dmwr.co.uk
www.dmwr.co.uk

—  ROOF BEAM
71.755

SEVENTH
68.800

SIXTH
65.800

FIFTH
62.800

— FOURTH
59 800

THIRD
56.800

SECOND
53 800

 FIRST
50 800

GROUND RESIDENTIAL
47 800

GROUND RETAIL
47.100