



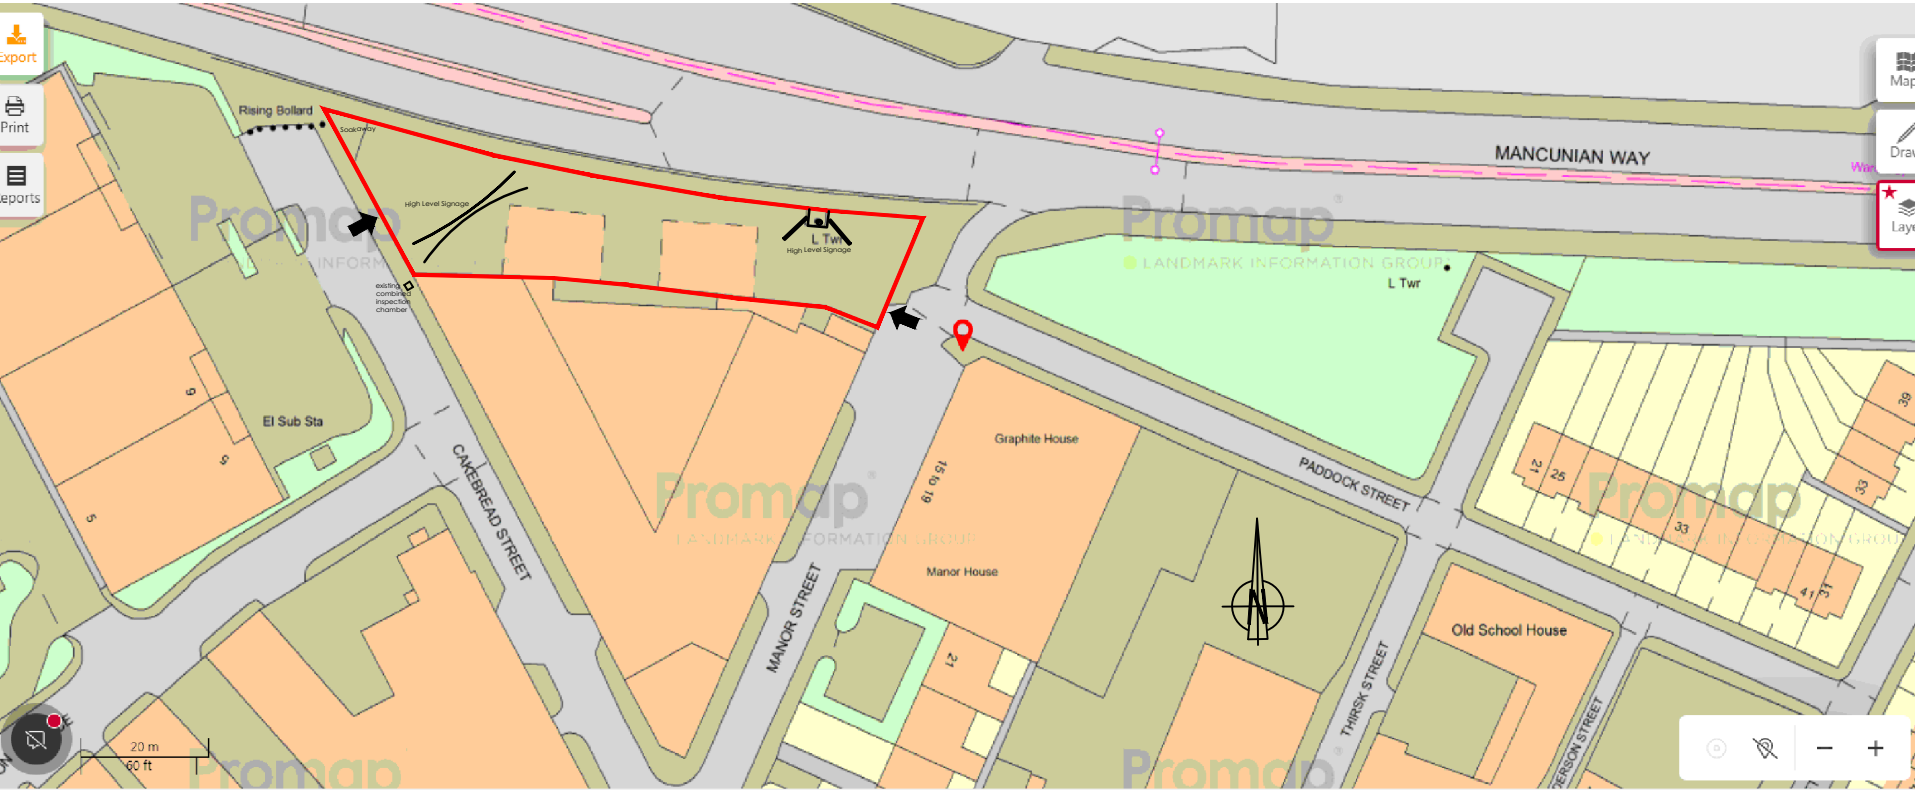

Location: 385111.397459 OS Tile No: SJ851974 NGR: SJ85975W Crown Copyright 2022. All rights reserved. Licence number 100022432.

LOCATION PLAN_SITE-PLAN
MODULAR WORKSPACE ON LAND BETWEEN MANOR STREET & CAKEBREAD STREET

SCALE 1/1250/:500 @ A3

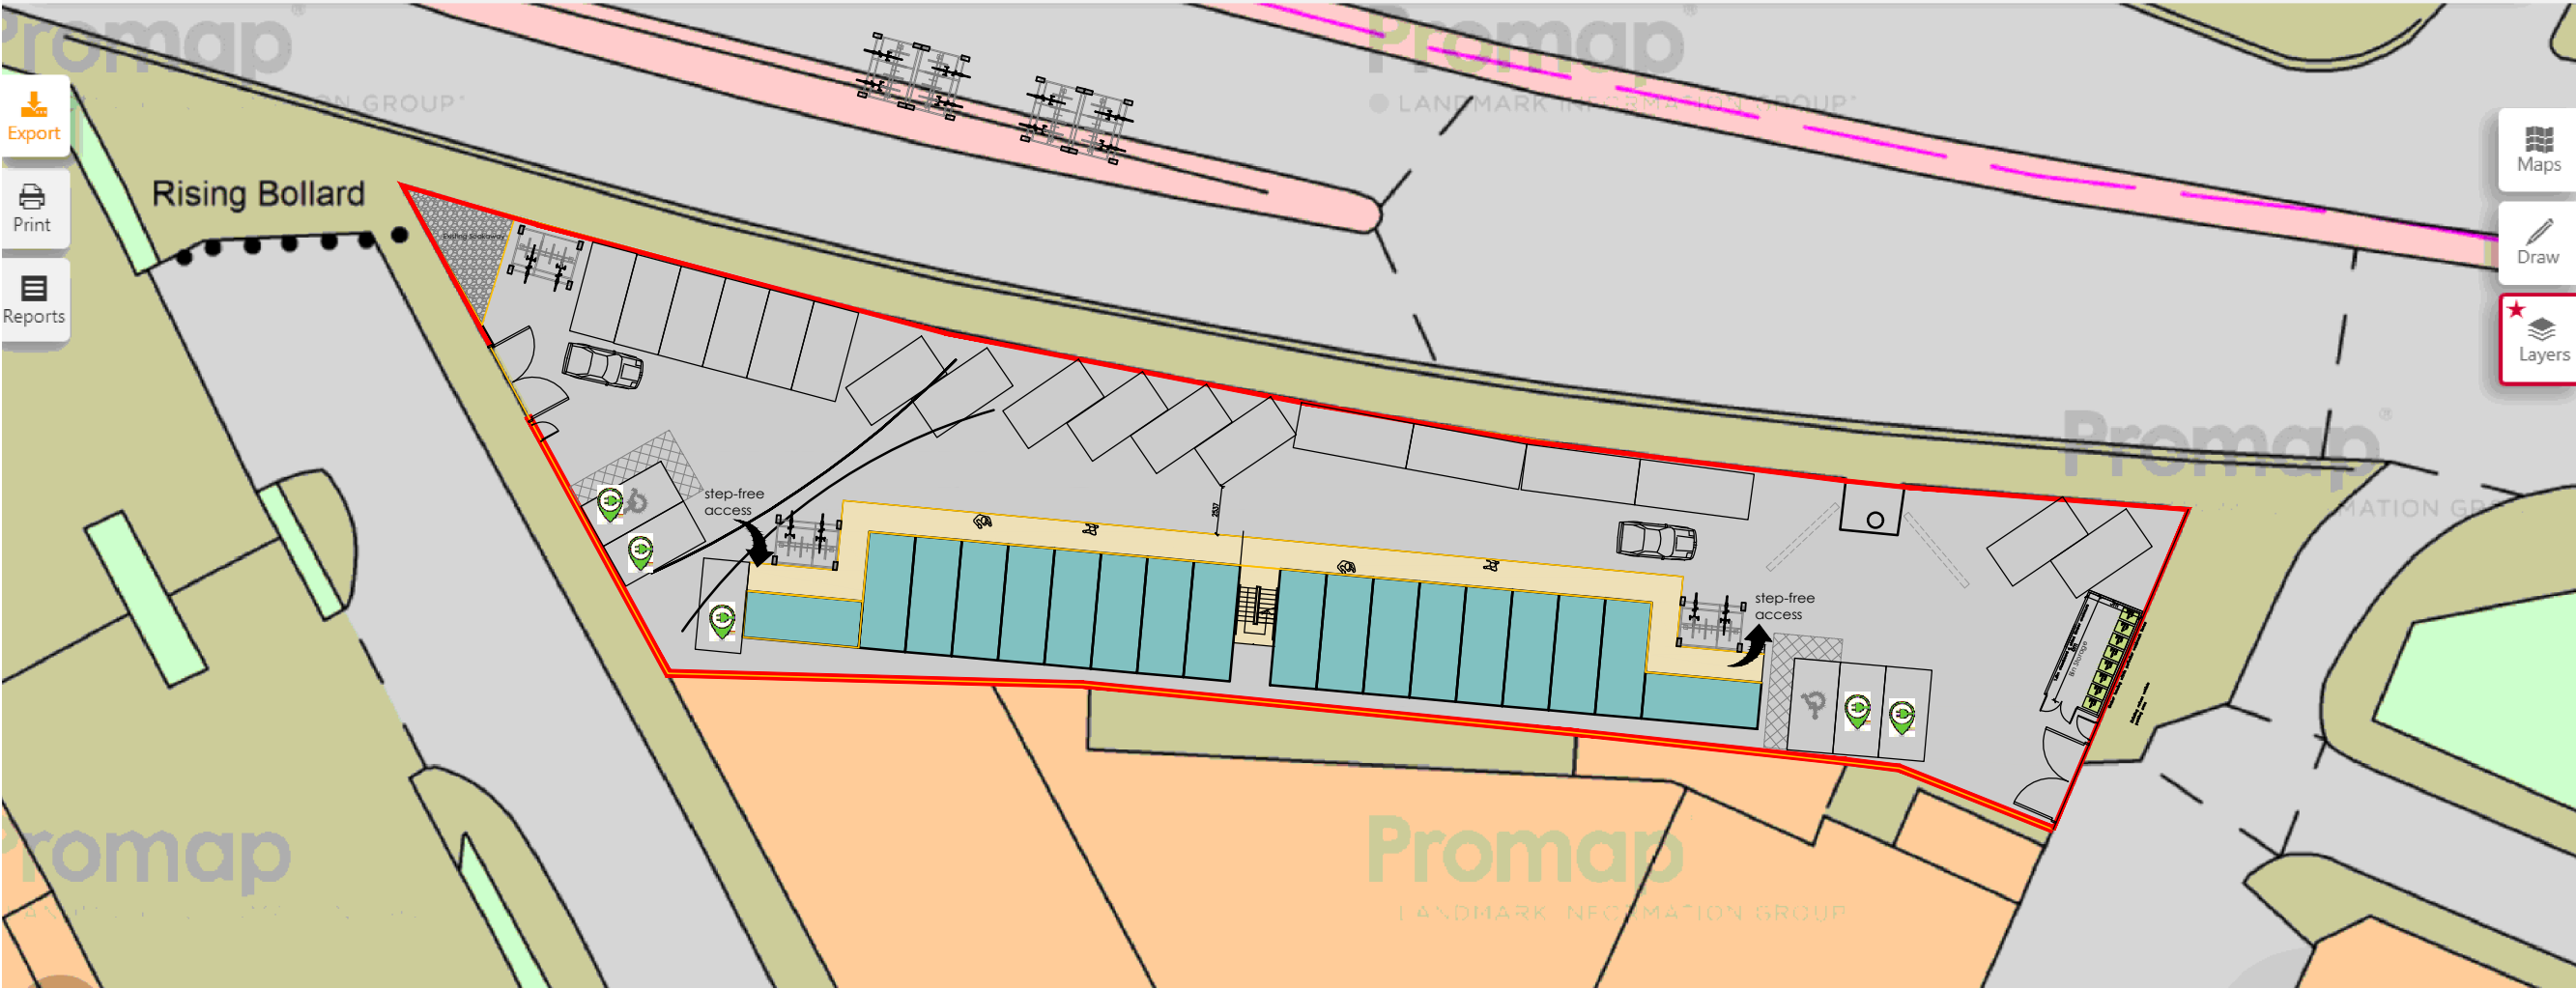

FOB Design (UK) Ltd
72A Water Lane,
Wilmslow, Cheshire. SK9 5BB
01625 251644
office@fob-design.com www.fob-design.com

REV	DATE	DRAWN BY
XXX		
Copyright of fob design (UK) Ltd, all rights reserved. All information contained within this drawing remains the property of fob design. The information should not be reproduced in whole or part or modified without written consent of fob design. No information within this drawing should be modified or deleted or passed onto third parties without written consent of fob design. Do not scale from drawing.		
PROPOSED MODULAR WORKSPACE		
XXX		
XXX		
Drawn	XXX	Status XXX
Checked	XXX	Original A3
Date	JAN 22	
Scale	1:500@A3	
PL 01		D