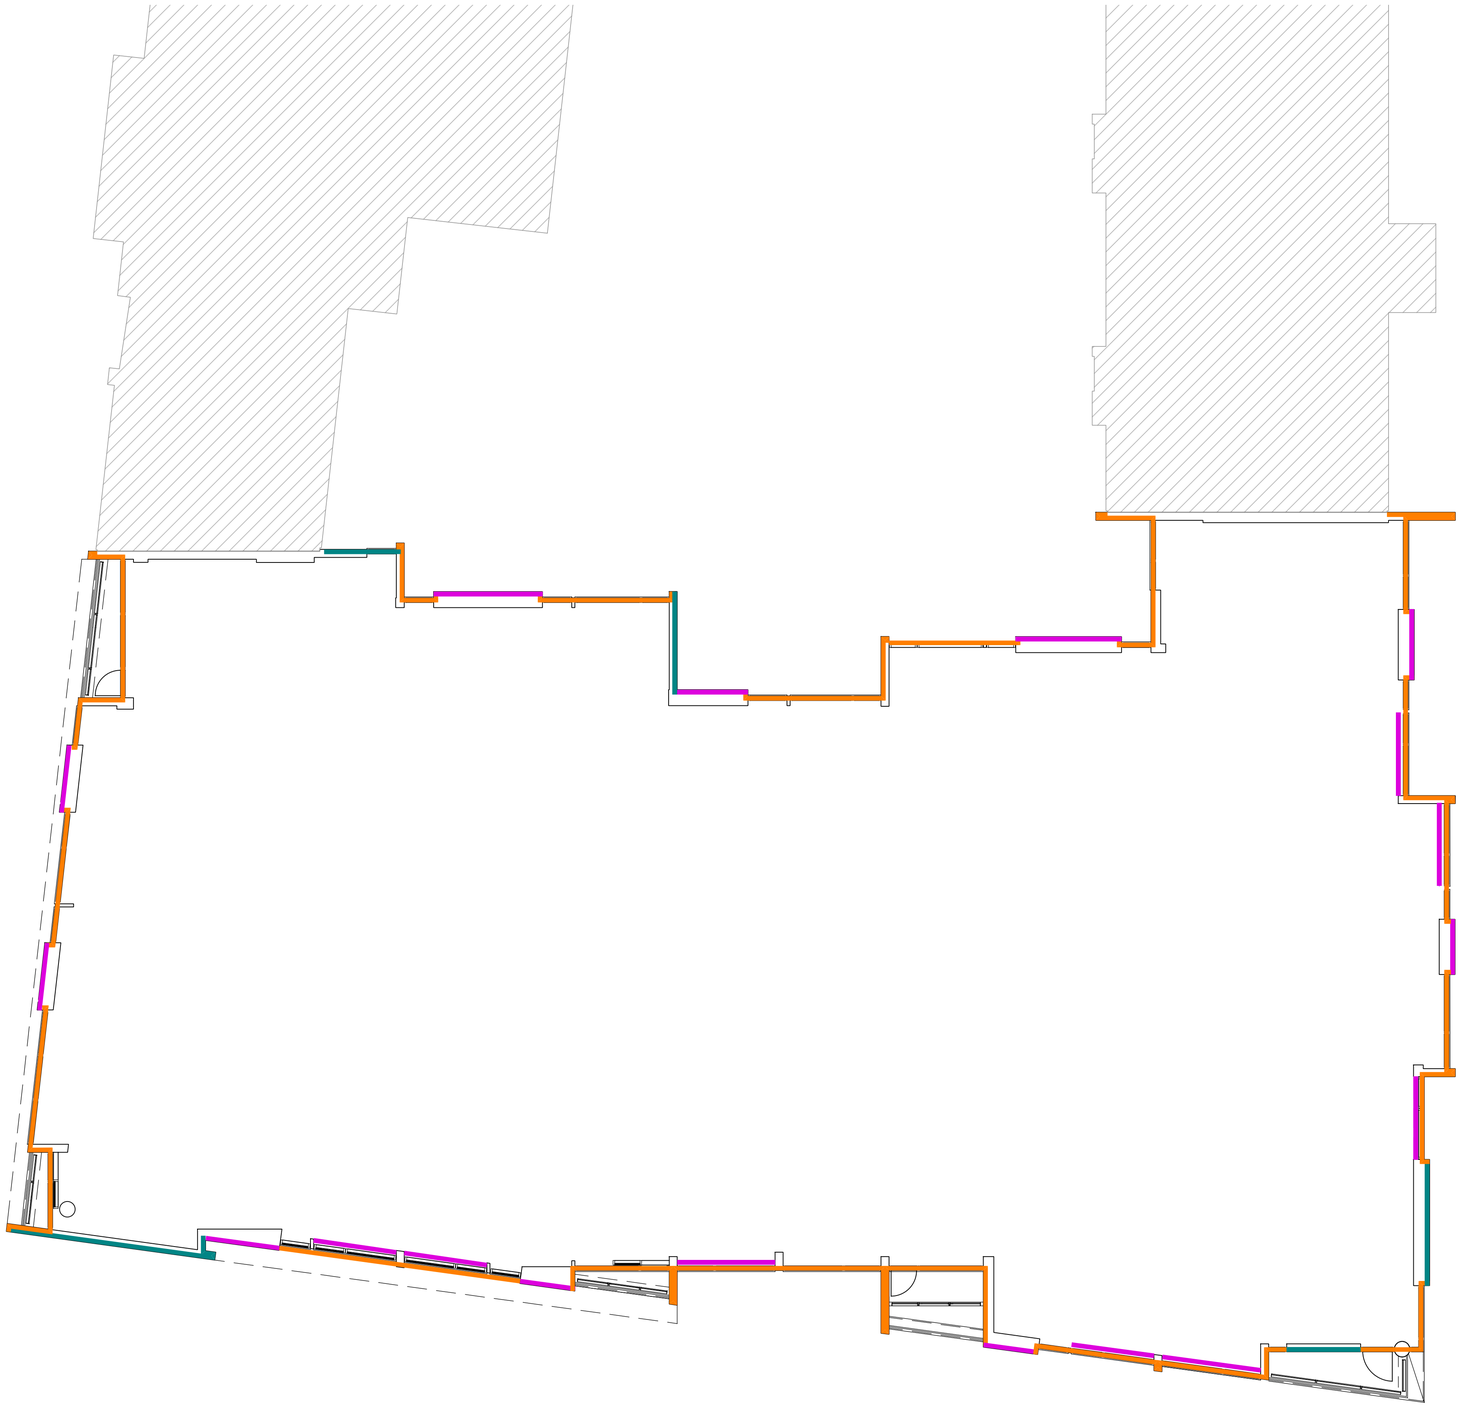

Use Dimensions - DO NOT SCALE
The Contractor is to check all dimensions at all times.
Contractor to check the dimensions & conditions on site before commencing. Subject to professional survey.
All errors and omissions to be reported prior to commencement.
This drawing must be read in conjunction with the relevant specification clauses. This drawing must not be used for purposes other than that for which it is provided. All drawings subject to statutory authority approval.

This Drawing Is Copyright of DMWR Architects LTD

Scale Bar — To be used as guidance only

1:5	mm	50	150	250	
1:10	mm	100	300	500	
1:20	mm	200	600	1000	
1:50	mm	500	1500	2500	

KEYPLAN

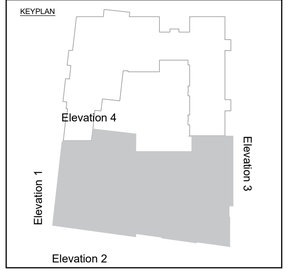

NOTES

EXTERNAL WALL KEY

- Wetherby SFS-RAGRAIL-EWI-SILICONE system (cavity)
- Wetherby EWI-SILICONE direct fix system (no cavity)
- Ash & Lacey LineAL-F System

Circular cladding to columns TBC.

Rev	Date	Revision Description	Drn	Chk
B	12/05/22	Notes added	SE	CL
A	29/04/22	Notes added	SE	-

Project Name
Design House
Block 5

Client
Thomansons

Drawing Title
Proposed Second Floor
(External Wall Cladding)

Drawing Reference
3685-DR-402

Drawn Date
04.11.2020

Scale
1:100@A1 1:200@A3

Drawing Status
FOR INFORMATION

North

Client Job No
Client No

DMWR Job No
3685

Revision
B

Drawn By
PB

Checked By
CL

DMWR
Architects

First Floor
16-18 Hatton Garden
London EC1 N 8AT

020 7870 3779
mail@dmwr.co.uk
www.dmwr.co.uk

Fourth Floor
41 Spring Gardens
Manchester M2 2BG

0161 413 4656
mail@dmwr.co.uk
www.dmwr.co.uk

Contact DMWR for more information