

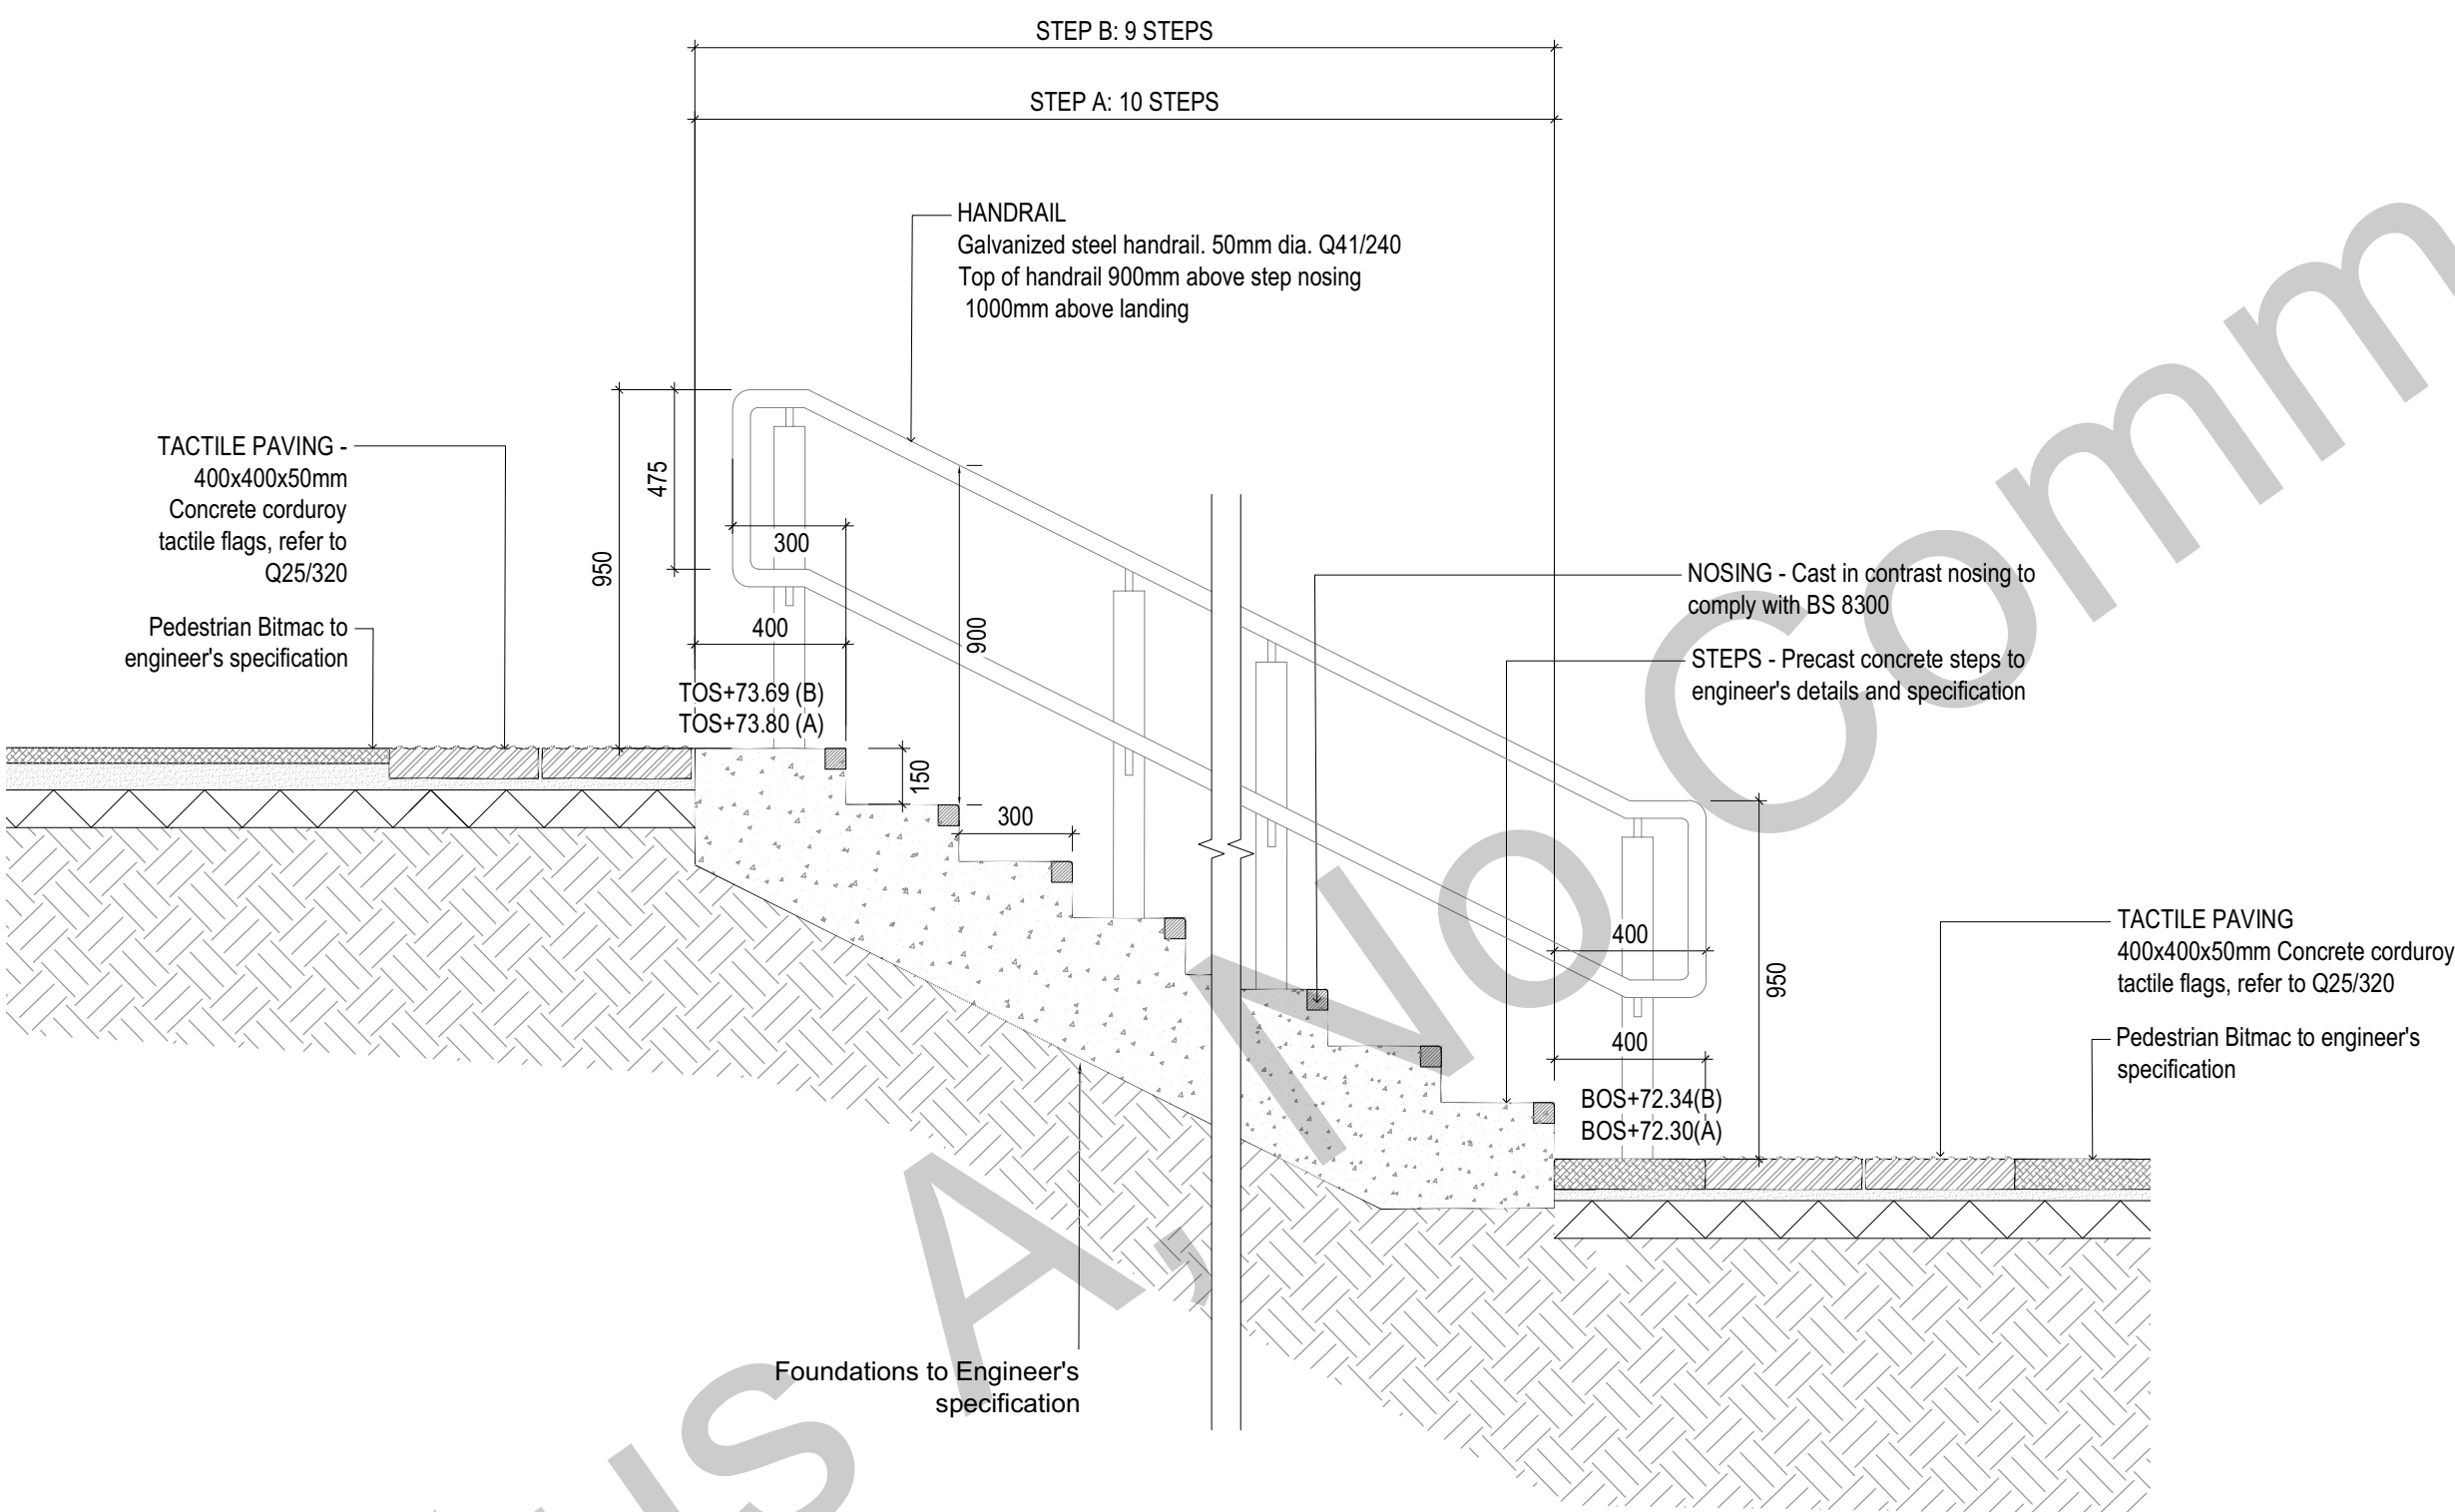


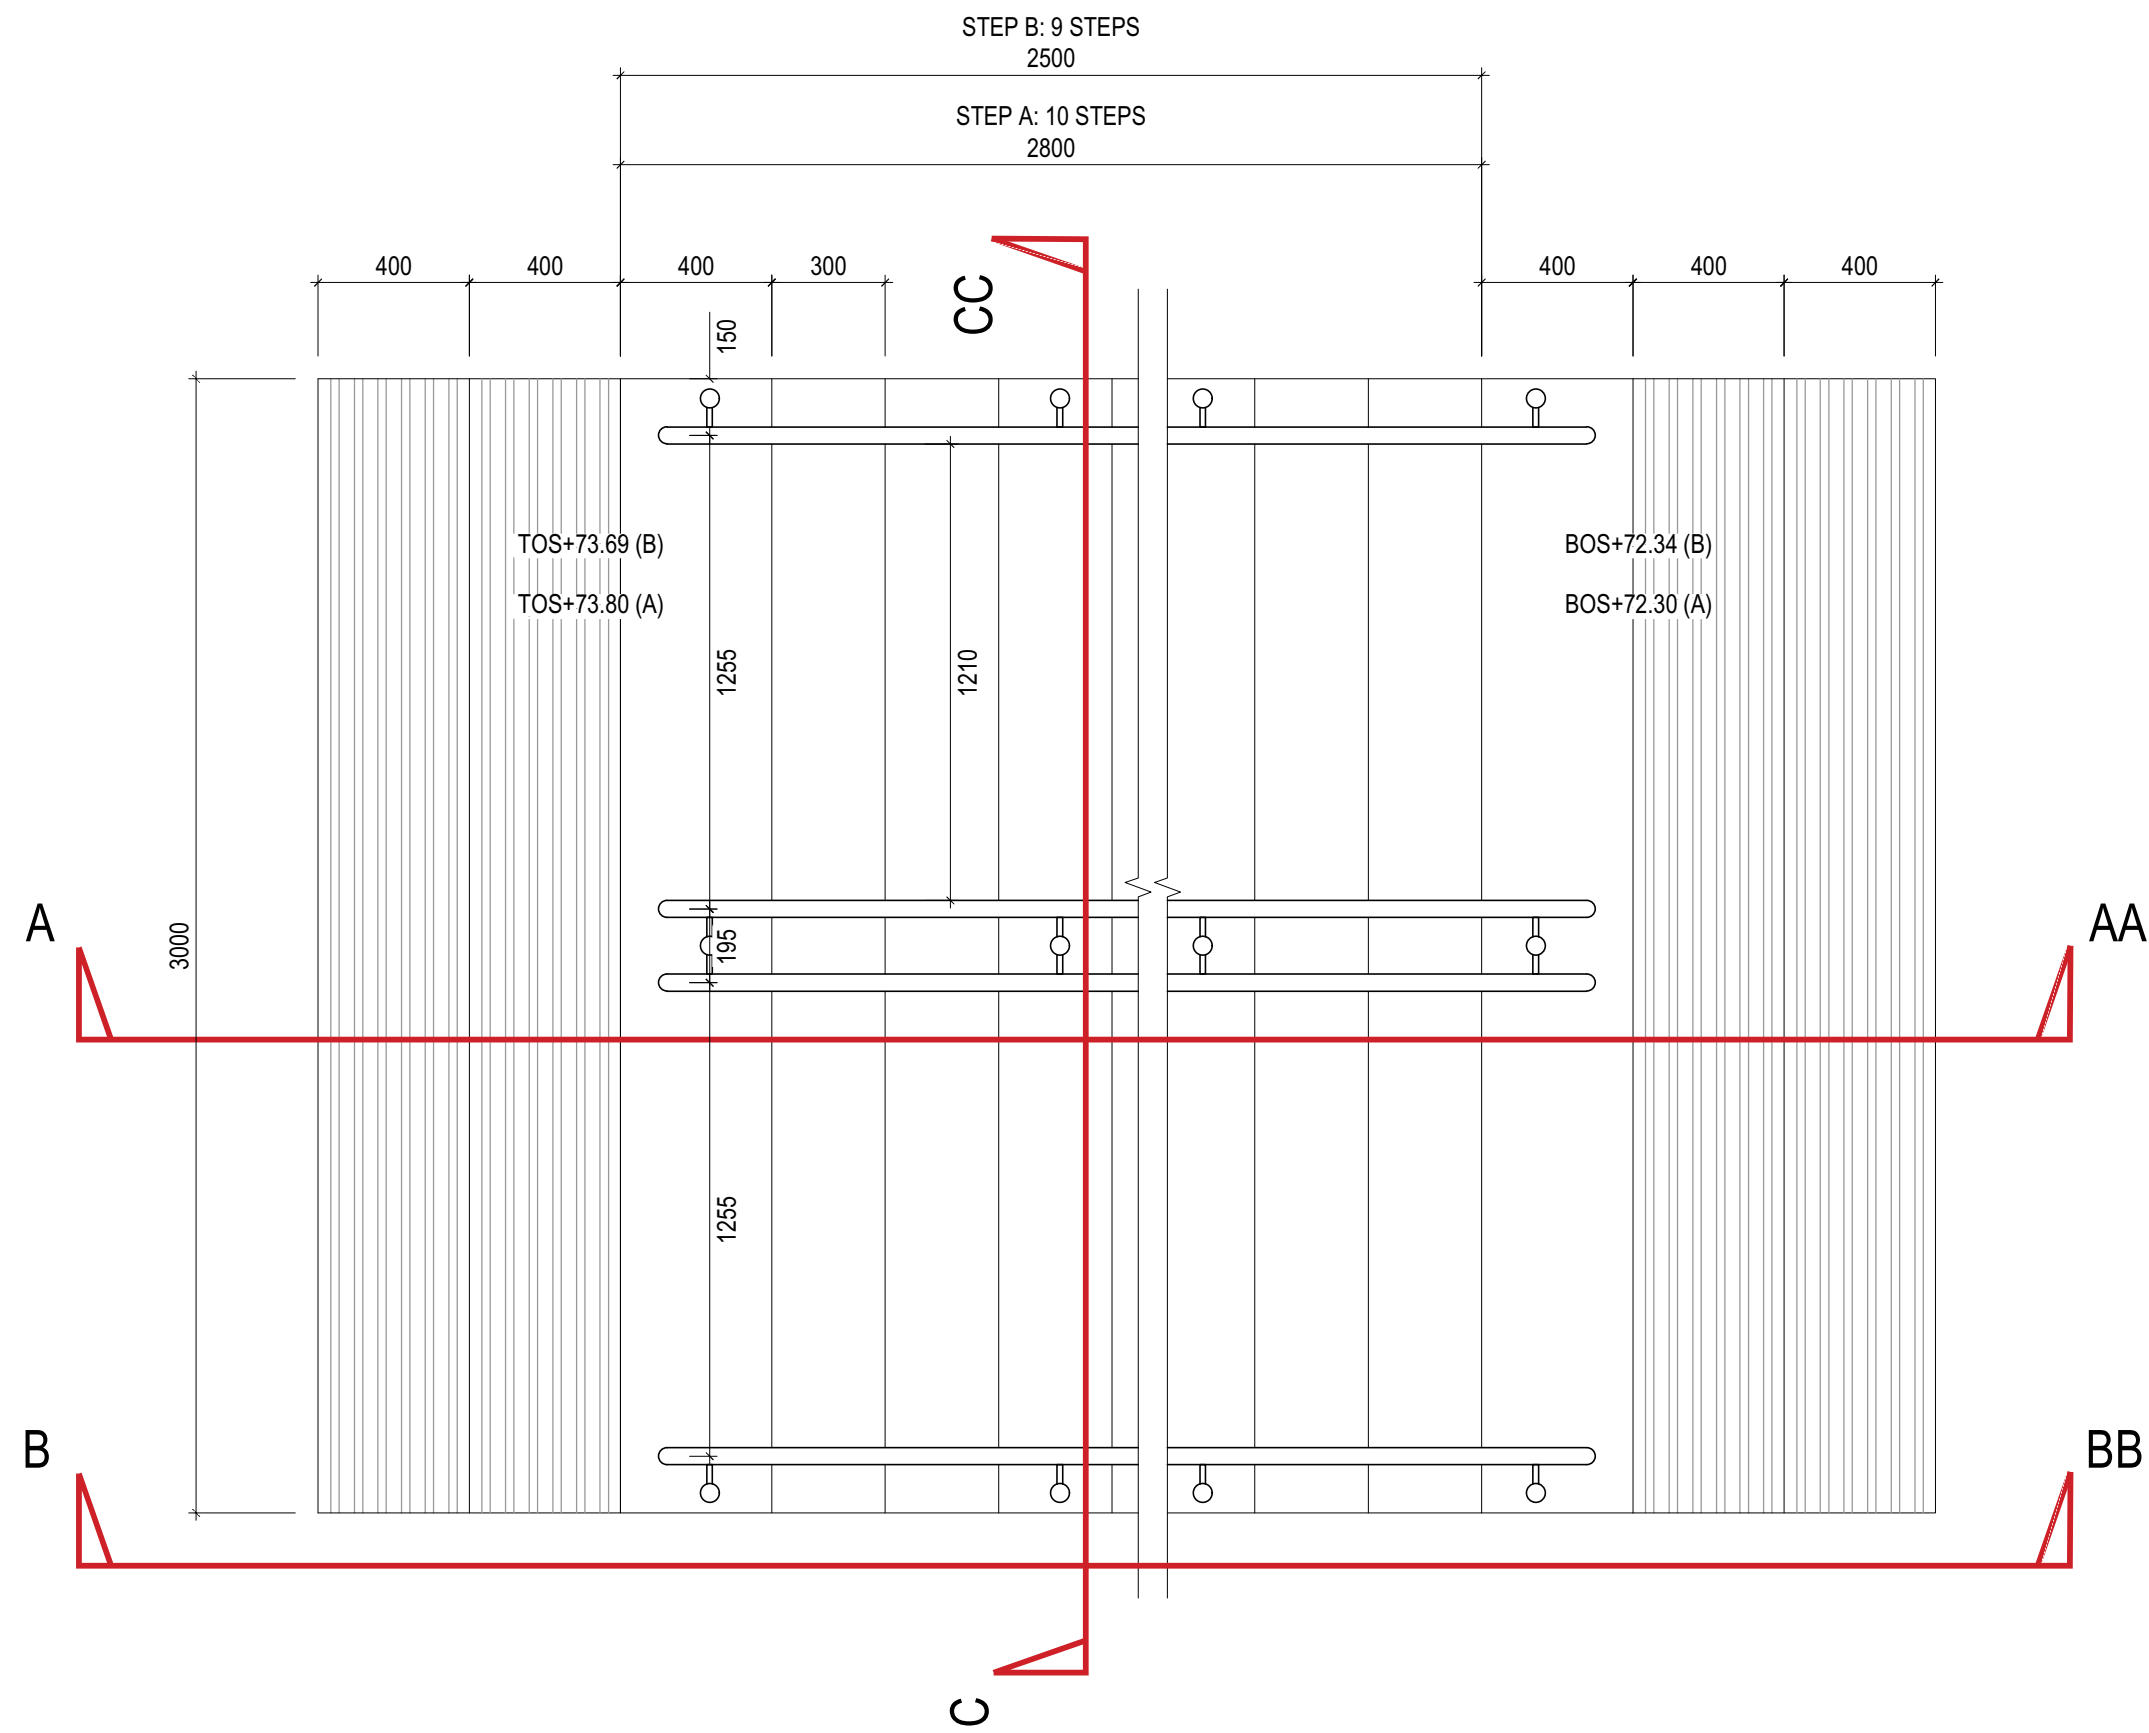

SECTION B - BB

Scale 1: 20 @ A1



03
0300

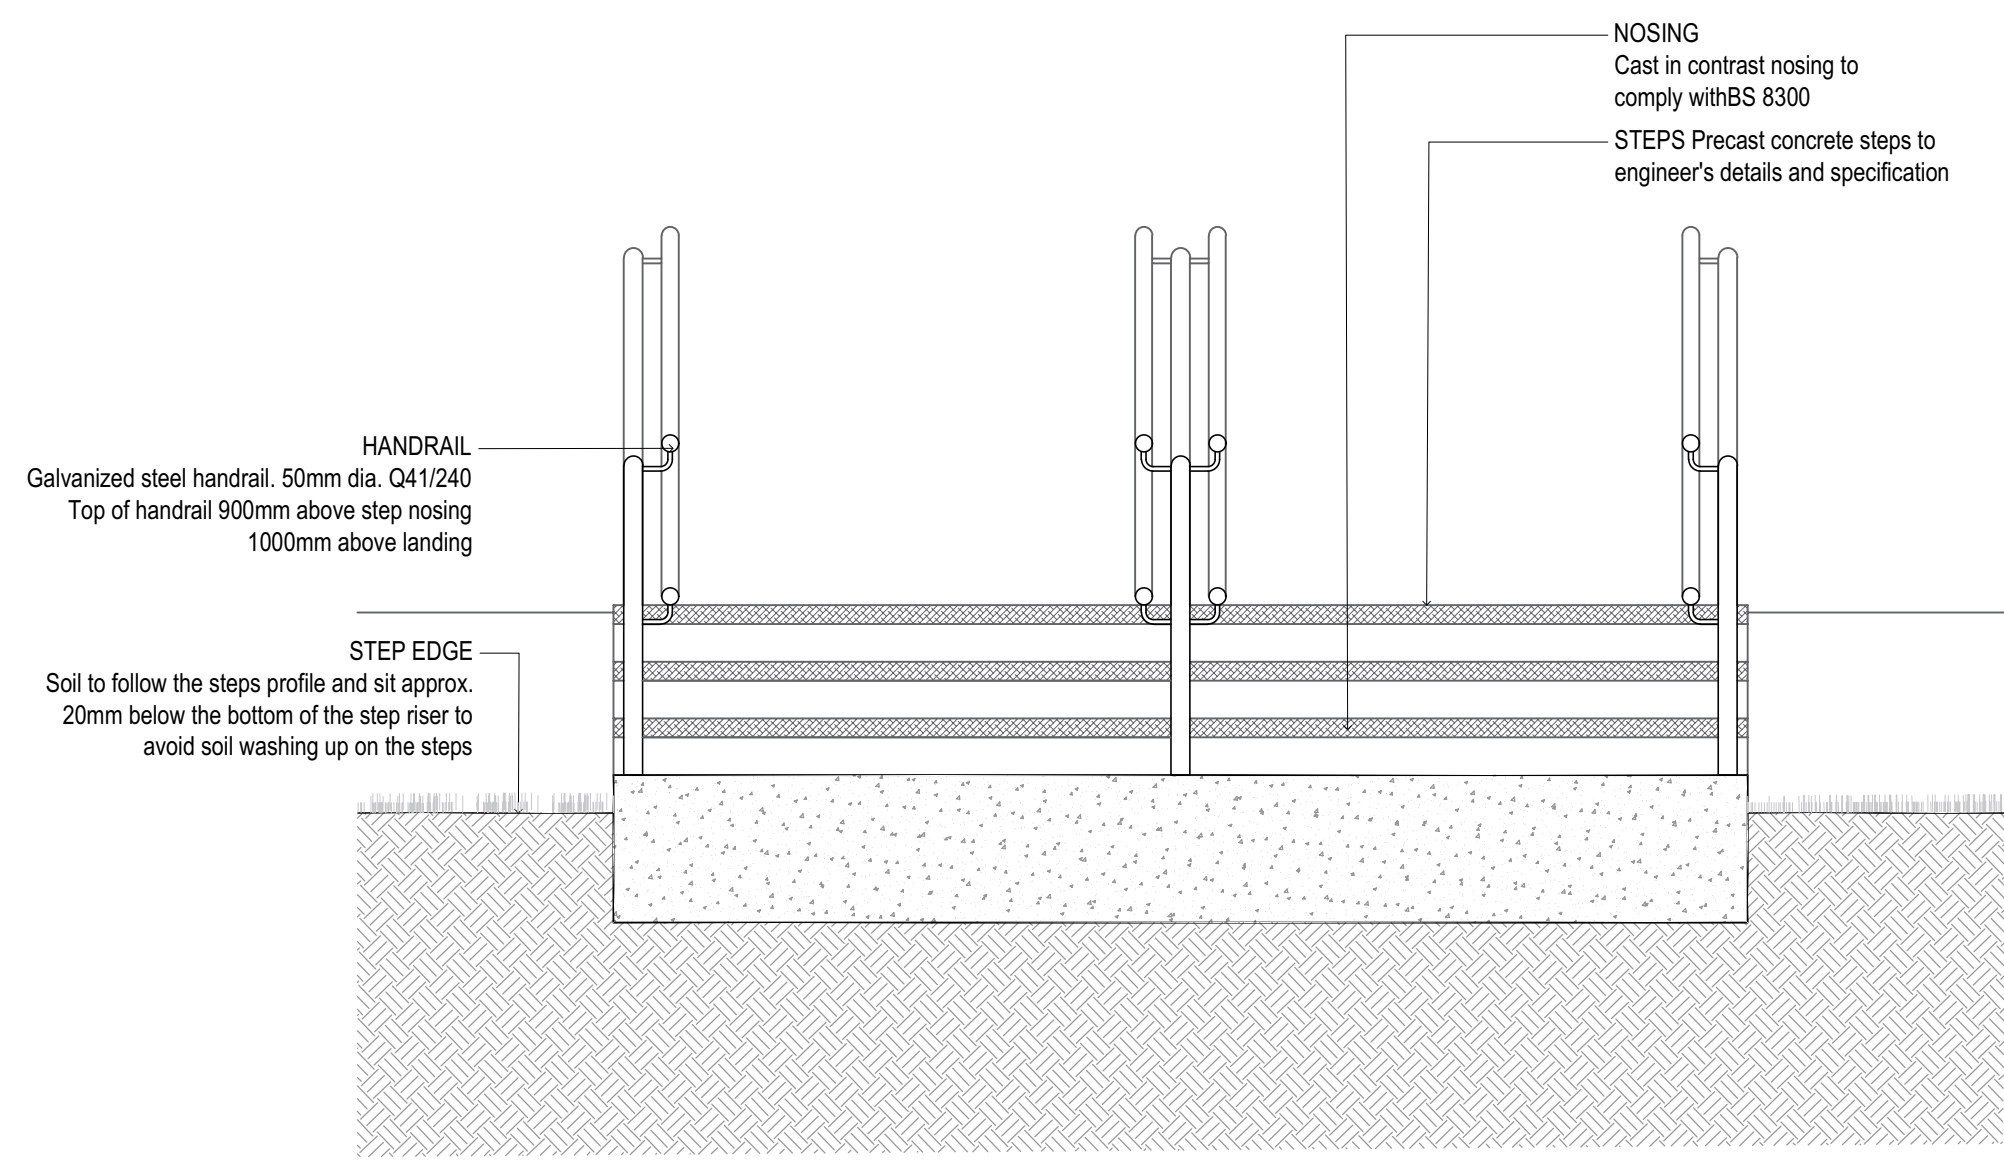

SECTION C - CC

Scale 1: 20 @ A1

04
0300

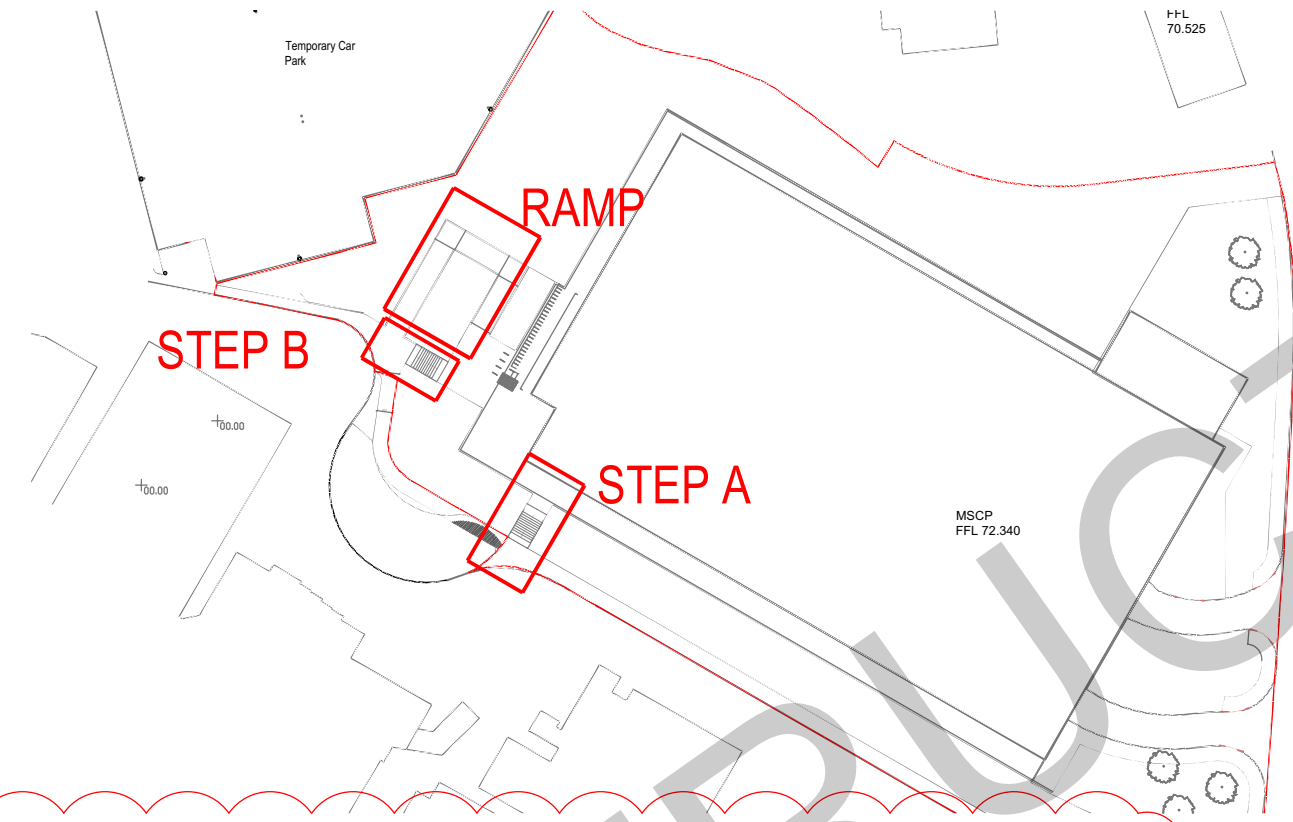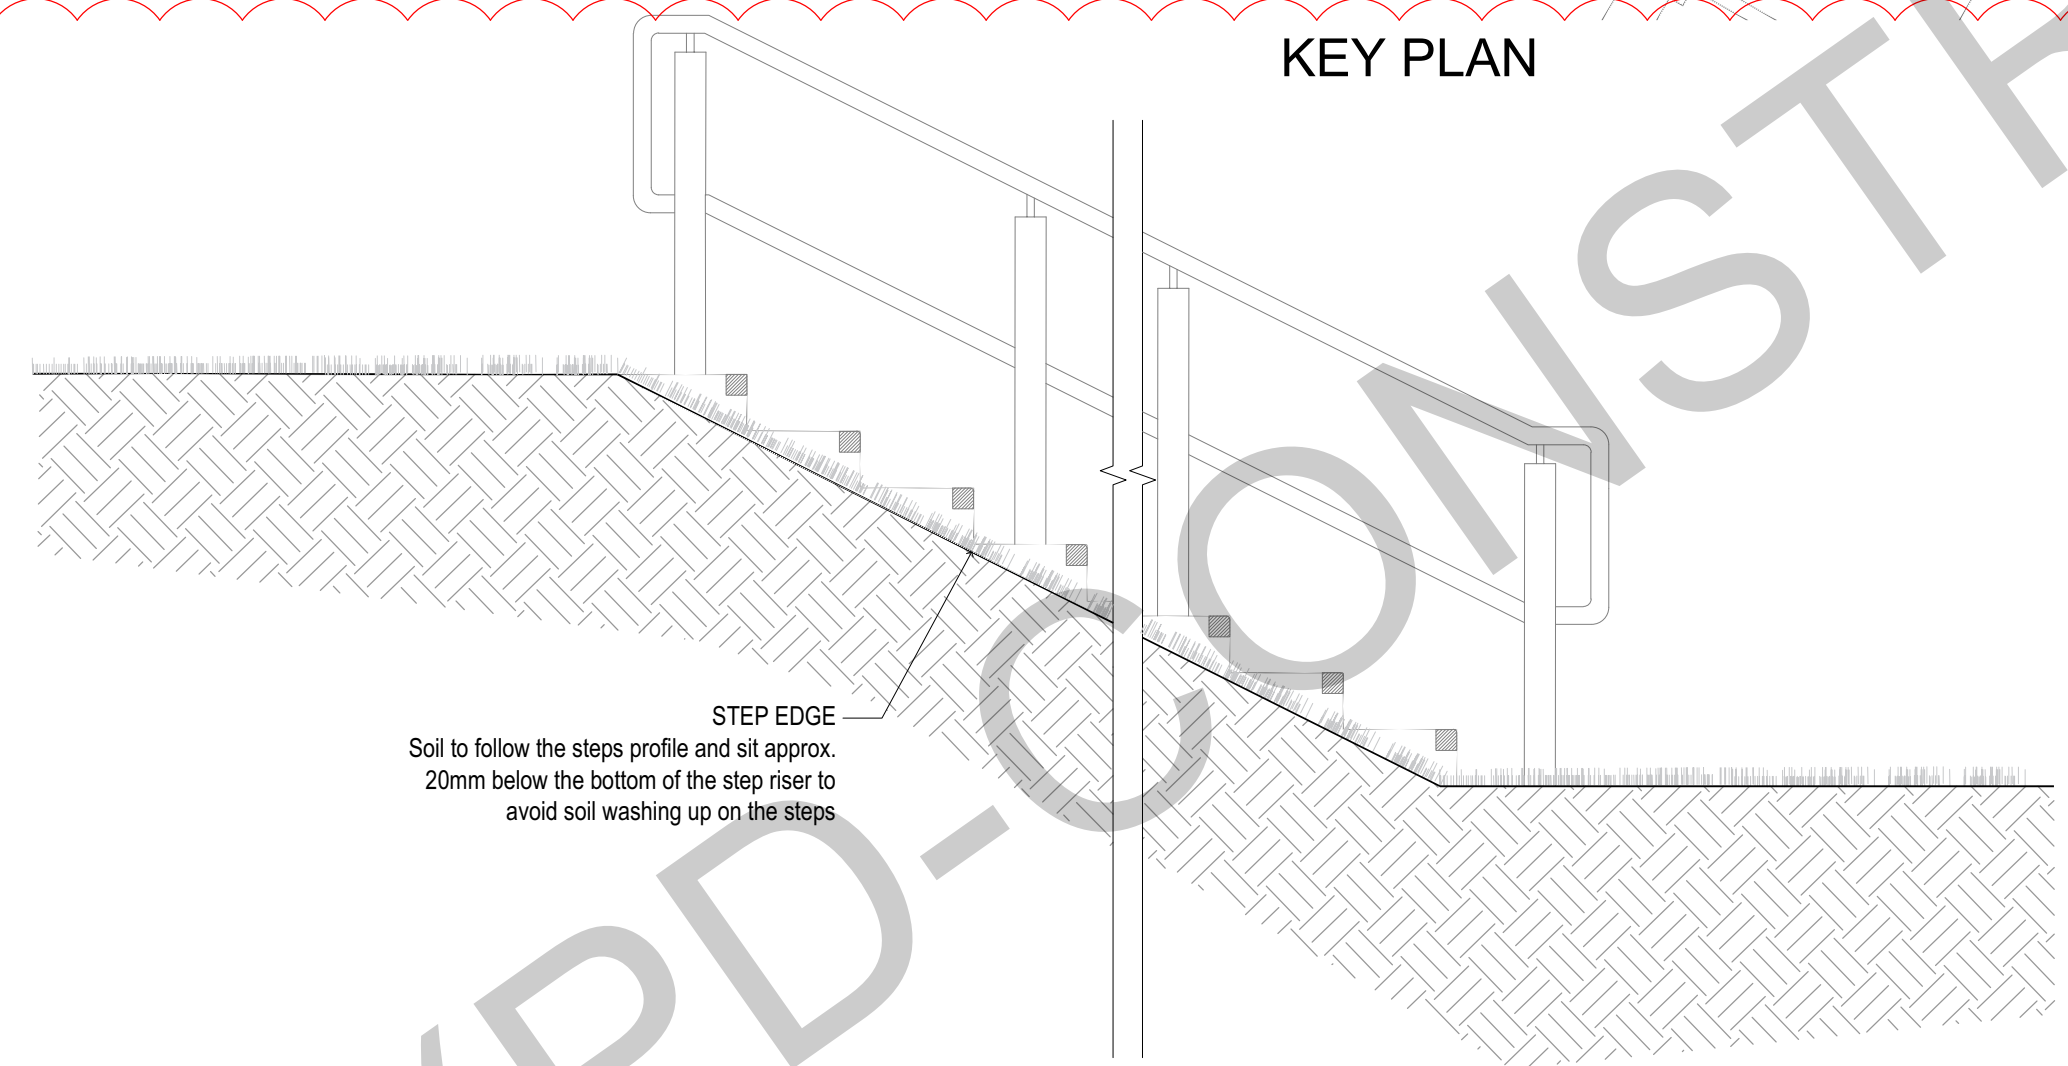

- Notes
1. Do not scale from drawing, use figured dimensions only.
 2. All dimensions to be checked onsite.
 3. This drawing to be read in conjunction with all other Gillespies drawings and specifications.

REV.	DESCRIPTION	DATE	DRW.	CHK.
C02	ADDITIONAL SECTIONS PROVIDED	16.06.2022	MS	PL
C01	CONSTRUCTION ISSUE	06.06.2022	PL	JG
P02	ISSUE FOR STAGE 4 REDESIGN	22.11.2021	YZ	JG
P01	ISSUE FOR STAGE 4	19.07.2021	YZ	JG

NHS
Manchester University
NHS Foundation Trust

GILLESPIES
Westgate House, 44 Hale Road, W14 2EX
P: 0161 928 7715 E: design.manchester@gillespies.co.uk

PROJECT
North Manchester General Hospital

TITLE
Details of Access Steps to MSCP

STATUS
S4

PURPOSE OF ISSUE
FOR CONSTRUCTION

DRAWN BY
YZ

CHECKED BY
JG

DATE
15/07/2021

SCALE (@A1)
As shown

PROJECT NUMBER
P20549-00-001

FILE DRAWING NUMBER
20200-GIL-NM110-EX-DR-L-0300

REV.
C02