


SITE LAYOUT DESIGNATION
SCALE 1:1250

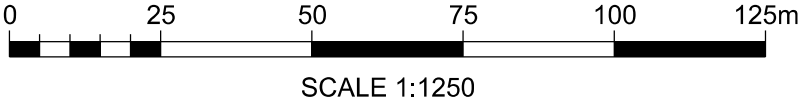

NOTES:
 DESIGNATION AREA
1821.281 Sq.m = 0.450 ACRE

P01	13/07/22	ISSUED OR REVIEW	DS	Chk	App
Rev	Date	Description of Revisions	Drawn	Chkd	Appr

Suitability S0 - WORK IN PROGRESS



Fleet House
8 - 12 New Bridge Street
LONDON
EC4V 6AL

Contractor(s)



Ionity GmbH
Moosacher Strasse 84,
D-80809 Munich
Germany

Project

IONITY
MANCHESTER DEBDALE

Drawing Title

IONITY MANCHESTER DEBDALE
ELECTRIC VEHICLE CHARGING
RED LINE BOUNDARY
OPTION 3

Designed	D SHILLIBEER	Signed		Date	29/03/22
Drawn	D SHILLIBEER	Signed		Date	13/07/22
Checked	Checked	Signed		Date	Date3
Approved	Approved	Signed		Date	Date4

Scale(s)	1:1250	ELR & Mileage	ELR&Mileage
----------	--------	---------------	-------------

Alternative Reference	Alternative Reference	Sheet	01 of 01
-----------------------	-----------------------	-------	----------

Drawing Number	3195-POI-DRG-CIV-200010	Revision	P01
----------------	-------------------------	----------	-----