


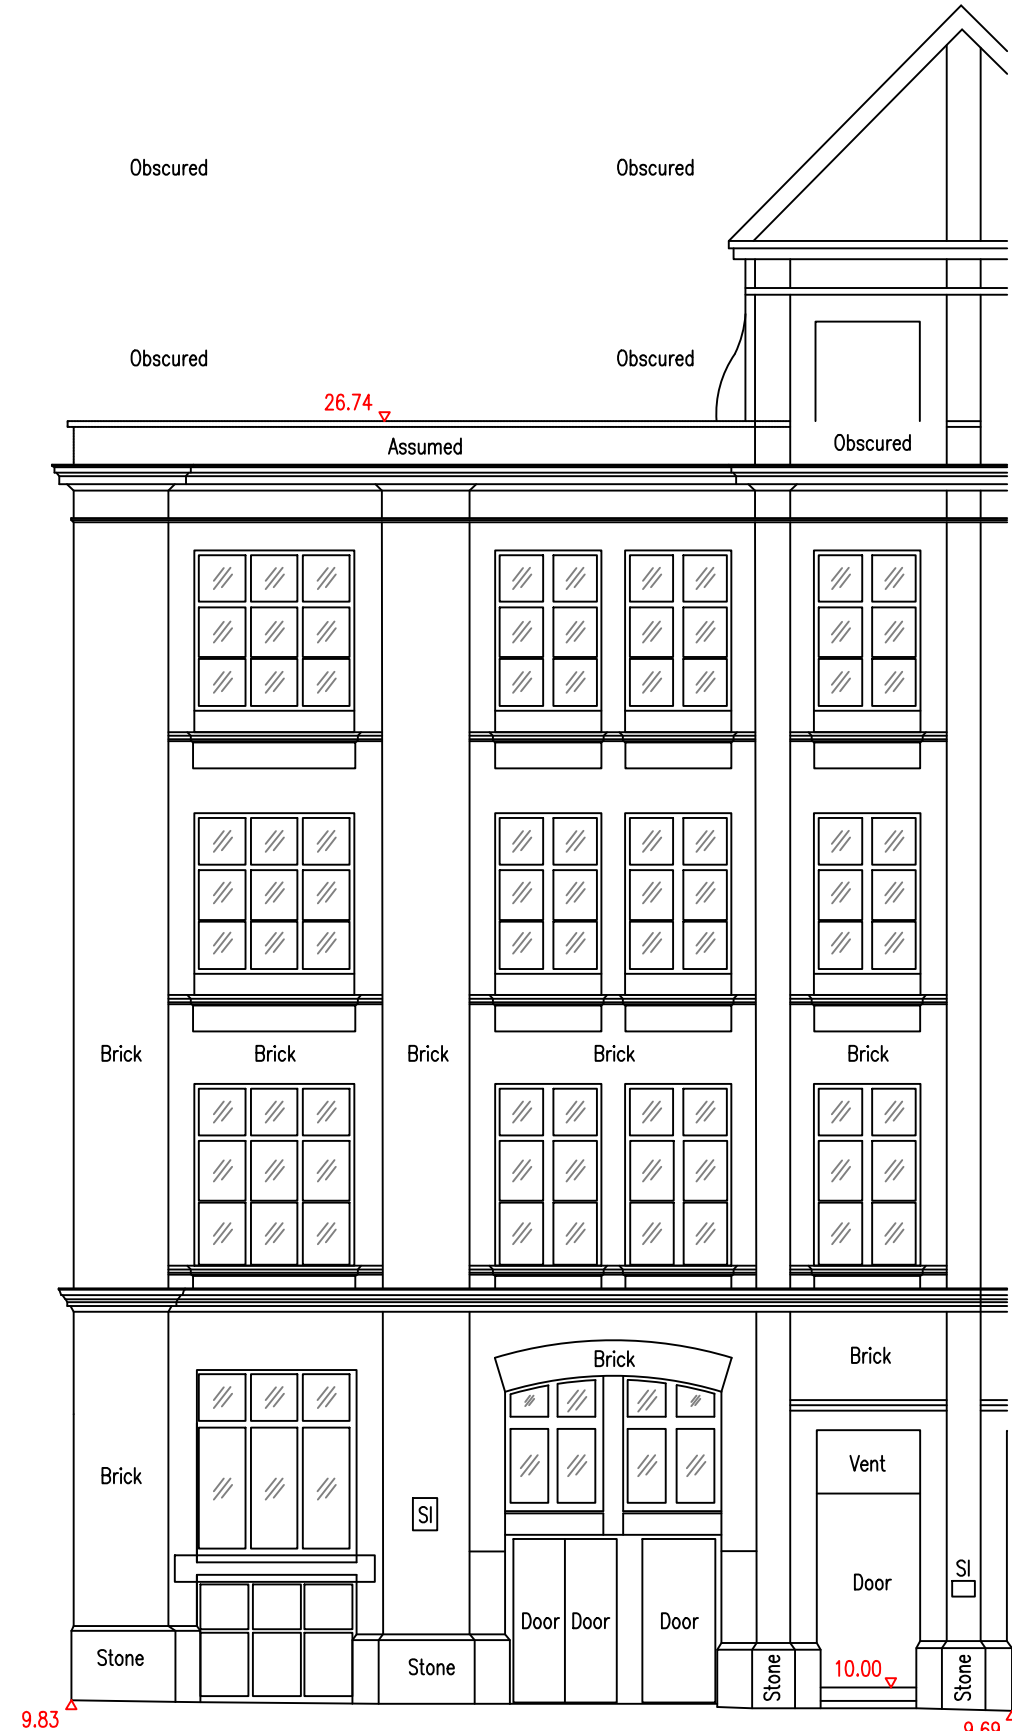

Datum -10.000m
Elevation 1




Datum -10.000m
Elevation 2



Datum -10.000m
Elevation 3

NOTES

REFERENCE DIAGRAM

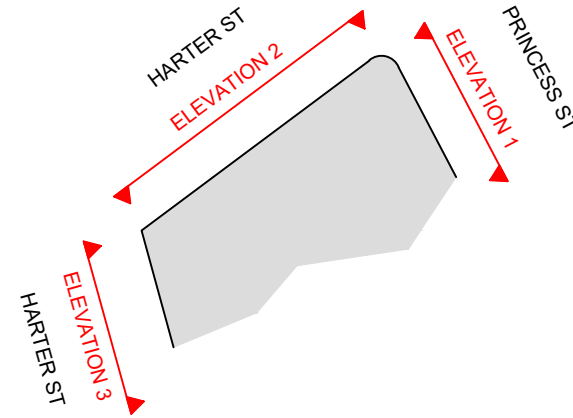

KEY

Grid & Datum - Local Grid & Datum (10.000m at Ground Floor Threshold)

STANDARD ABBREVIATIONS

AC - AIR CONDITIONING	FS - FLAG STAFF	PM - PARKING METER
AE - AERIAL	GA - GAS	PL - PLASTER
AL - ALARM	GM - GAS METER	PO - POST
AV - AIR VALVE	GP - GATE POST	RD - ROAD SIGN
BL - BURNER LIGHT	GV - GAS VALVE	RWP - RAINWATER PIPE
BO - BOLLARD	HR - HANDRAIL	SC - SPEED CAMERA
CA - CABLE	IR - IRON RAILING	SD - SATELLITE DISH
CB - CONTROL BOX	JB - JUNCTION BOX	SI - SIGN
CC - CLOSE CIRCUIT TV	LA - LADDER	SS - SECURITY SENSOR
CO - COLUMN	LB - LITTER BIN	SW - SWITCHGEAR
CT - CLOSE CIRCUIT TV POLE	LC - LIGHTING COLUMN	TA - TAP
DP - DOWN PIPE	LI - LIGHT	TM - TICKET MACHINE
DR - DRAIN	LP - LAMP POST	TP - TELEGRAPH POLE
DU - DUCT	MD - MONUMENT	VE - VENT
EL - ELECTRIC	NF - NAME PLATE	VP - VENT PIPE
EP - ELECTRICITY POLE	PB - PILLAR BOX	WM - WATER METER
FB - FLOWER BED	PI - PIPE	WP - WASTE PIPE
FL - FLOODLIGHT	PL - PLANT	

SYMBOLS

LEVEL WINDOW GLAZING

Rev	Date	Drawn	Description	Chk'd	App'd



Jupiter House, 21 Roebuck Lane, Sale, Manchester, M33 7SY
T: 0161 973 3495 F: 0161 962 6819
E: mail@ndoliver.com www.ndoliver.com

Client

MCNULTY ARCHITECTS
THE COLONY HQ WILMSLOW
ALTRINCHAM ROAD
WILMSLOW
SK9 4LY

Title

48 PRINCESS ST
MANCHESTER

ELEVATIONS 1-3
SHEET 1 OF 1

Surveyed	NT	Drawn	NT/BW	Drawn Date	20/12/2021
Checked	BW	Approved	NDO	Status	ORIG
Scale	1:100 @ A1	Project	11582	Rev	0
CAD File	ND00-080509dwg/11582DWG	Rev	0		
Drawing No	11582 / 002				