





② North EXISTING
1 : 50

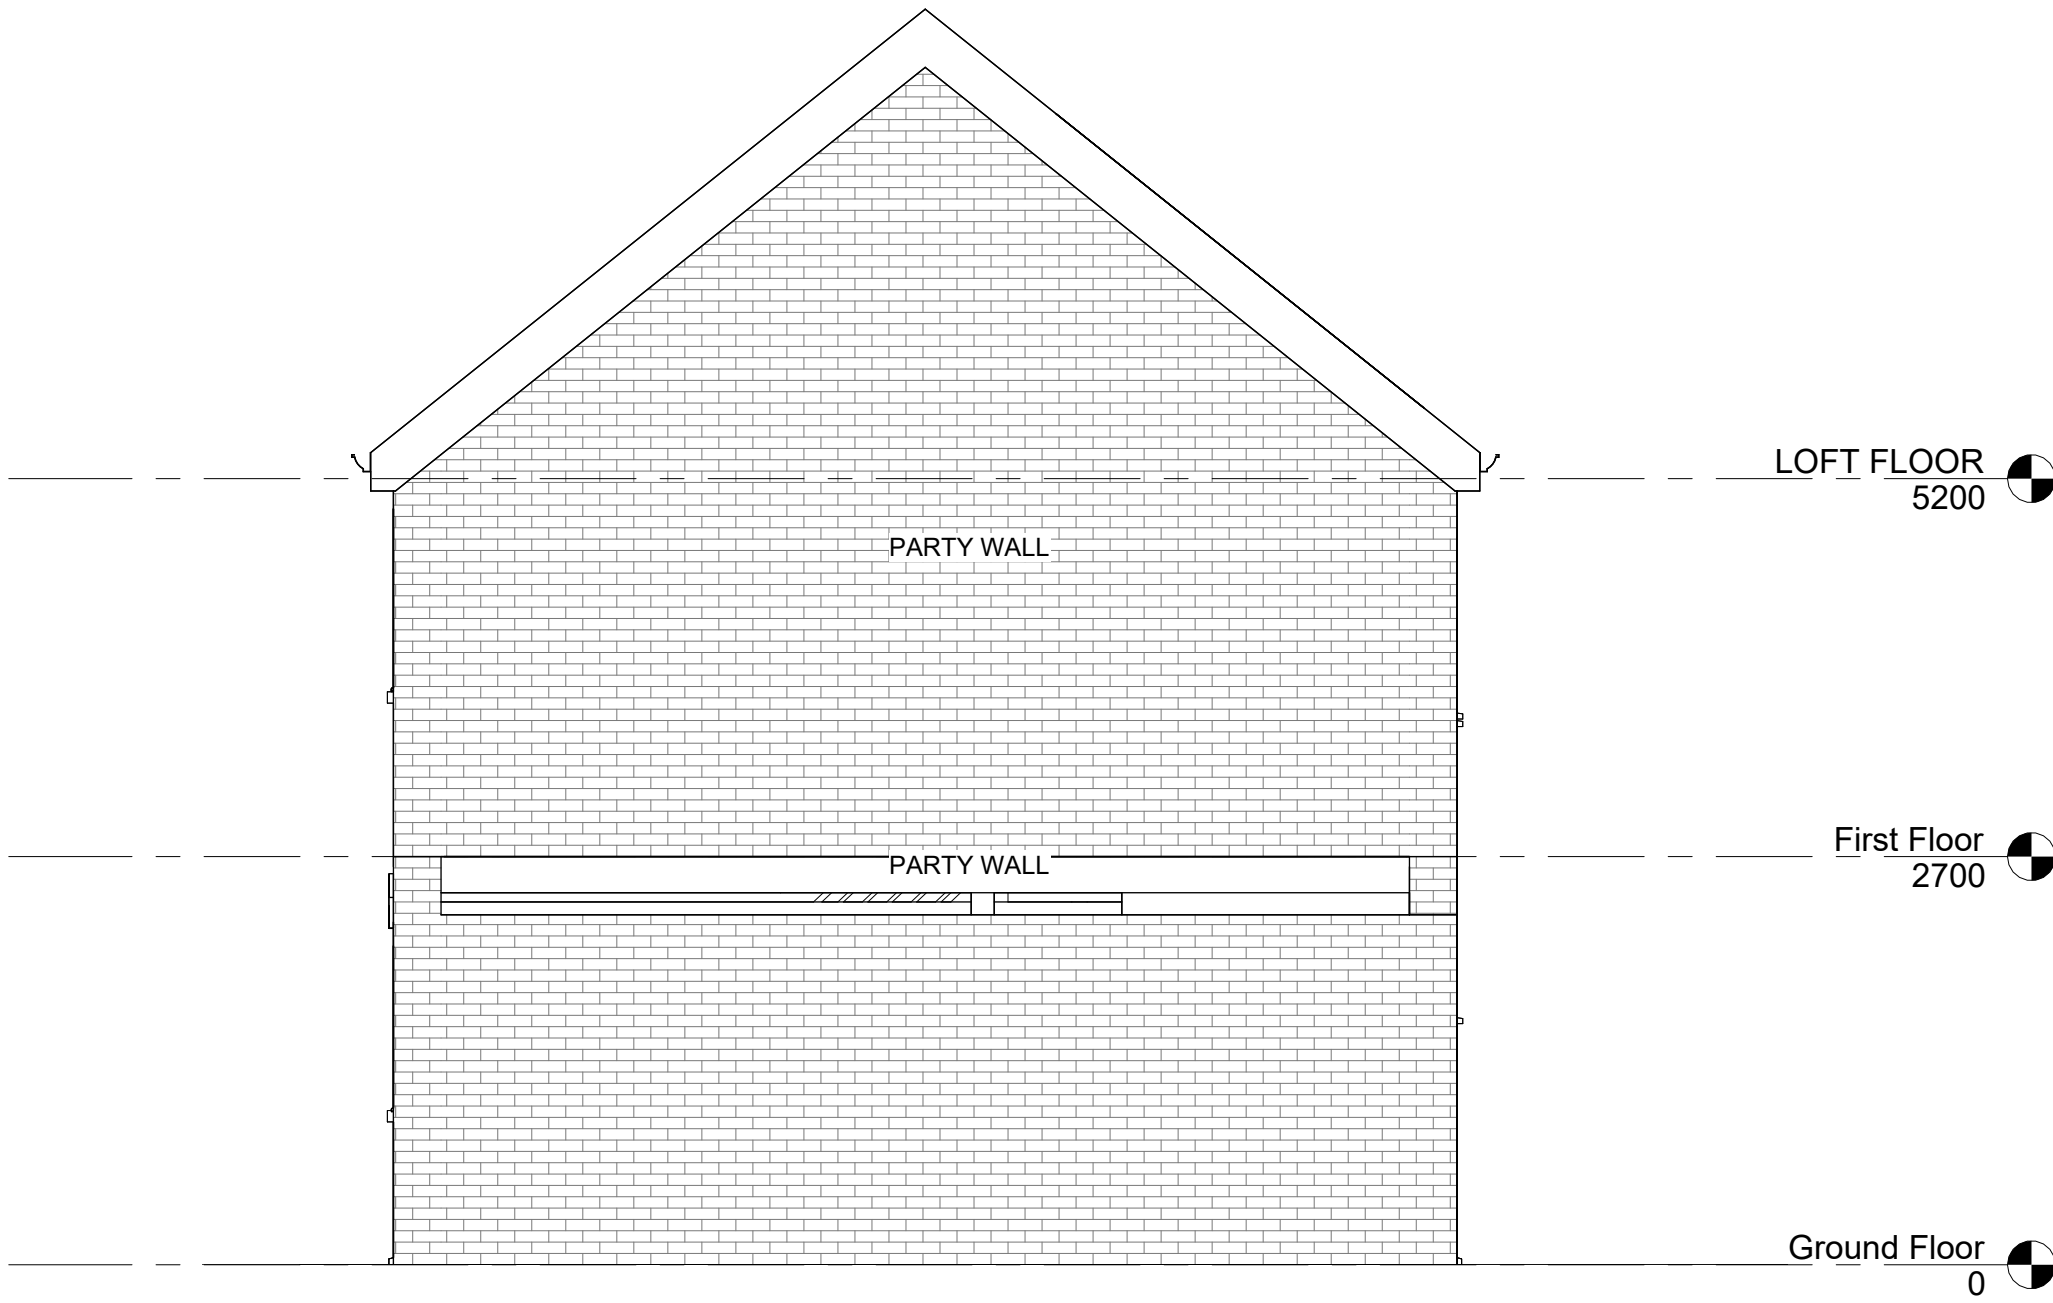

③ East EXISTING
1 : 50

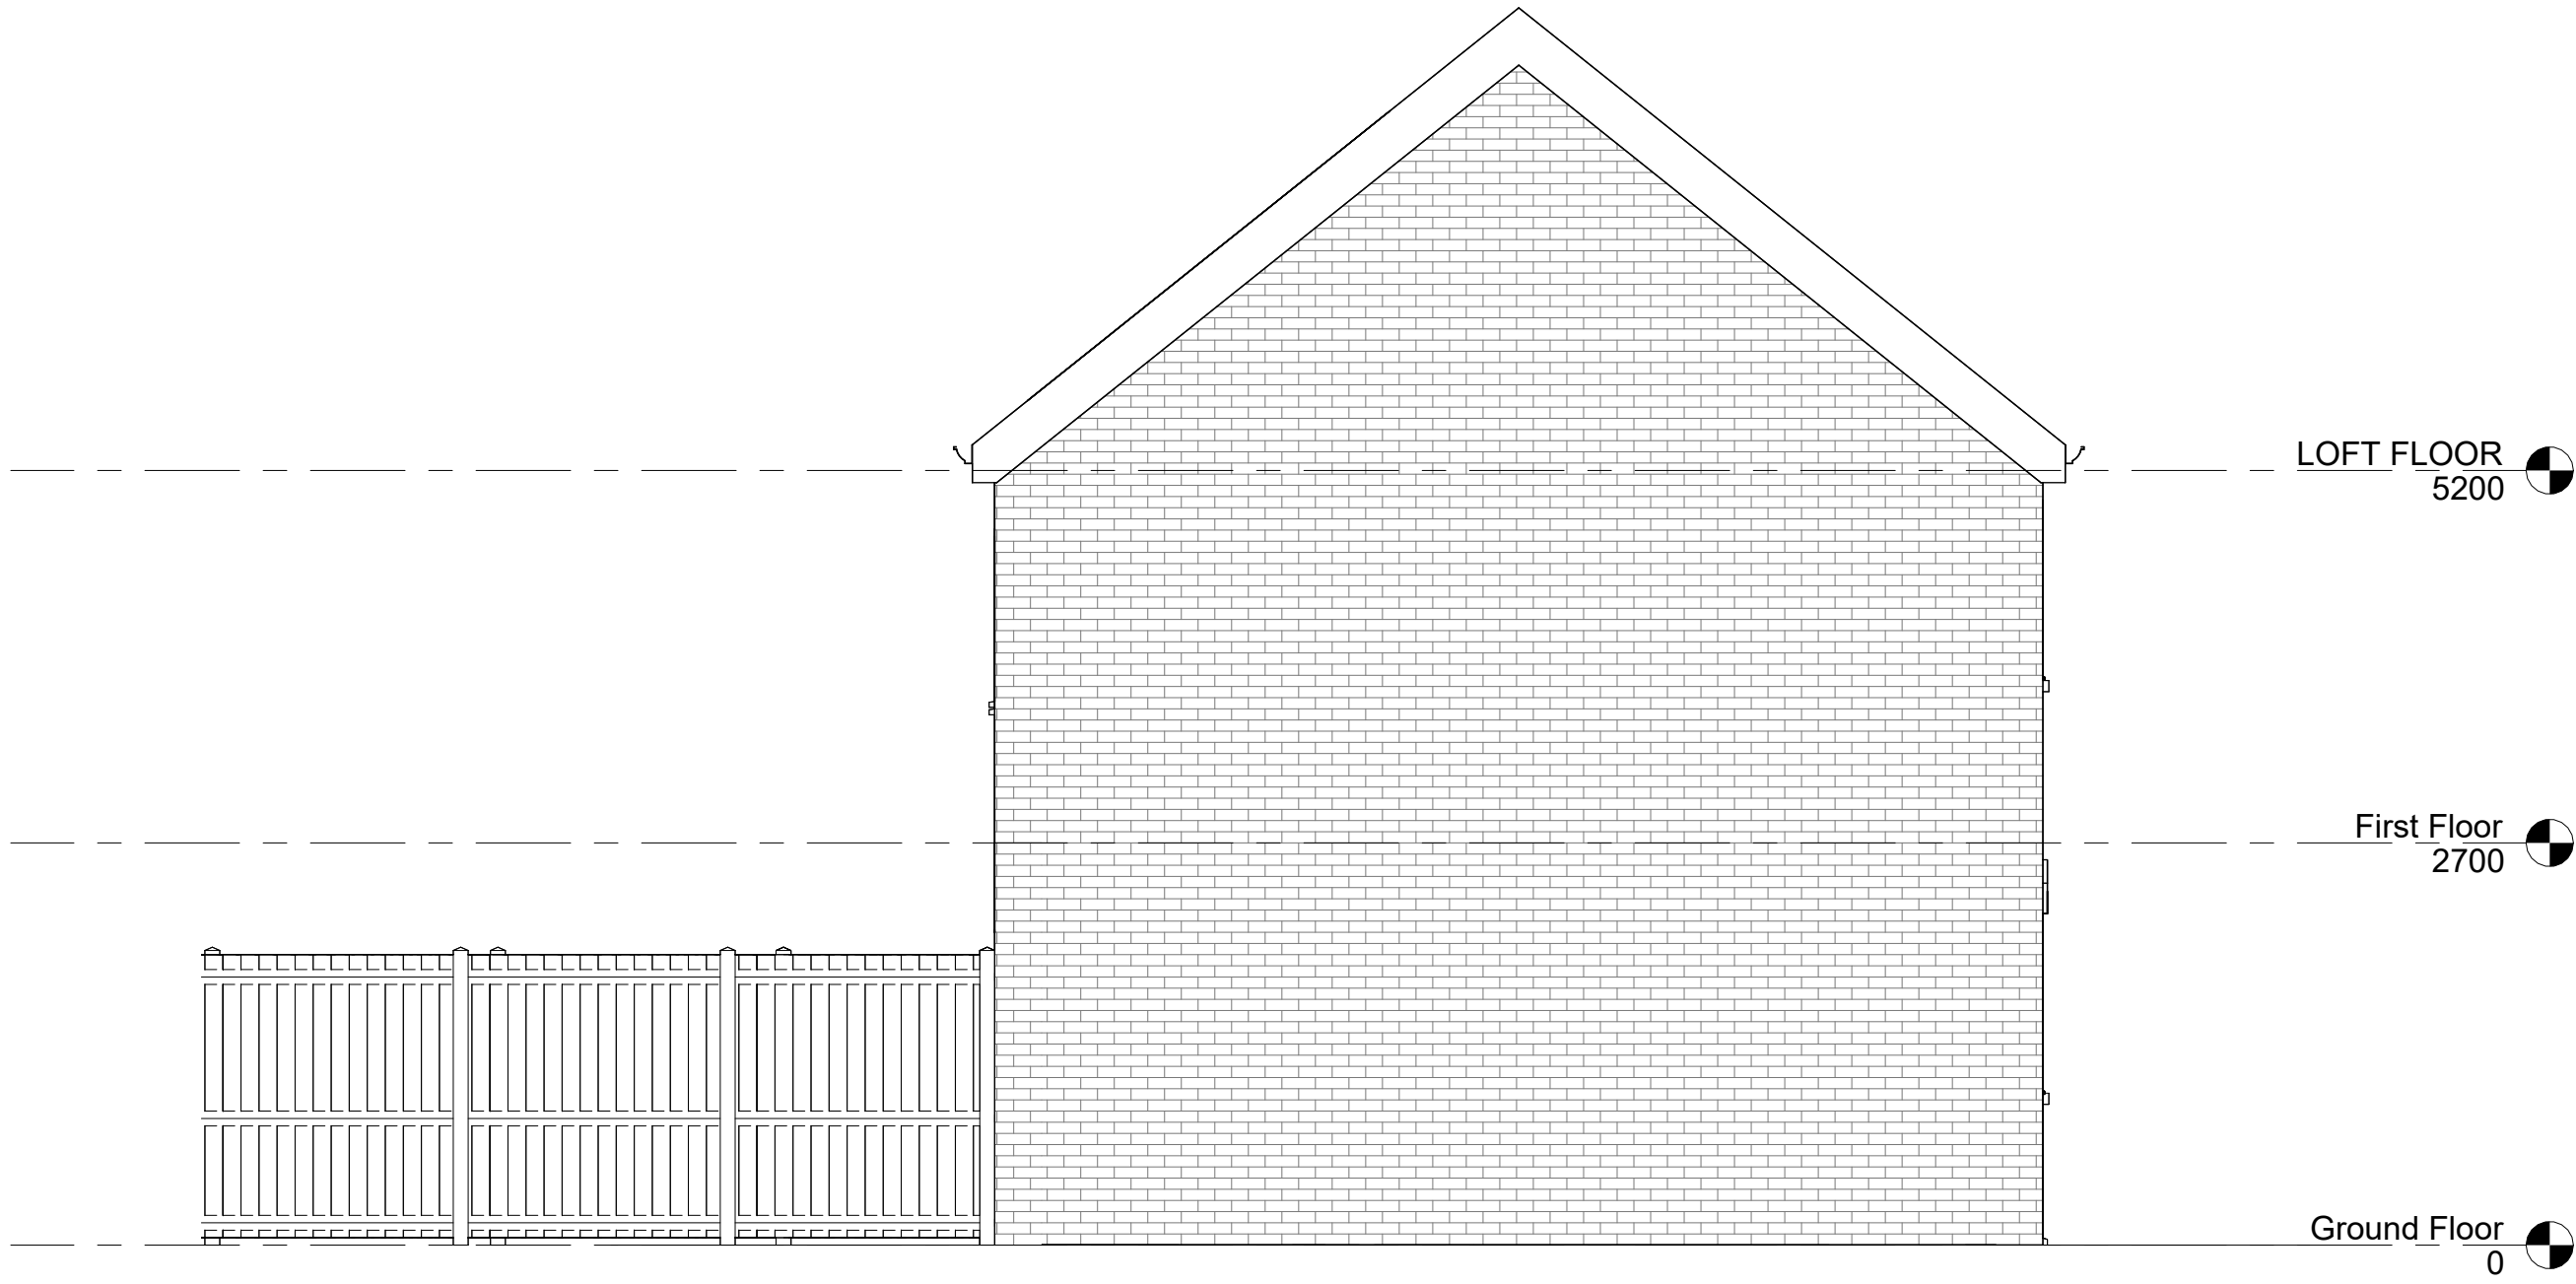

④ West EXISTING
1 : 50

Rev	Description	Date	Dr by	App by
original by		date created		
NK		01/24/22		NK



Enquiries@nkarchitectural.co.uk
☎ : 0161 818 7185
www.nkarchitectural.co.uk

19 HEXAGON CLOSE MANCHESTER, M9 8PN

client name			
MR M YOUNAS			
project			
PROPOSED TWO SIDE AND REAR SINGLE STOREY EXTENSION			
drawing			
EXISTING ELEVATIONS			
computer file		plot date	
C:\Users\NKAR\Dropbox\NKAR\14 elsham gardens m18 7p14 EL SHAM GARDENS.rvt			
project number		scale	
2021.001737371		1 : 50 @A1	
drawing number		rev	issue status
A101			

This drawing is to be read in conjunction with all related drawings. All dimensions must be checked and verified on site before commencing any work or producing shop drawings. The originator should be notified immediately of any discrepancy. This drawing is copyright and remains the property of NK Architectural.