



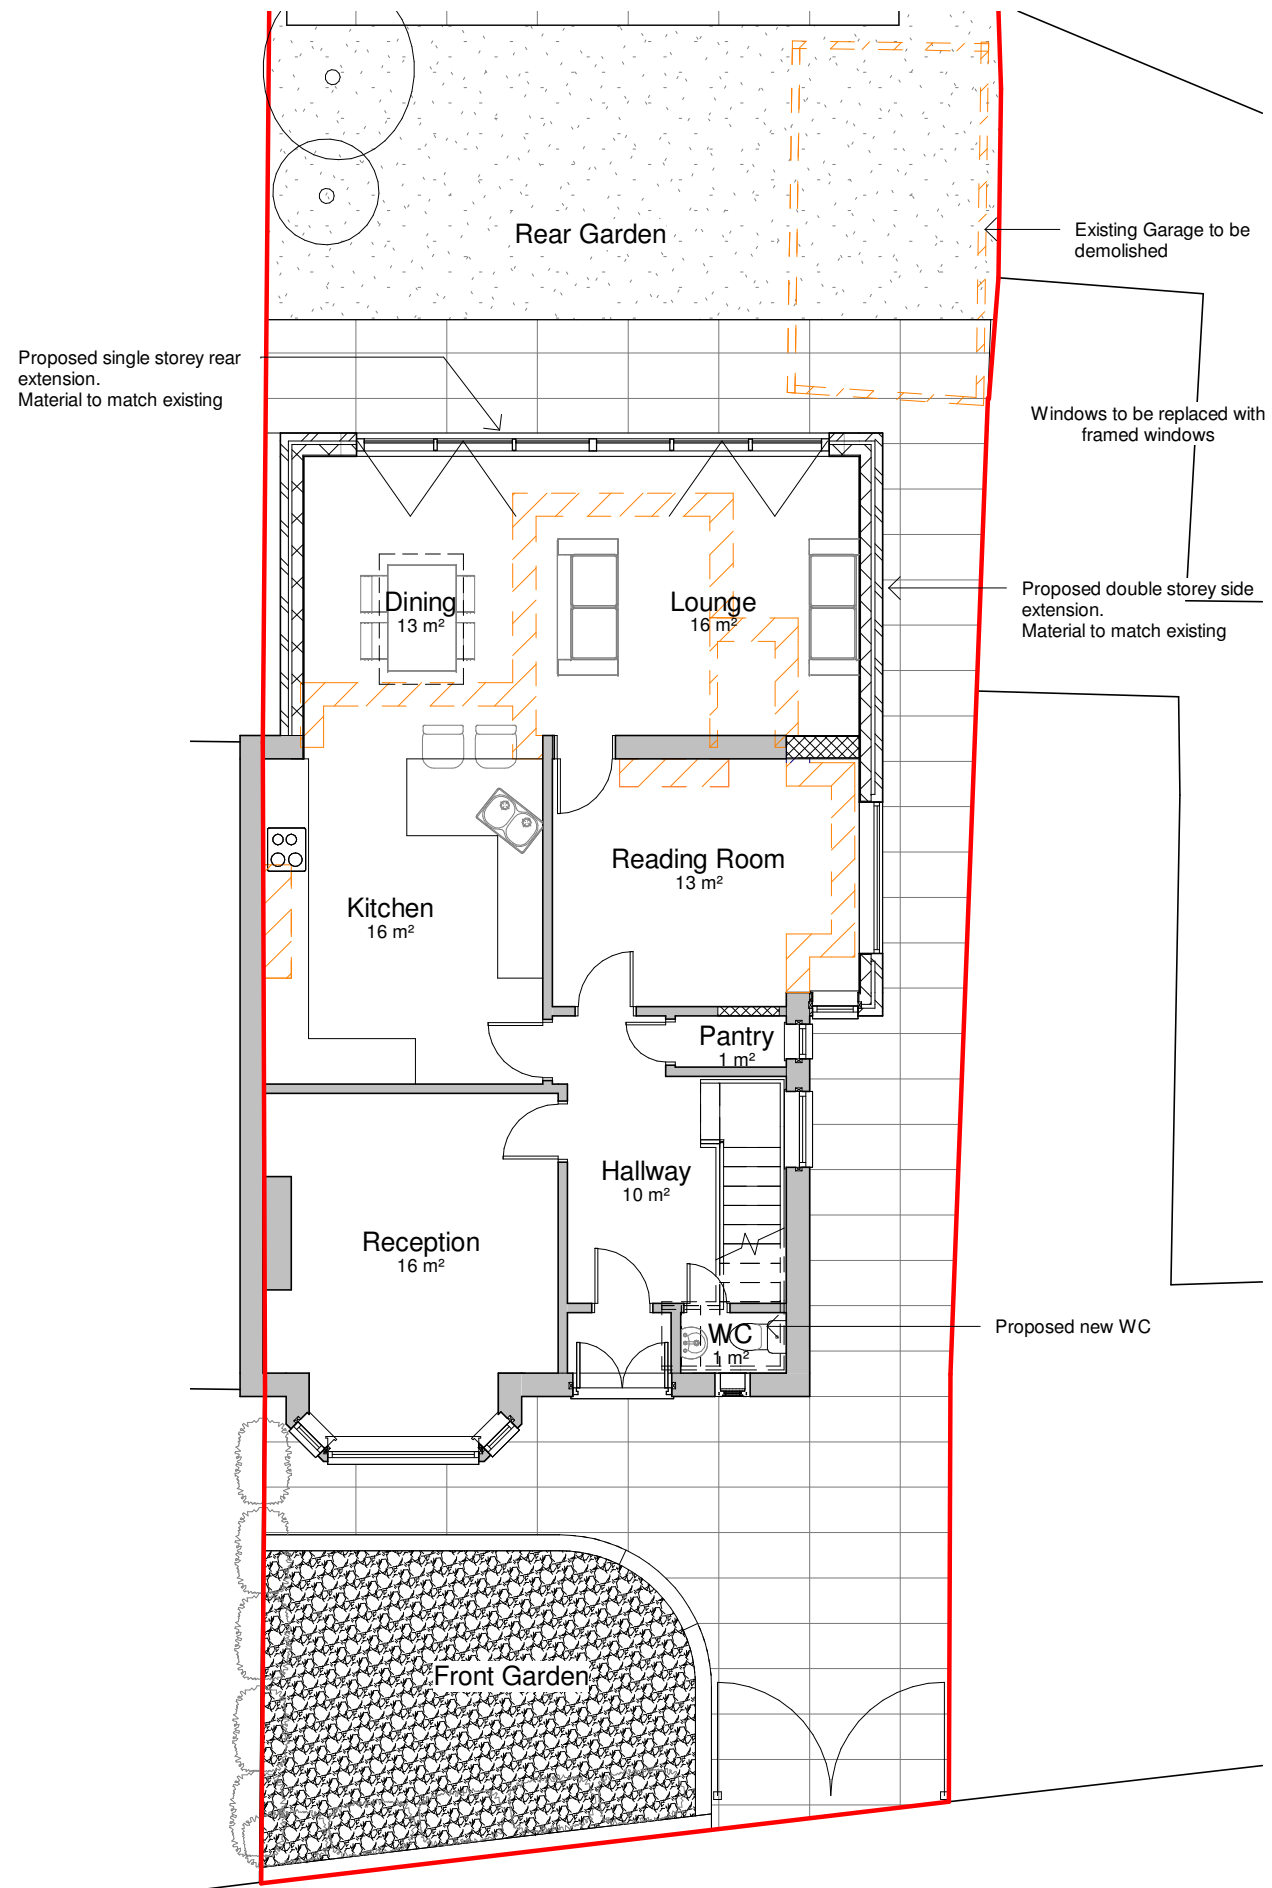

1 Proposed Ground Floor Plan

1 : 100

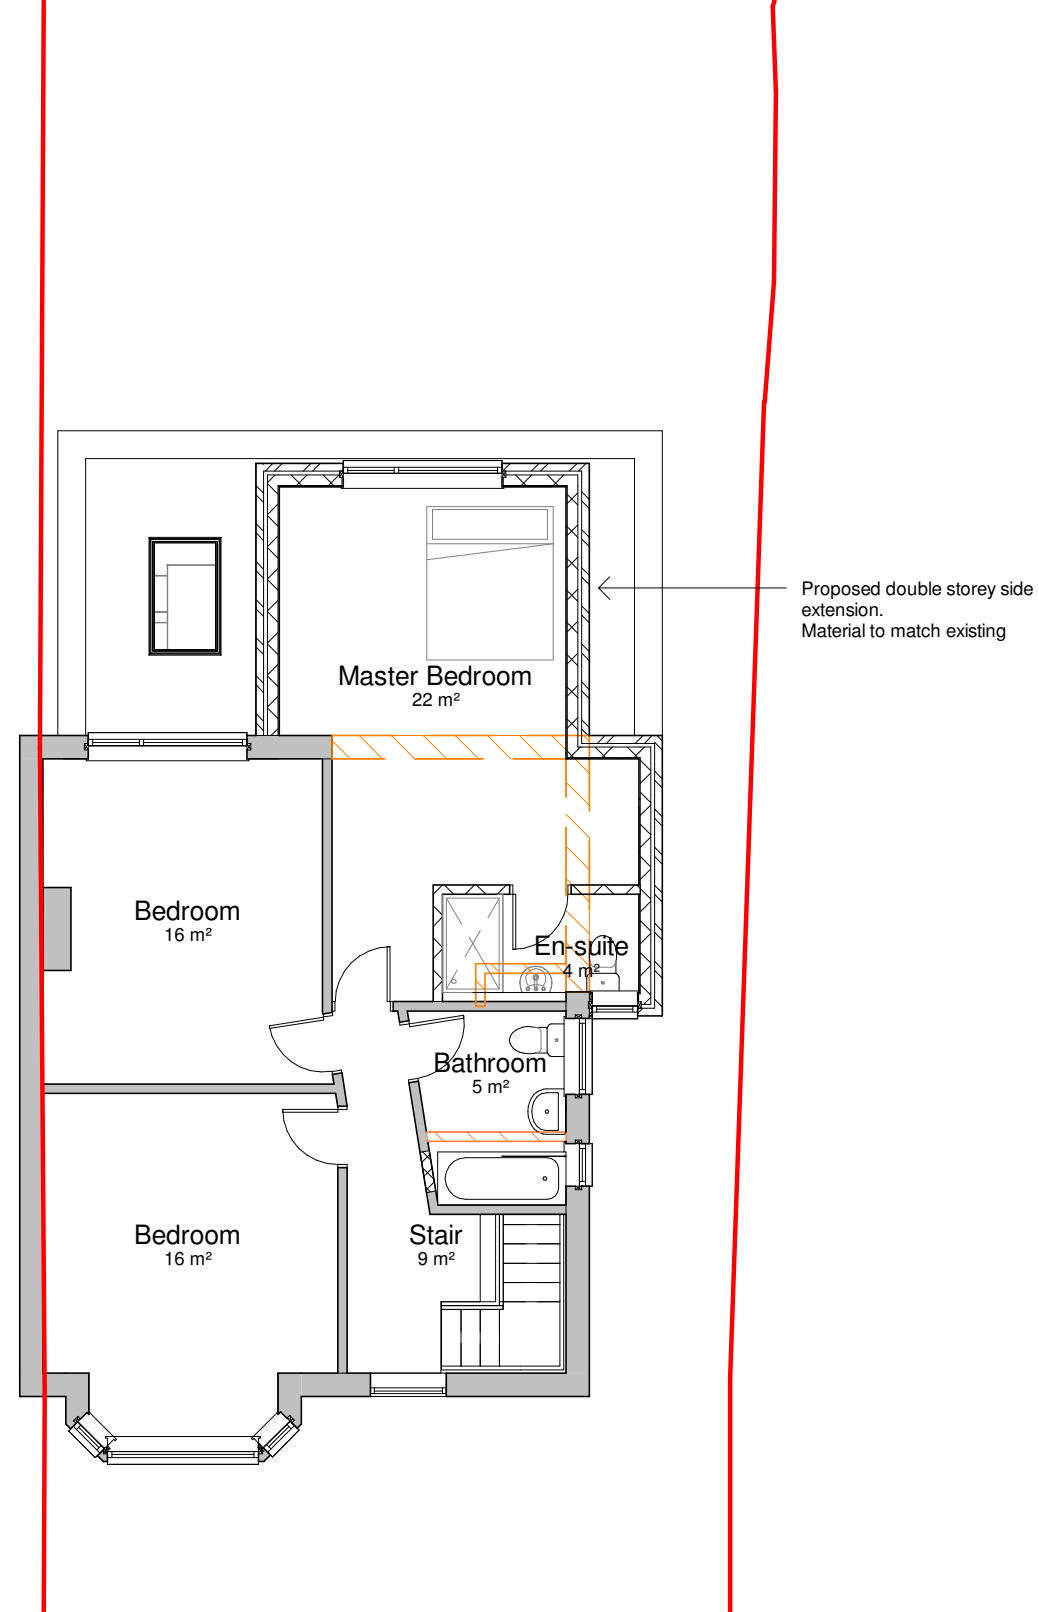

2 Proposed First Floor Plan

1 : 100

