


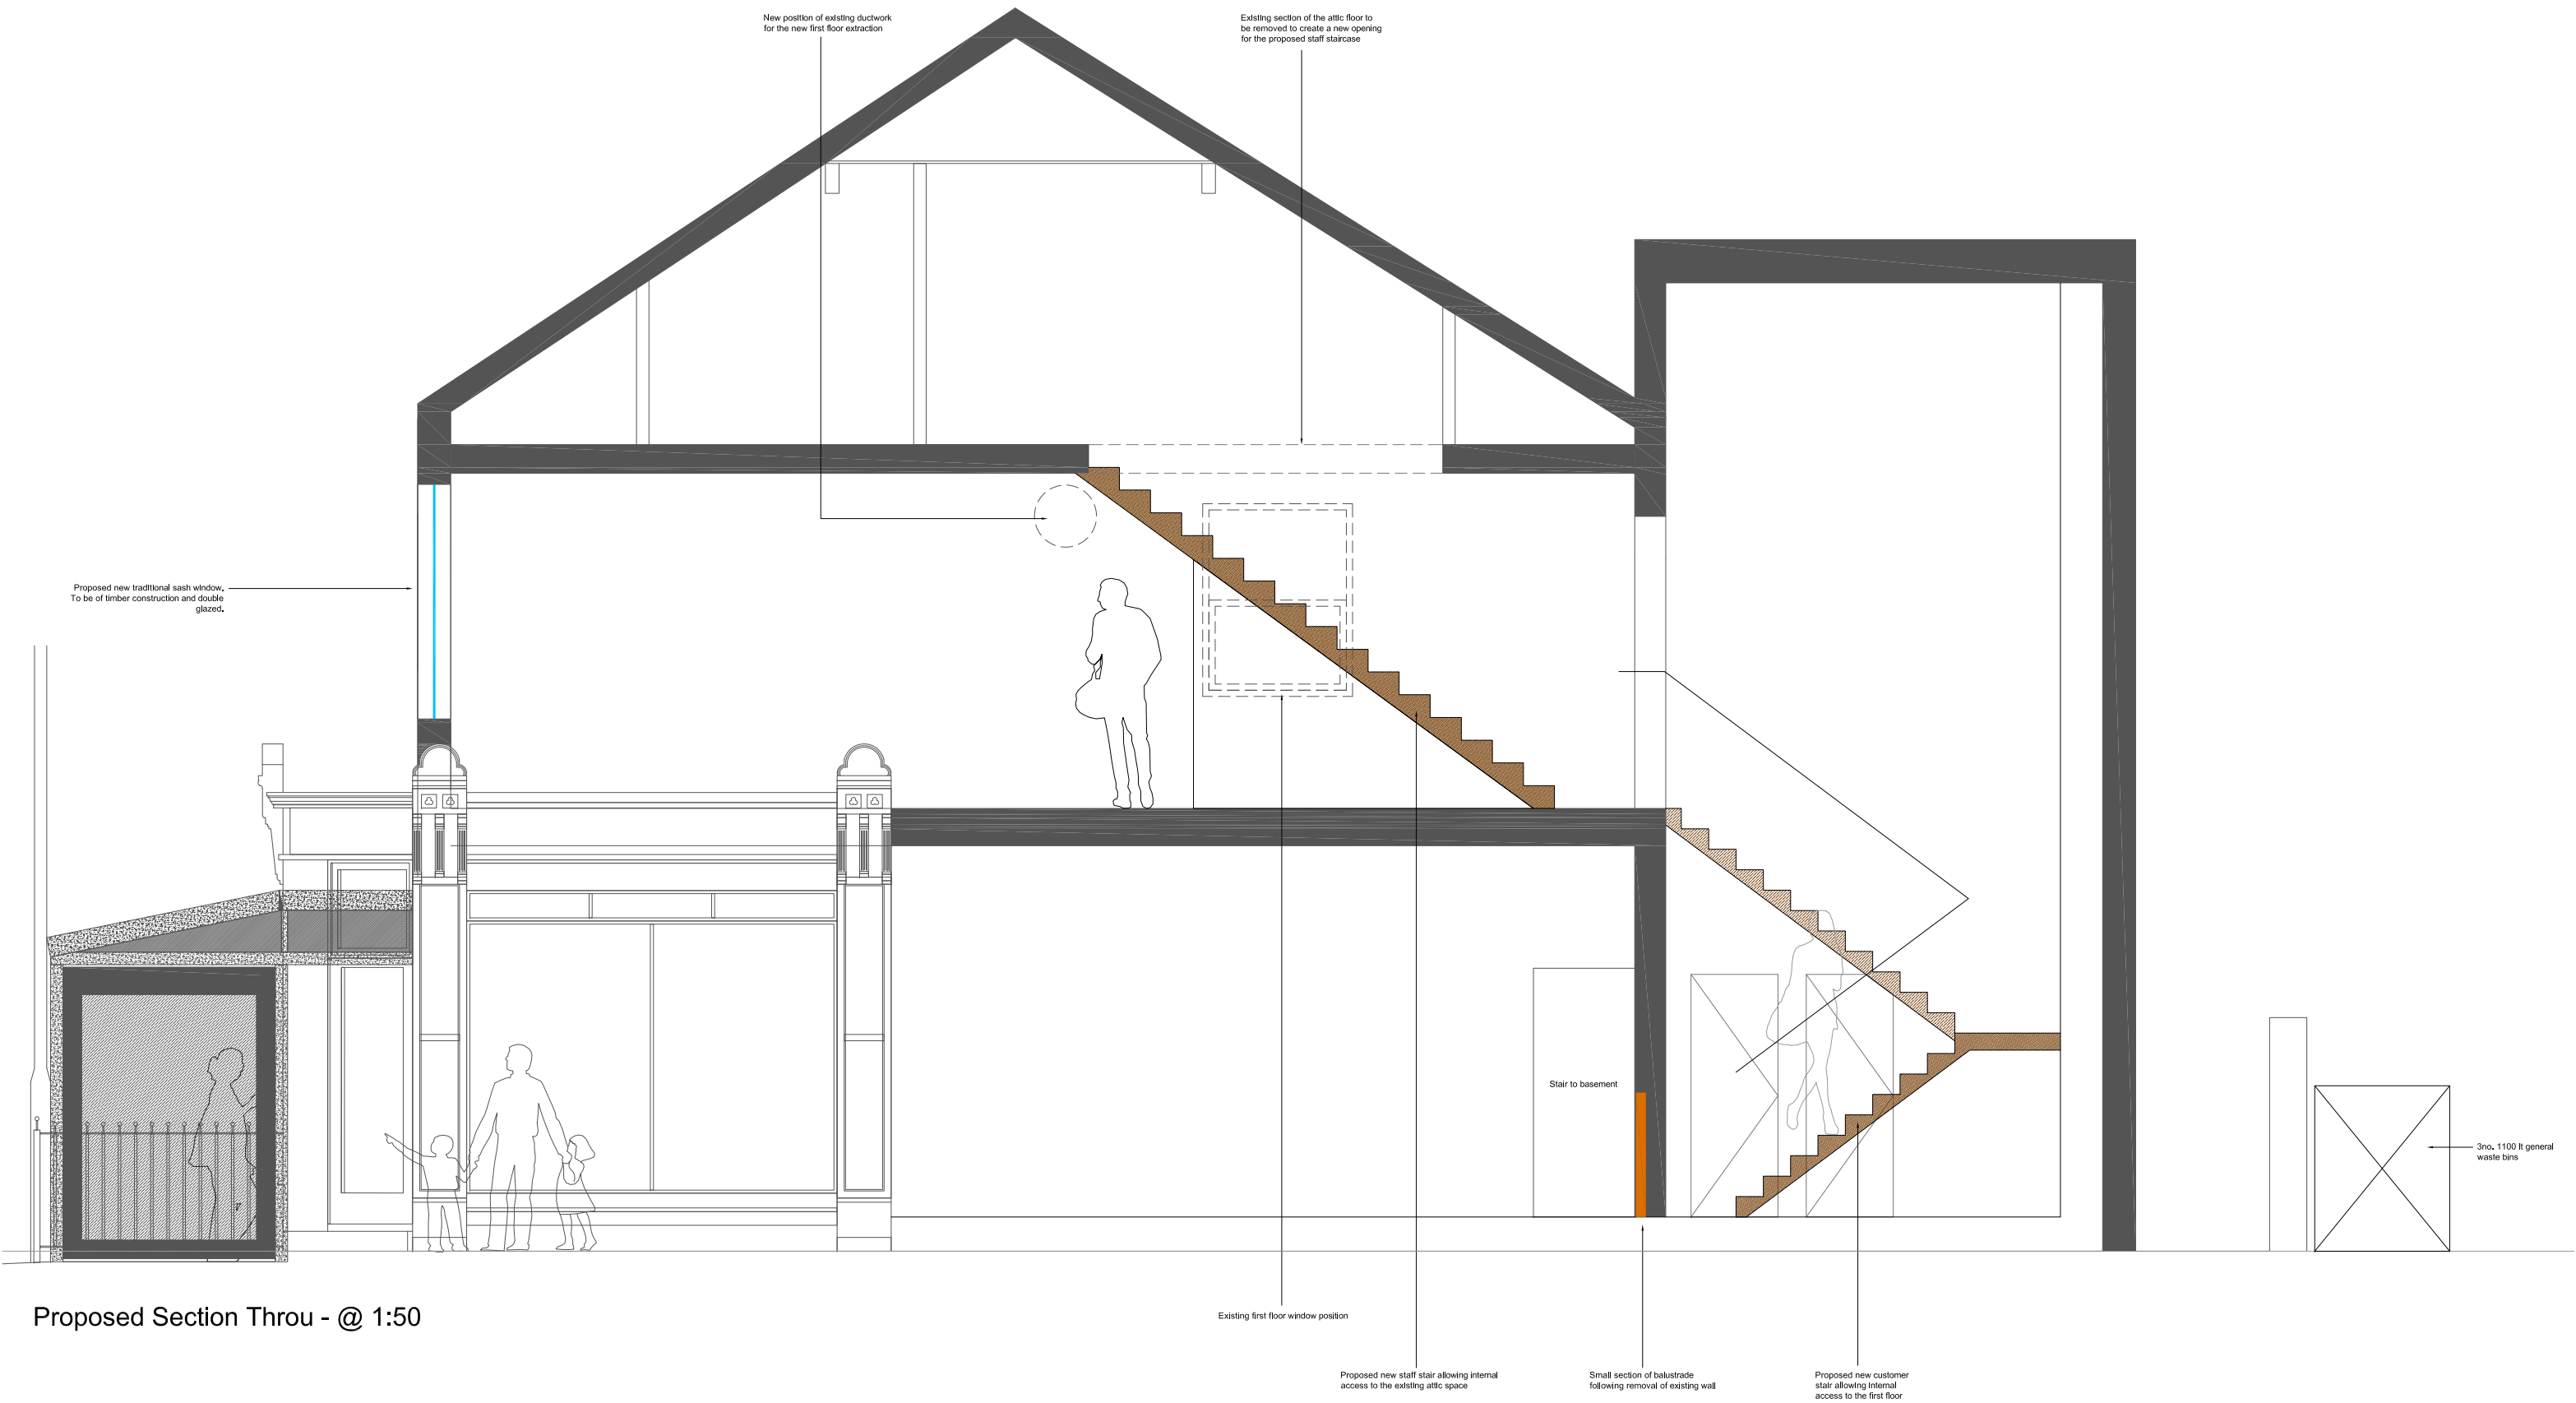

Proposed Section Throu - @ 1:50

PHAUS:

nudge@phaus.co.uk
0161 222 5141
22 Lever Street
Manchester M1 1EA
phaus.co.uk

DRAWING NUMBER: PH0241-006.2 STATUS: FOR APPROVAL REV: C
CLIENT: SAN JUAN
PROJECT NAME: SAN JUAN_BEECH ROAD - CHORLTON
DRAWING TITLE: PROPOSED SECTION THROU
SCALE: 1:50 @ A3
DATE: 11.20
DRAWN BY: HA CHECKED BY: PS



REV:	DATE:	NOTE:	BY:
A	280322	INTERNAL LAYOUTS AMENDED	PS
B	070422	ISSUED FOR PLANNING	PS
C	260522	REAR SIDE ELEVATION ADDED & WASTE BINS	PS

NOTES

- DO NOT SCALE FROM THIS DRAWING.
- IF ANY DISCREPANCIES ARE FOUND, NOTIFY PHAUS.
- THIS DRAWING IS THE PROPERTY OF PHAUS AND IS NOT TO BE REPRODUCED WITHOUT OUR CONSENT.
- CONTRACTORS TO PERFORM THEIR OWN DIMENSION CHECK ON SITE.