


MapServe

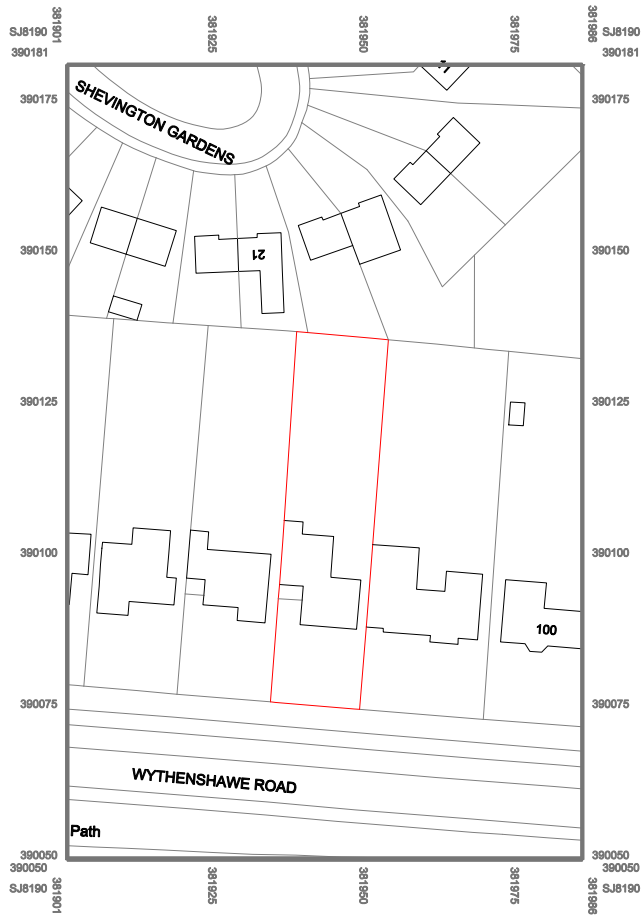

© Crown copyright 2022 Ordnance Survey 100063143

Drawing Title:

O.S. MAP

Site Address:

104 WYTHENSHAW ROAD, MANCHESTER M23 0PA

Scale: 1:1250

Drwg No. 104WR/SP01

0 10 20 30 40 50
metres

