


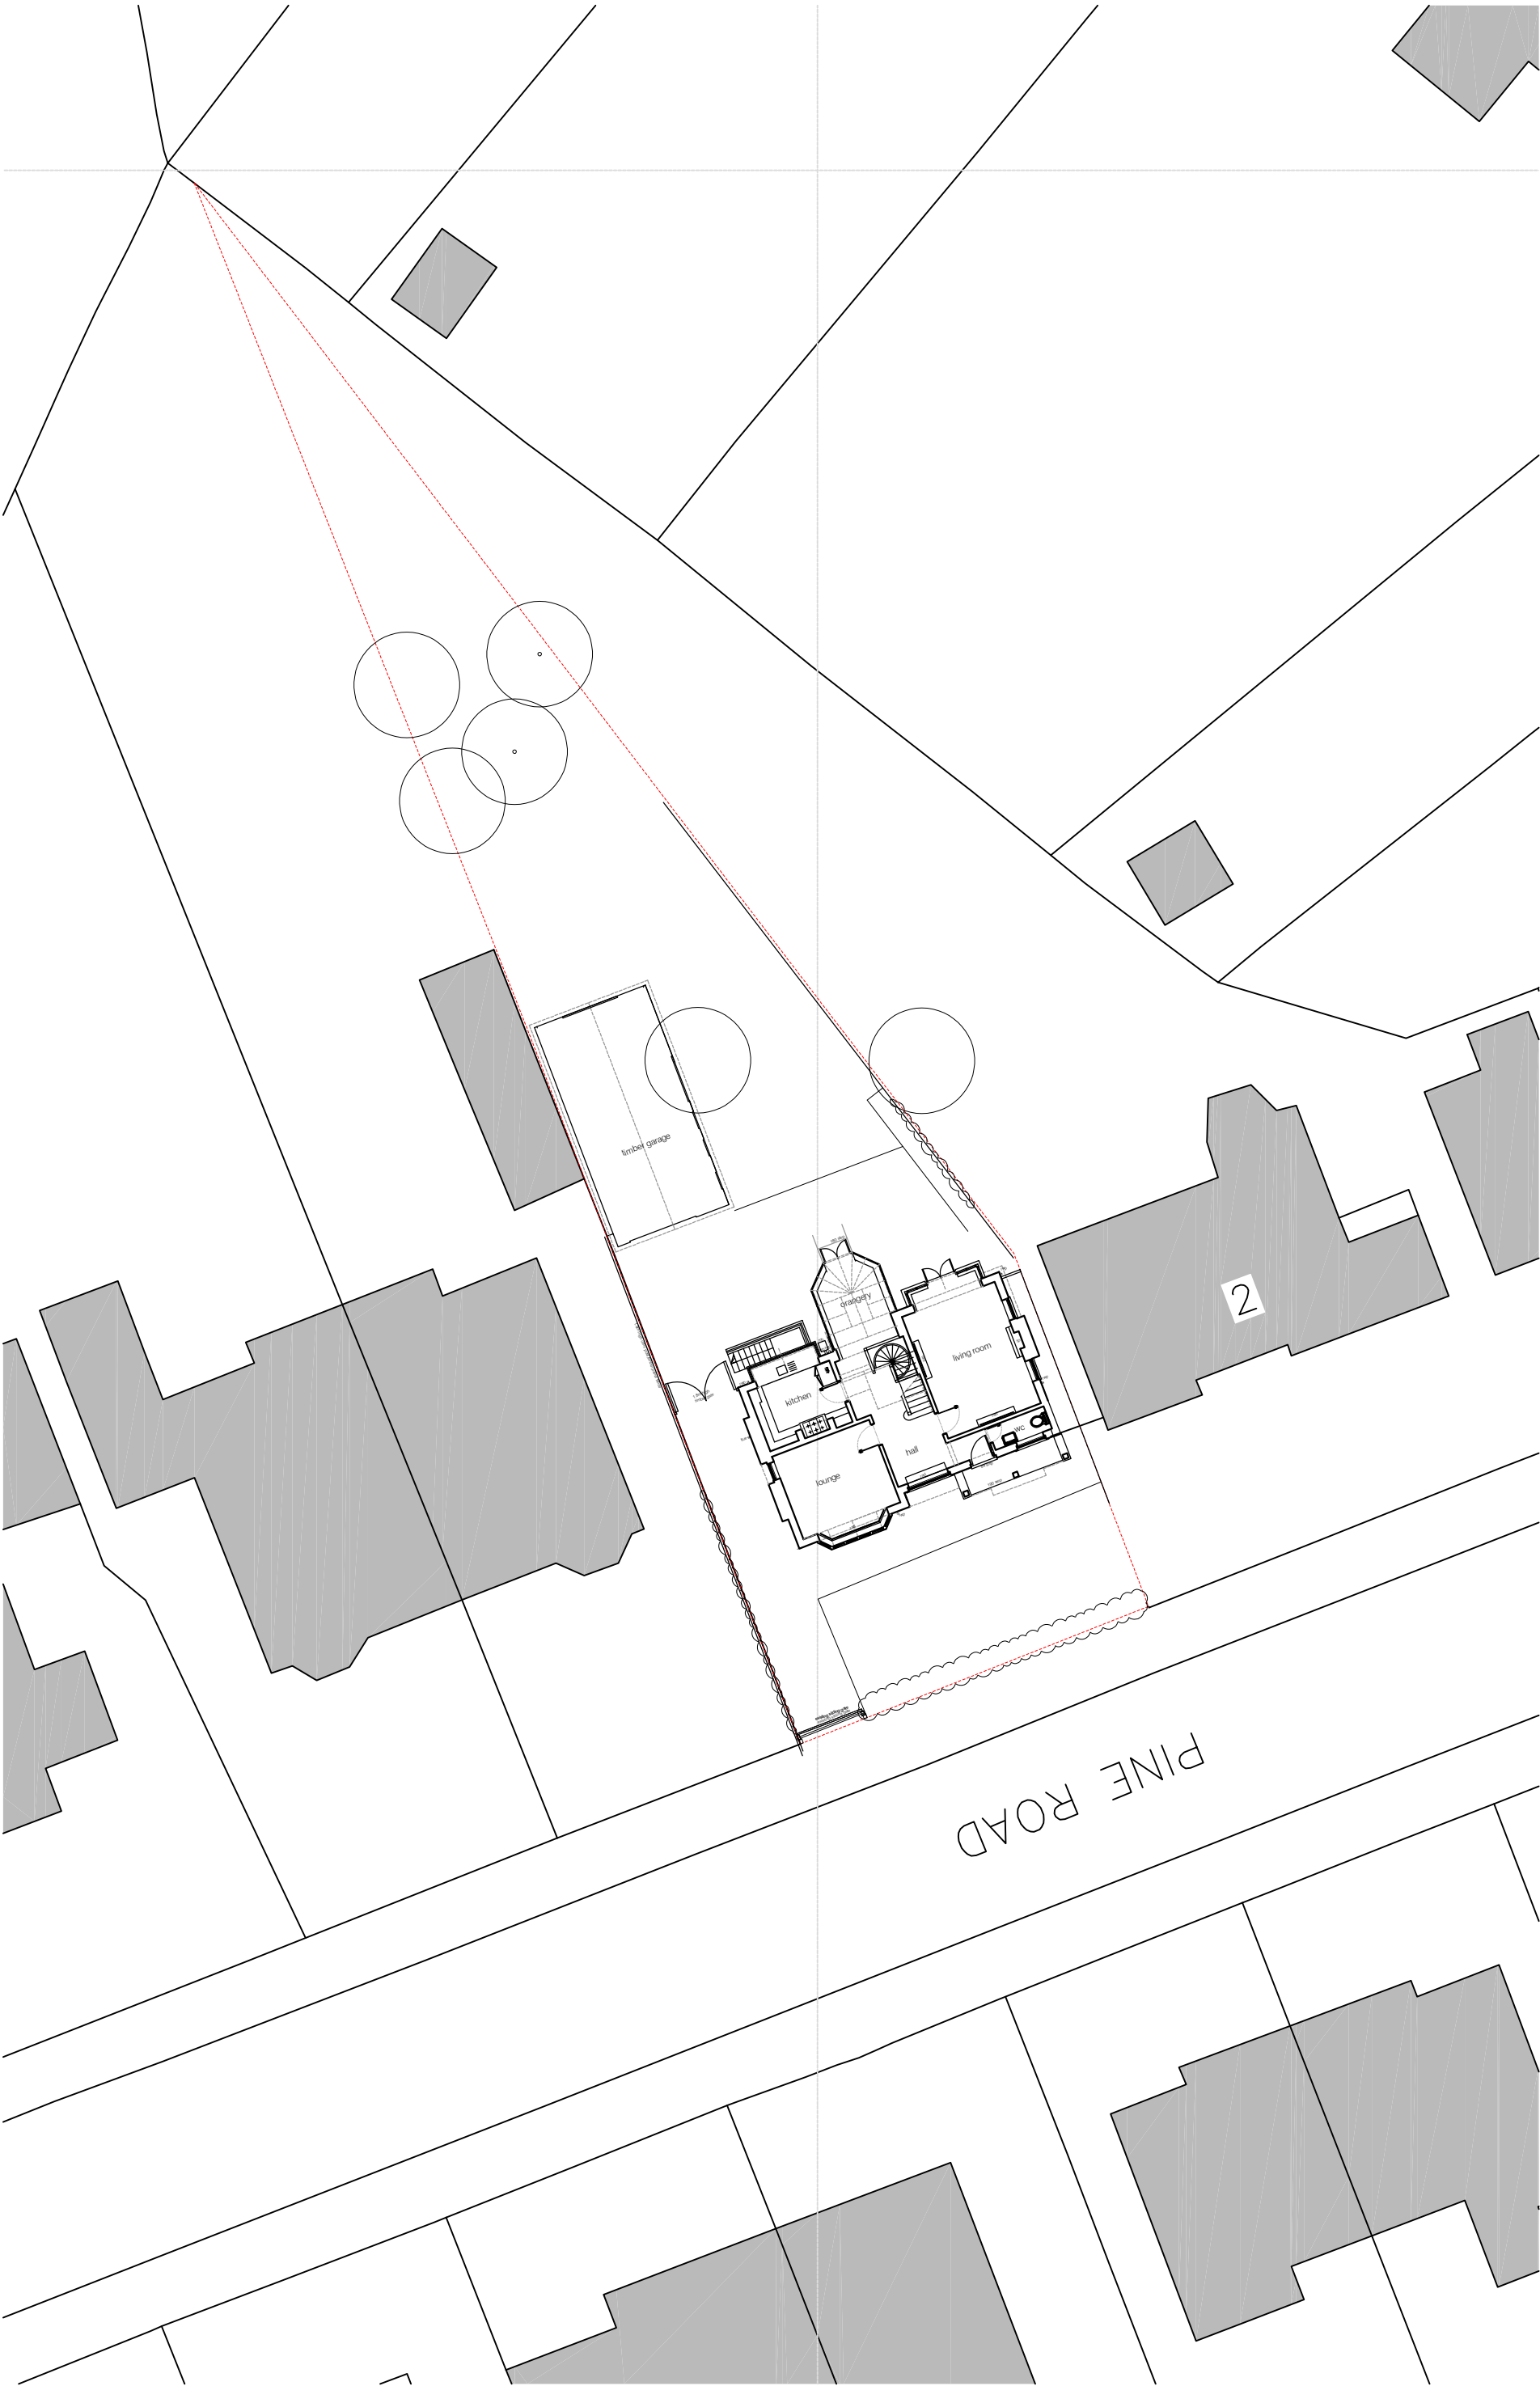

Simon R Miles
Chartered Architect
Didsbury
Manchester
T: 07778 137830
E: srmilesearchitect@gmail.com

Revision	Date	Revision note	Notes

Project: 4 Pine Road Didsbury
Title: Block Plan as existing
Drawing number: 22 329 PL102
Client: Mr J Driver

Scale: 250@A3
Date: 04.05.2022
CAO Ref: 22 329
Drawn by: SRM