
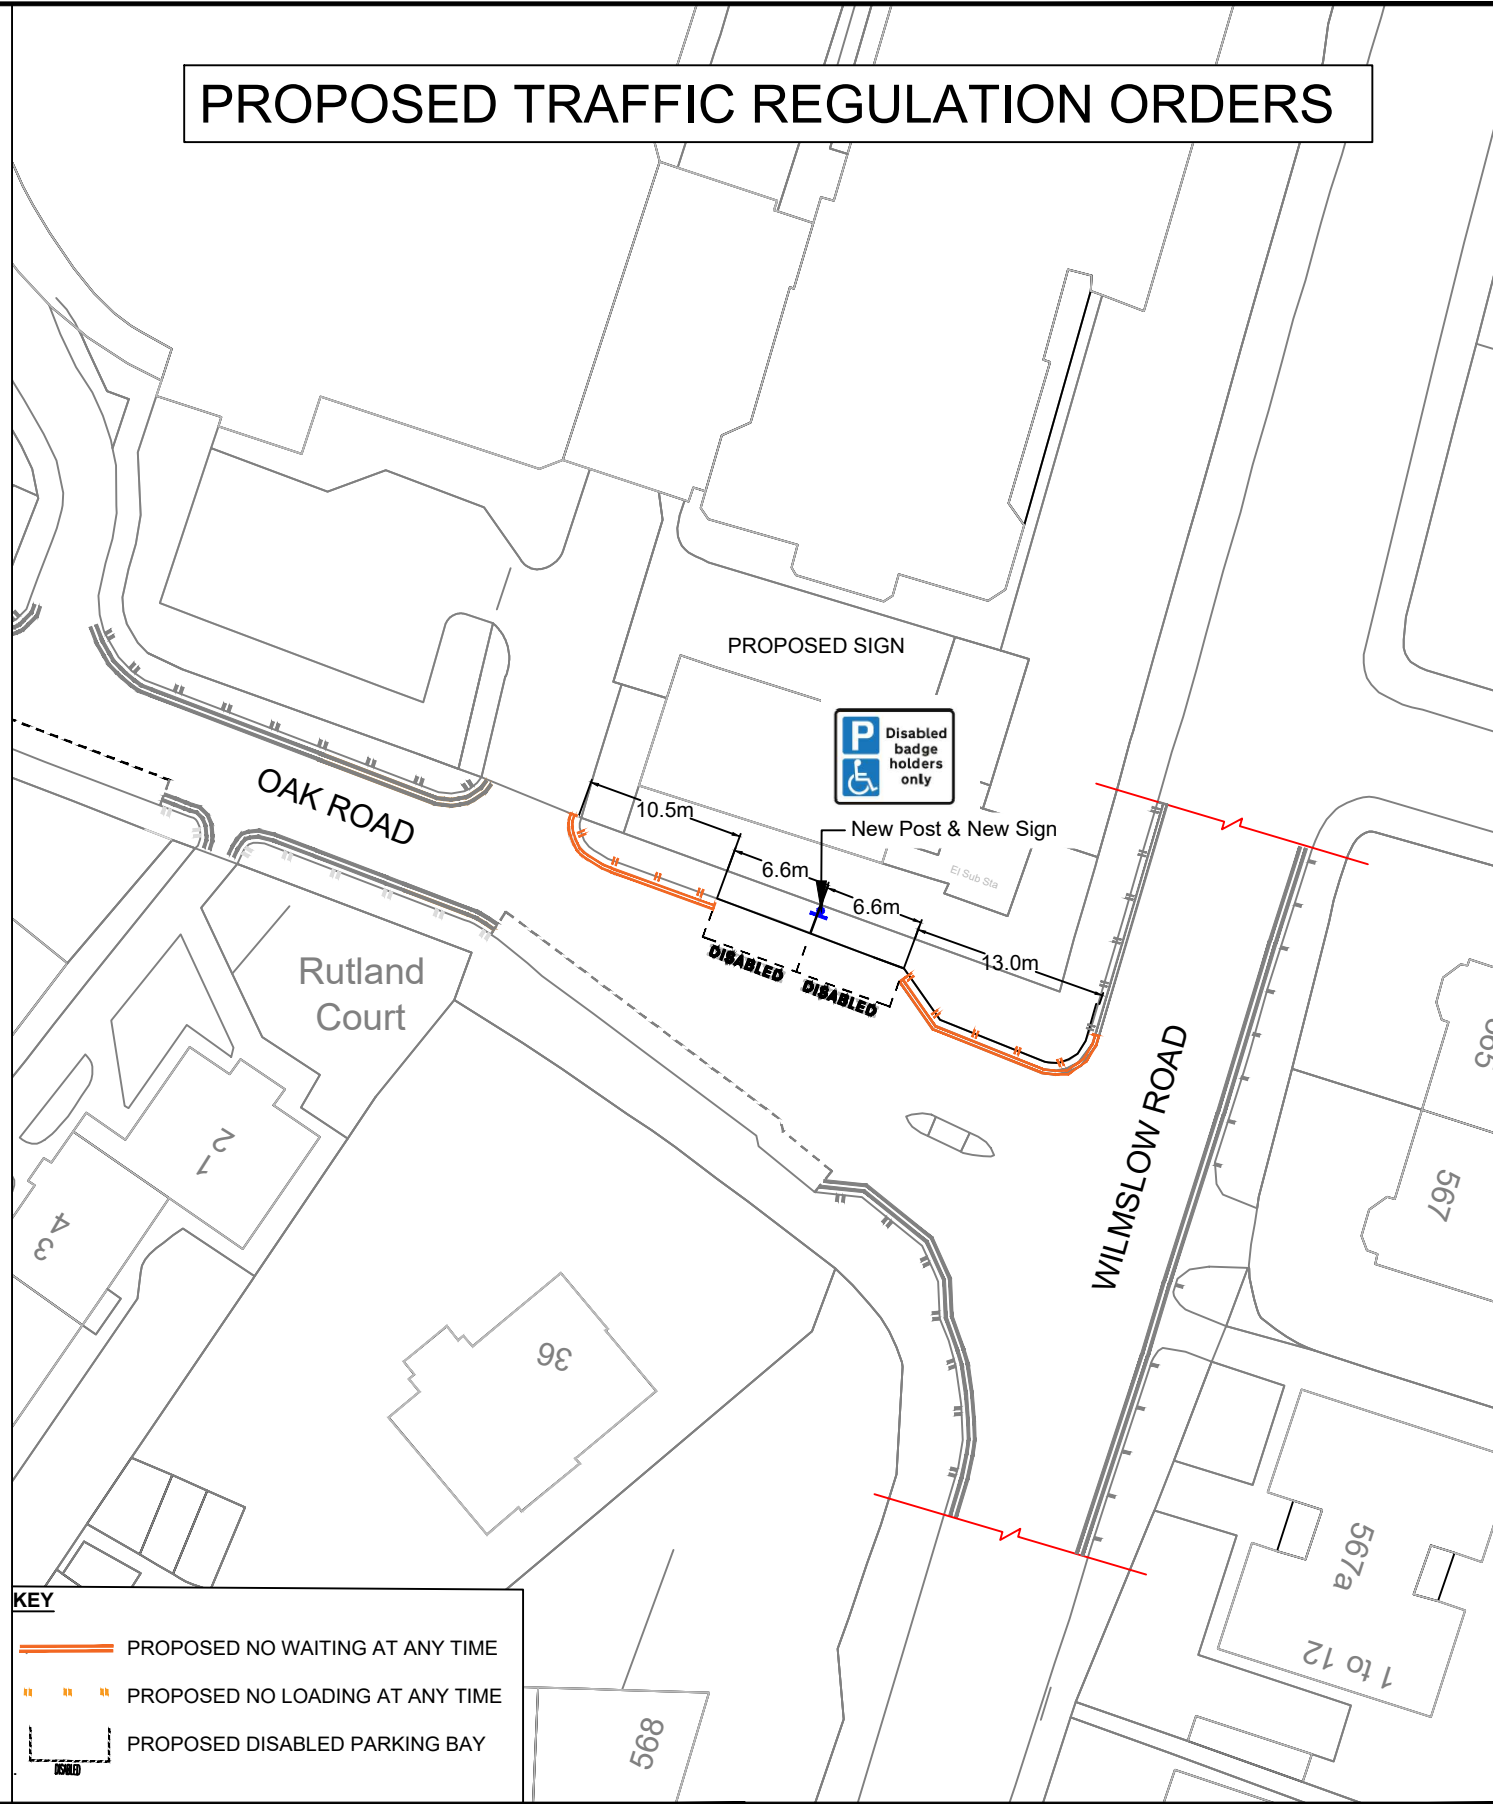


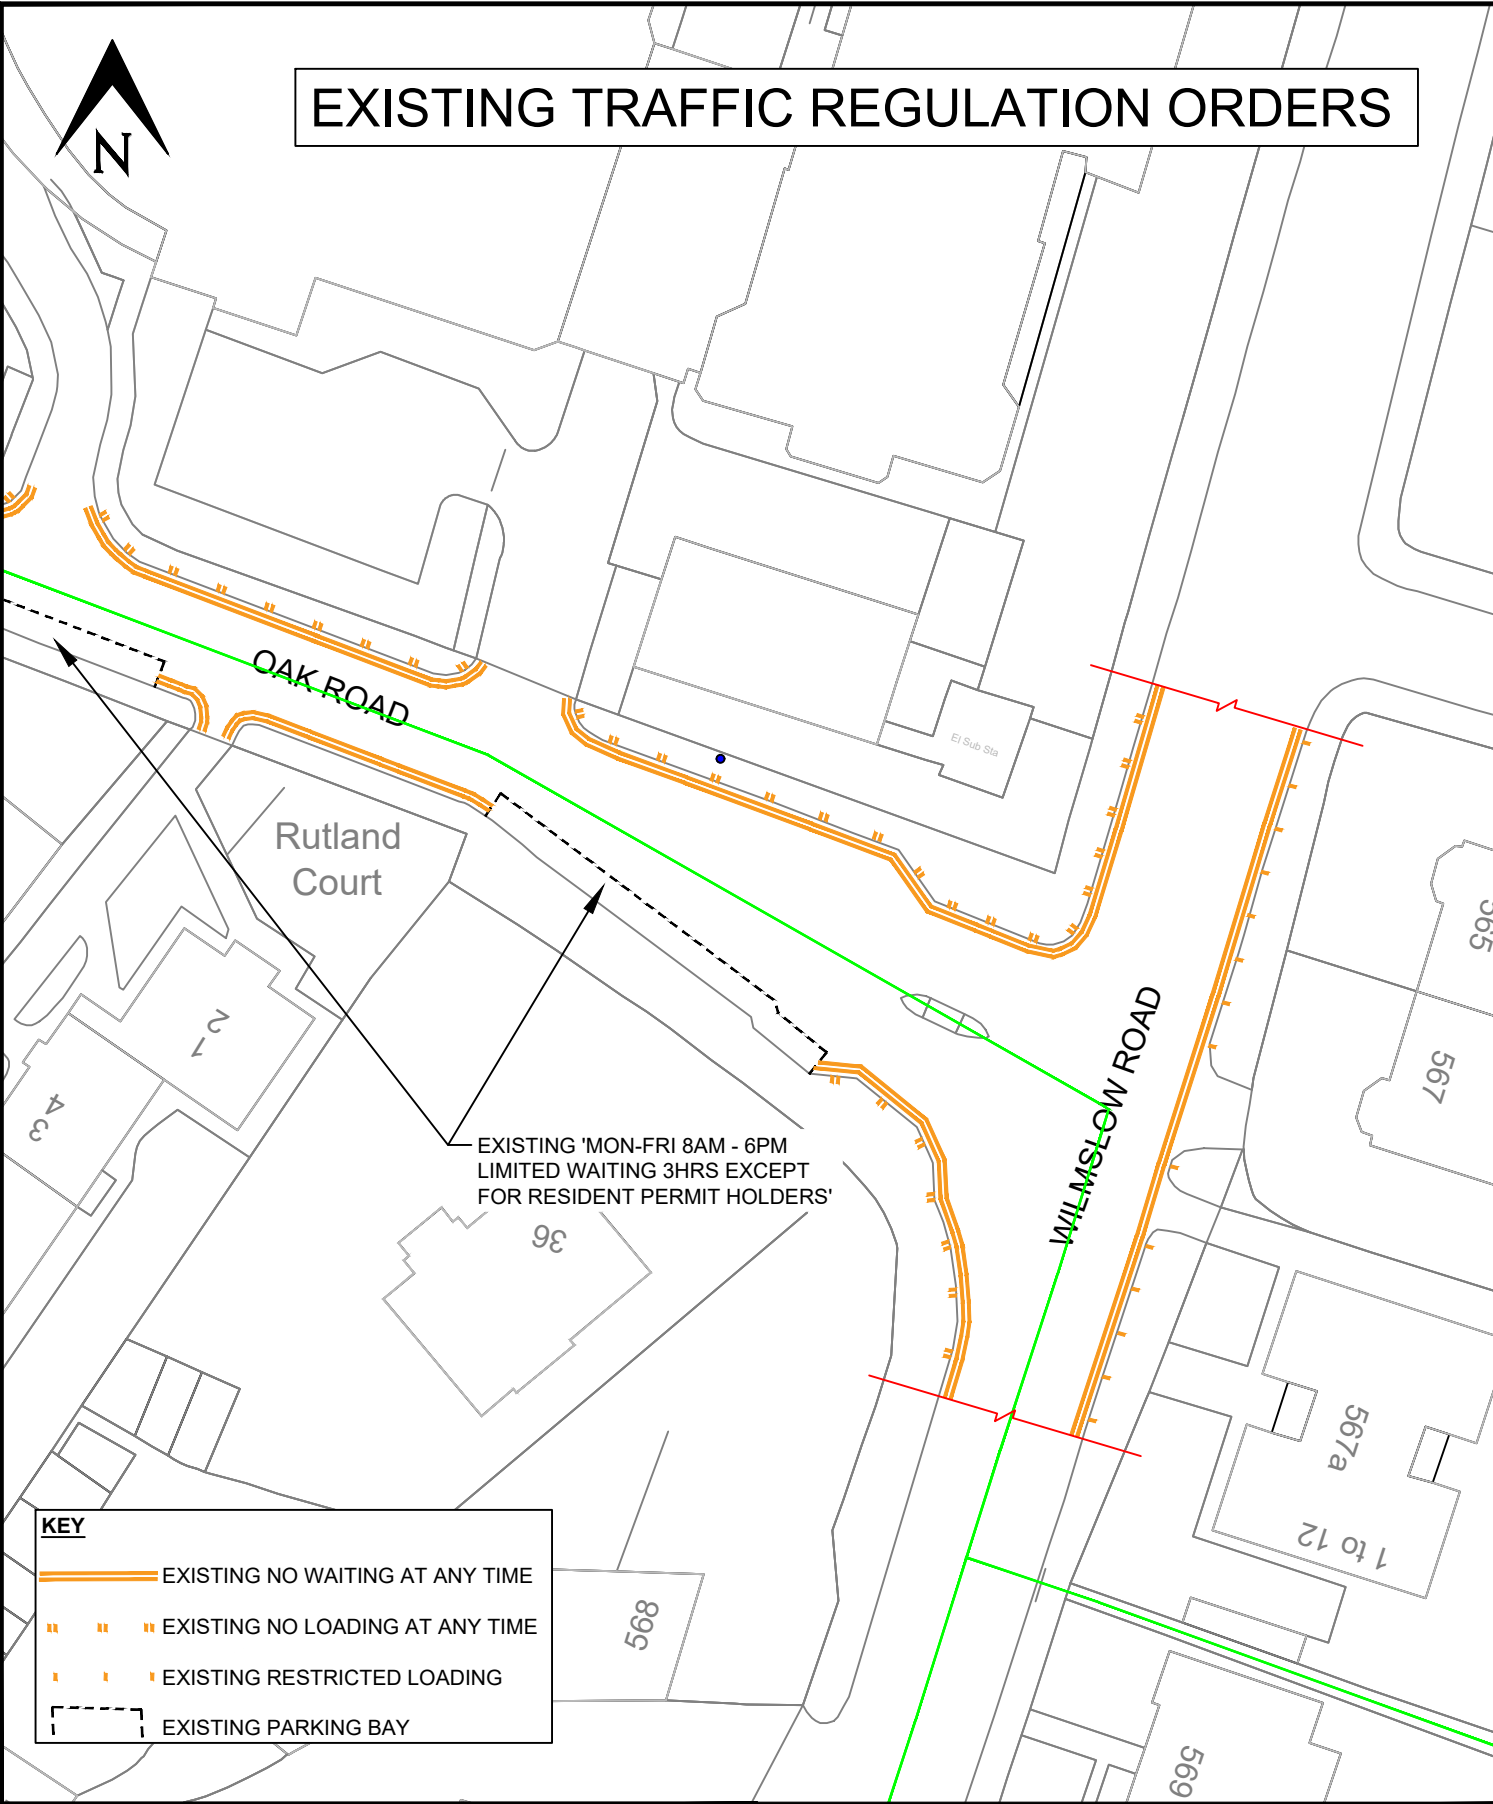

PROJECT TITLE
210185T
PATERSON REDEVELOPMENT

DRAWING TITLE
EXISTING AND PROPOSED
TRAFFIC REGULATION ORDERS

Highways					
Neighbourhoods Directorate					
PO Box 532					
Town Hall					
Manchester M60 2LA					
SIZE	SCALE	DATE	DRAWN	CHECKED	APPROVED
A3	1:500	7.1.22	YP	RD	CS

DRAWING NUMBER		REV
210185T_OAK ROAD_TRO_001P		



MANCHESTER
CITY COUNCIL