


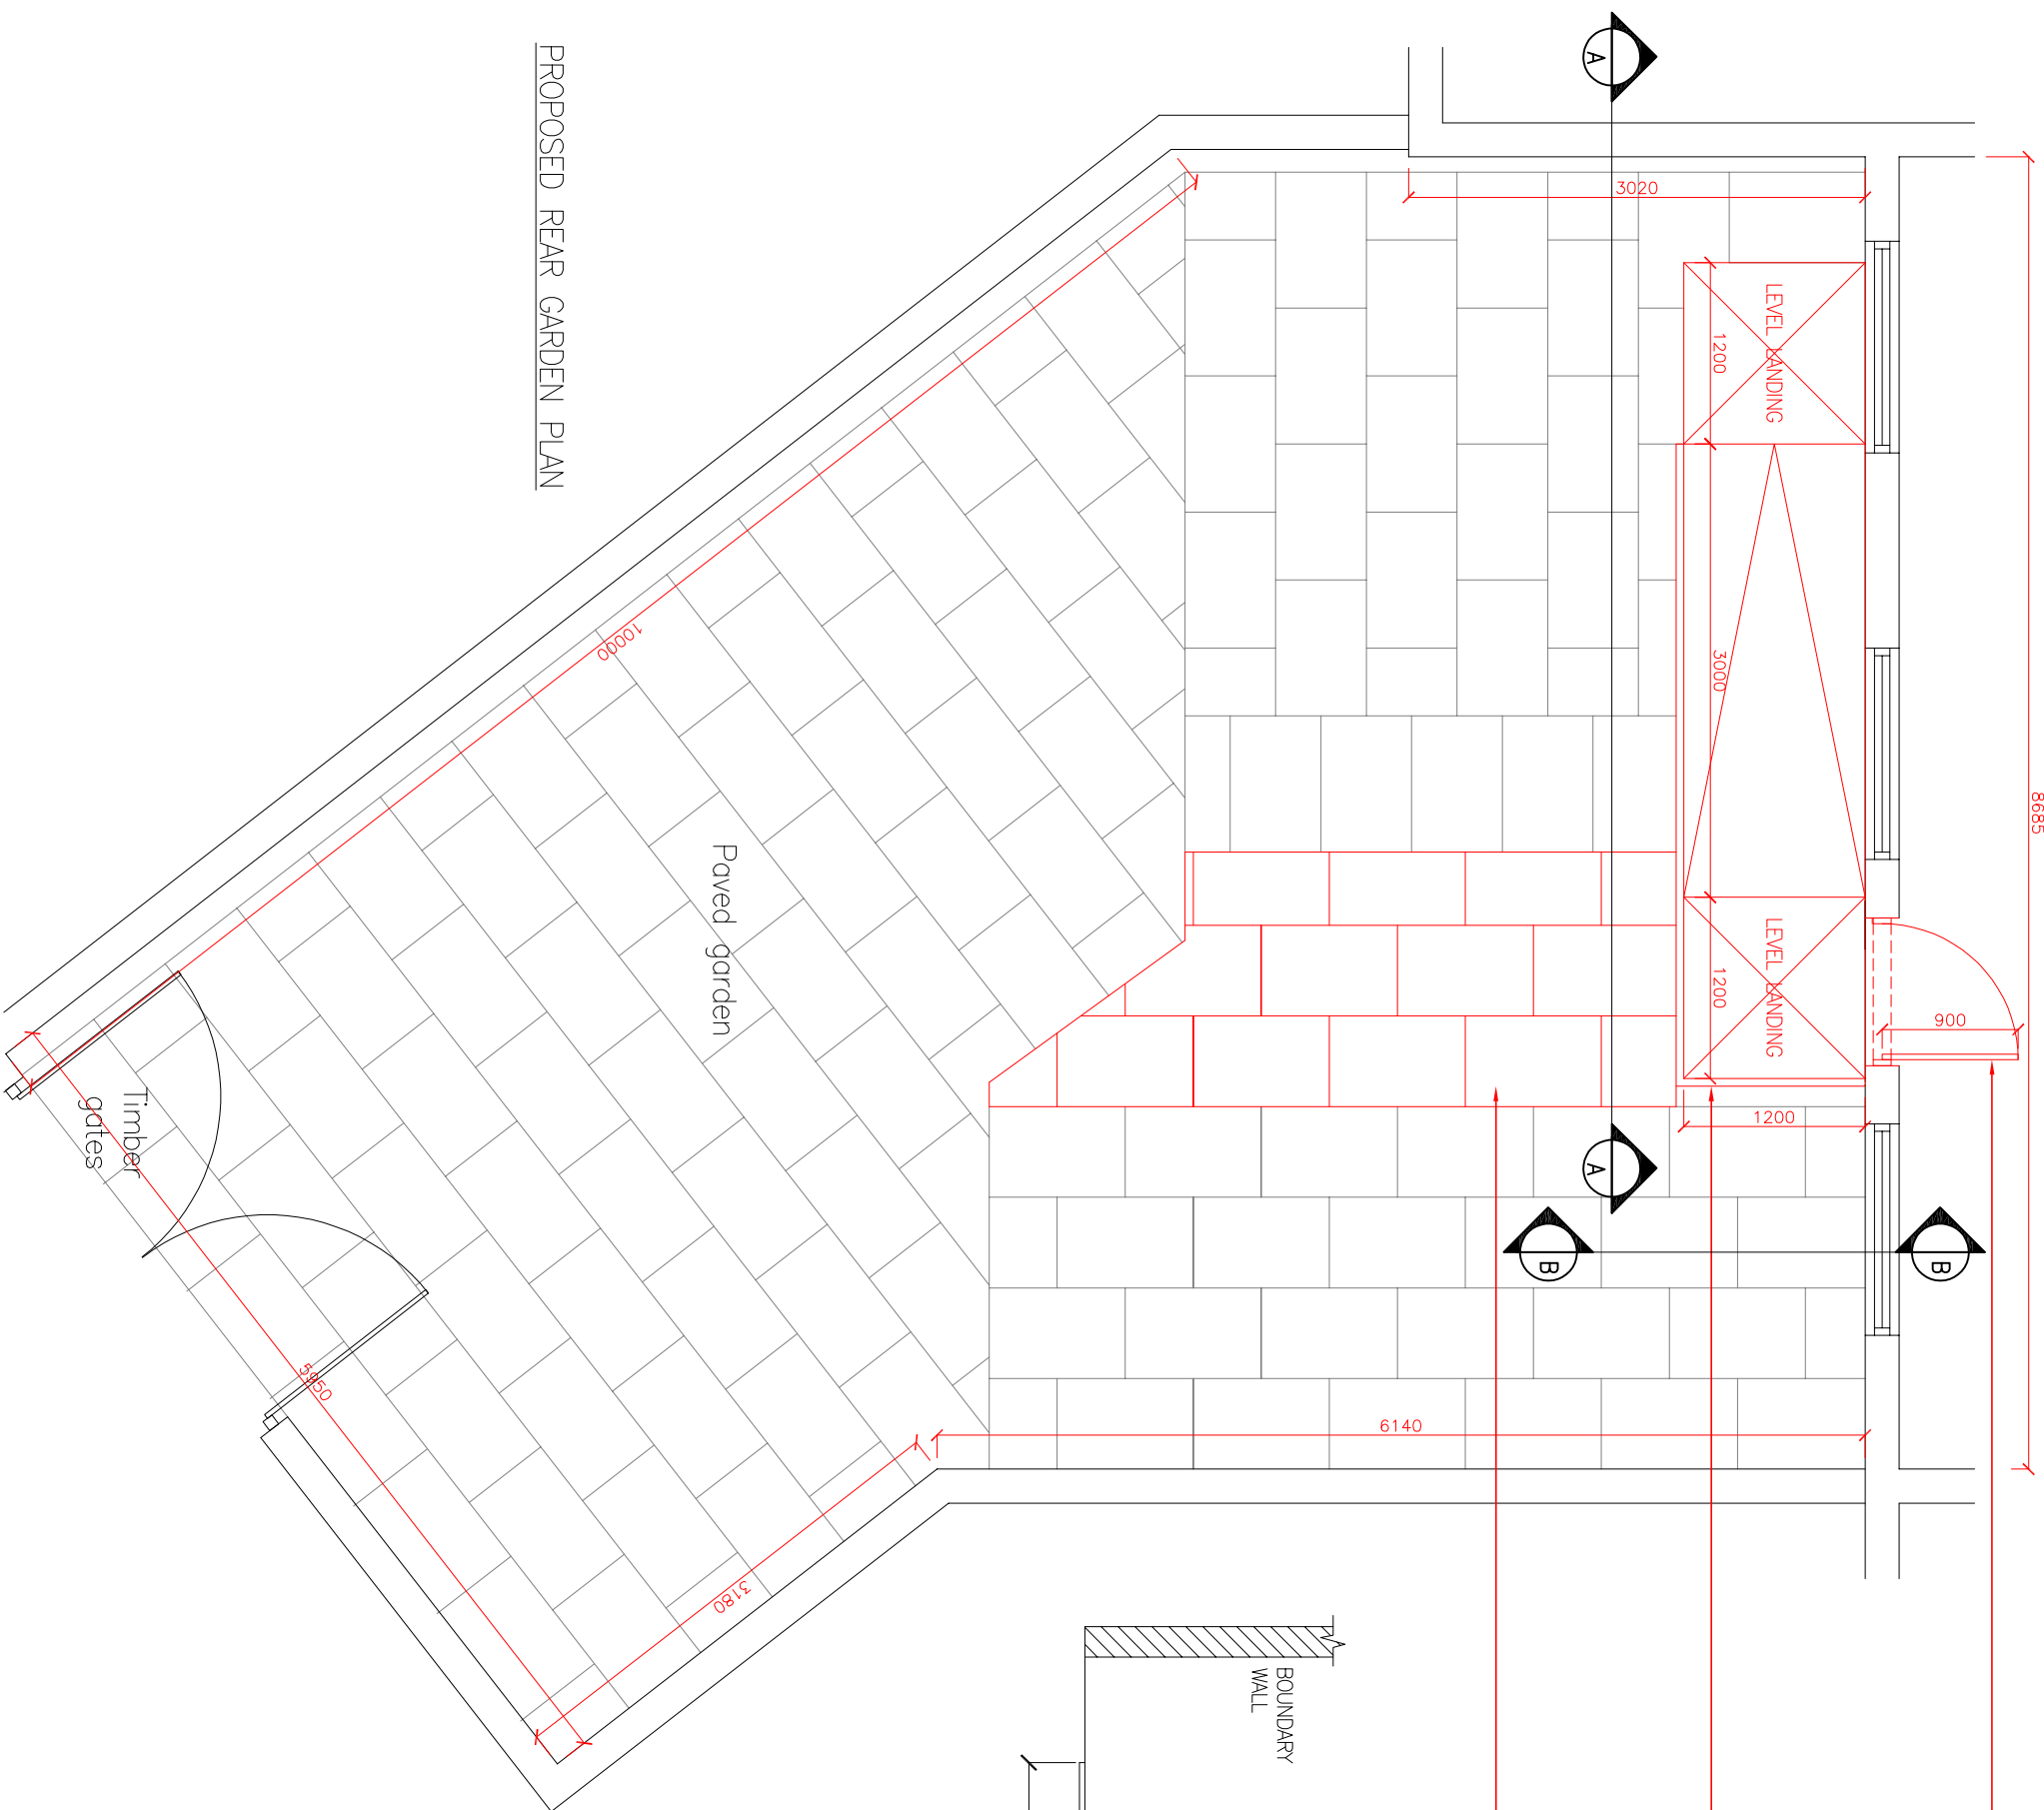


PROPOSED REAR GARDEN PLAN


DOOR WIDENED AND NEW DOOR WITH LOW LEVEL THRESHOLD INSTALLED

REMOVE EXISTING RAMP AND INSTALL NEW RAMP ALONGSIDE PROPERTY WITH 1:12 GRADIENT

MAKE PAVING GOOD IN EXISTING RAMP LOCATION

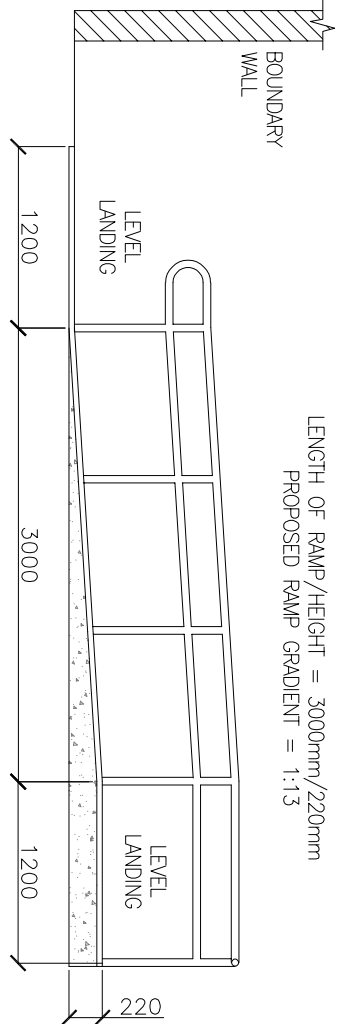

ELEVATION DETAIL A-A

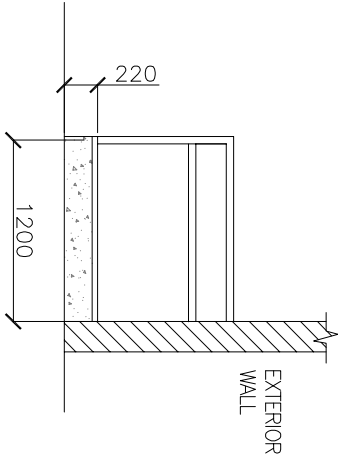

ELEVATION DETAIL B-B

REV	DESCRIPTION	DATE	BY	CHK
A	RAMP ELEVATIONS AMENDED	08/07/22	AU	AU

Project: 28 Dummerdale Walk, Gorton, Manchester

Drawing Title: Proposed Rear Garden Layout

Drawing No.: 109-006

Scale @ A3	Revision:	Status:	Drawn By:	Date:
1:50	A		AU	27/01/22