

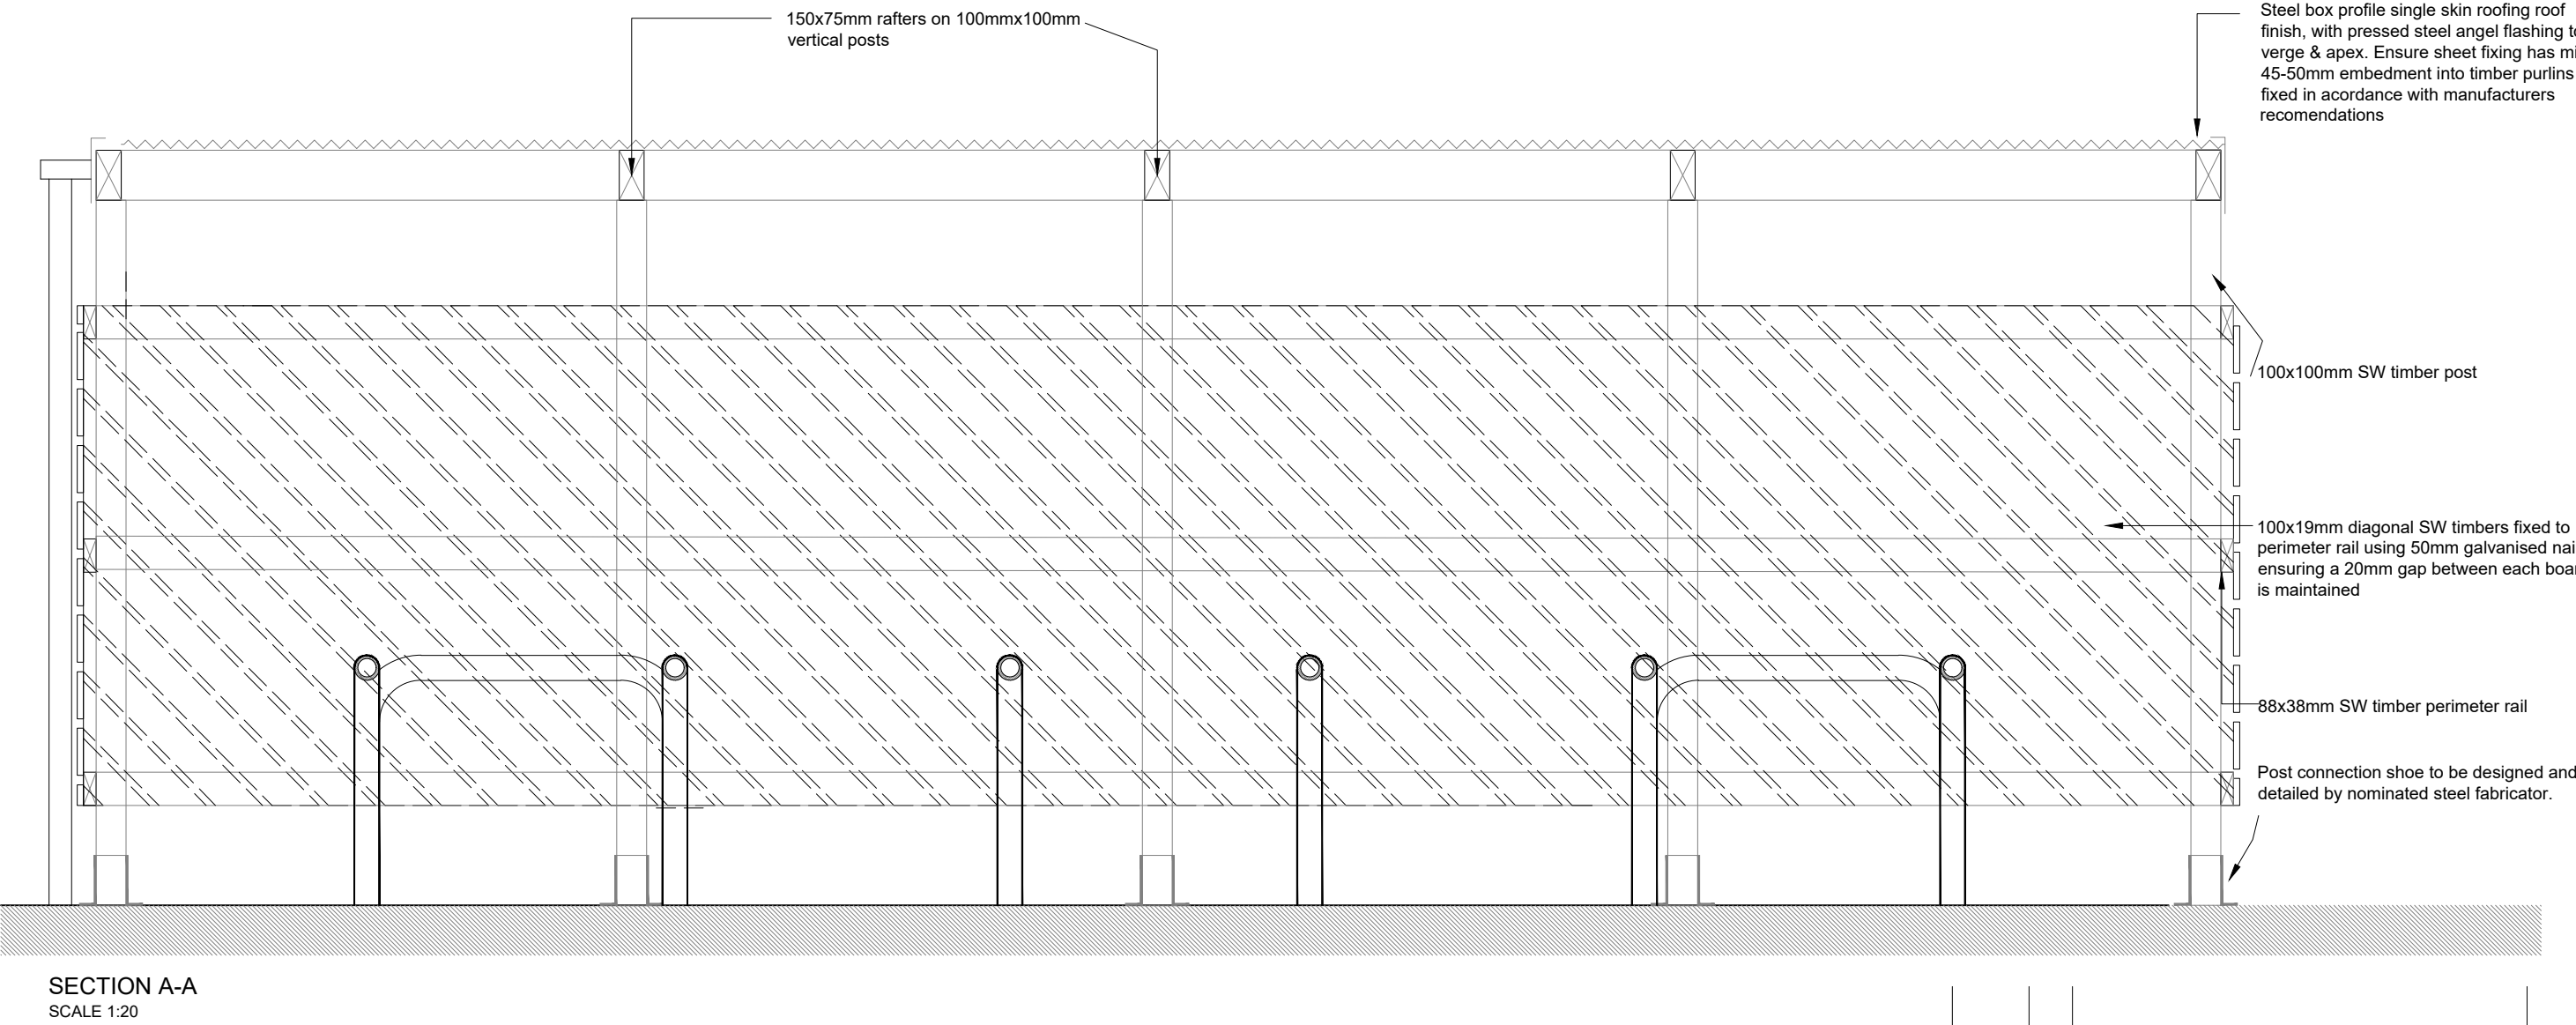


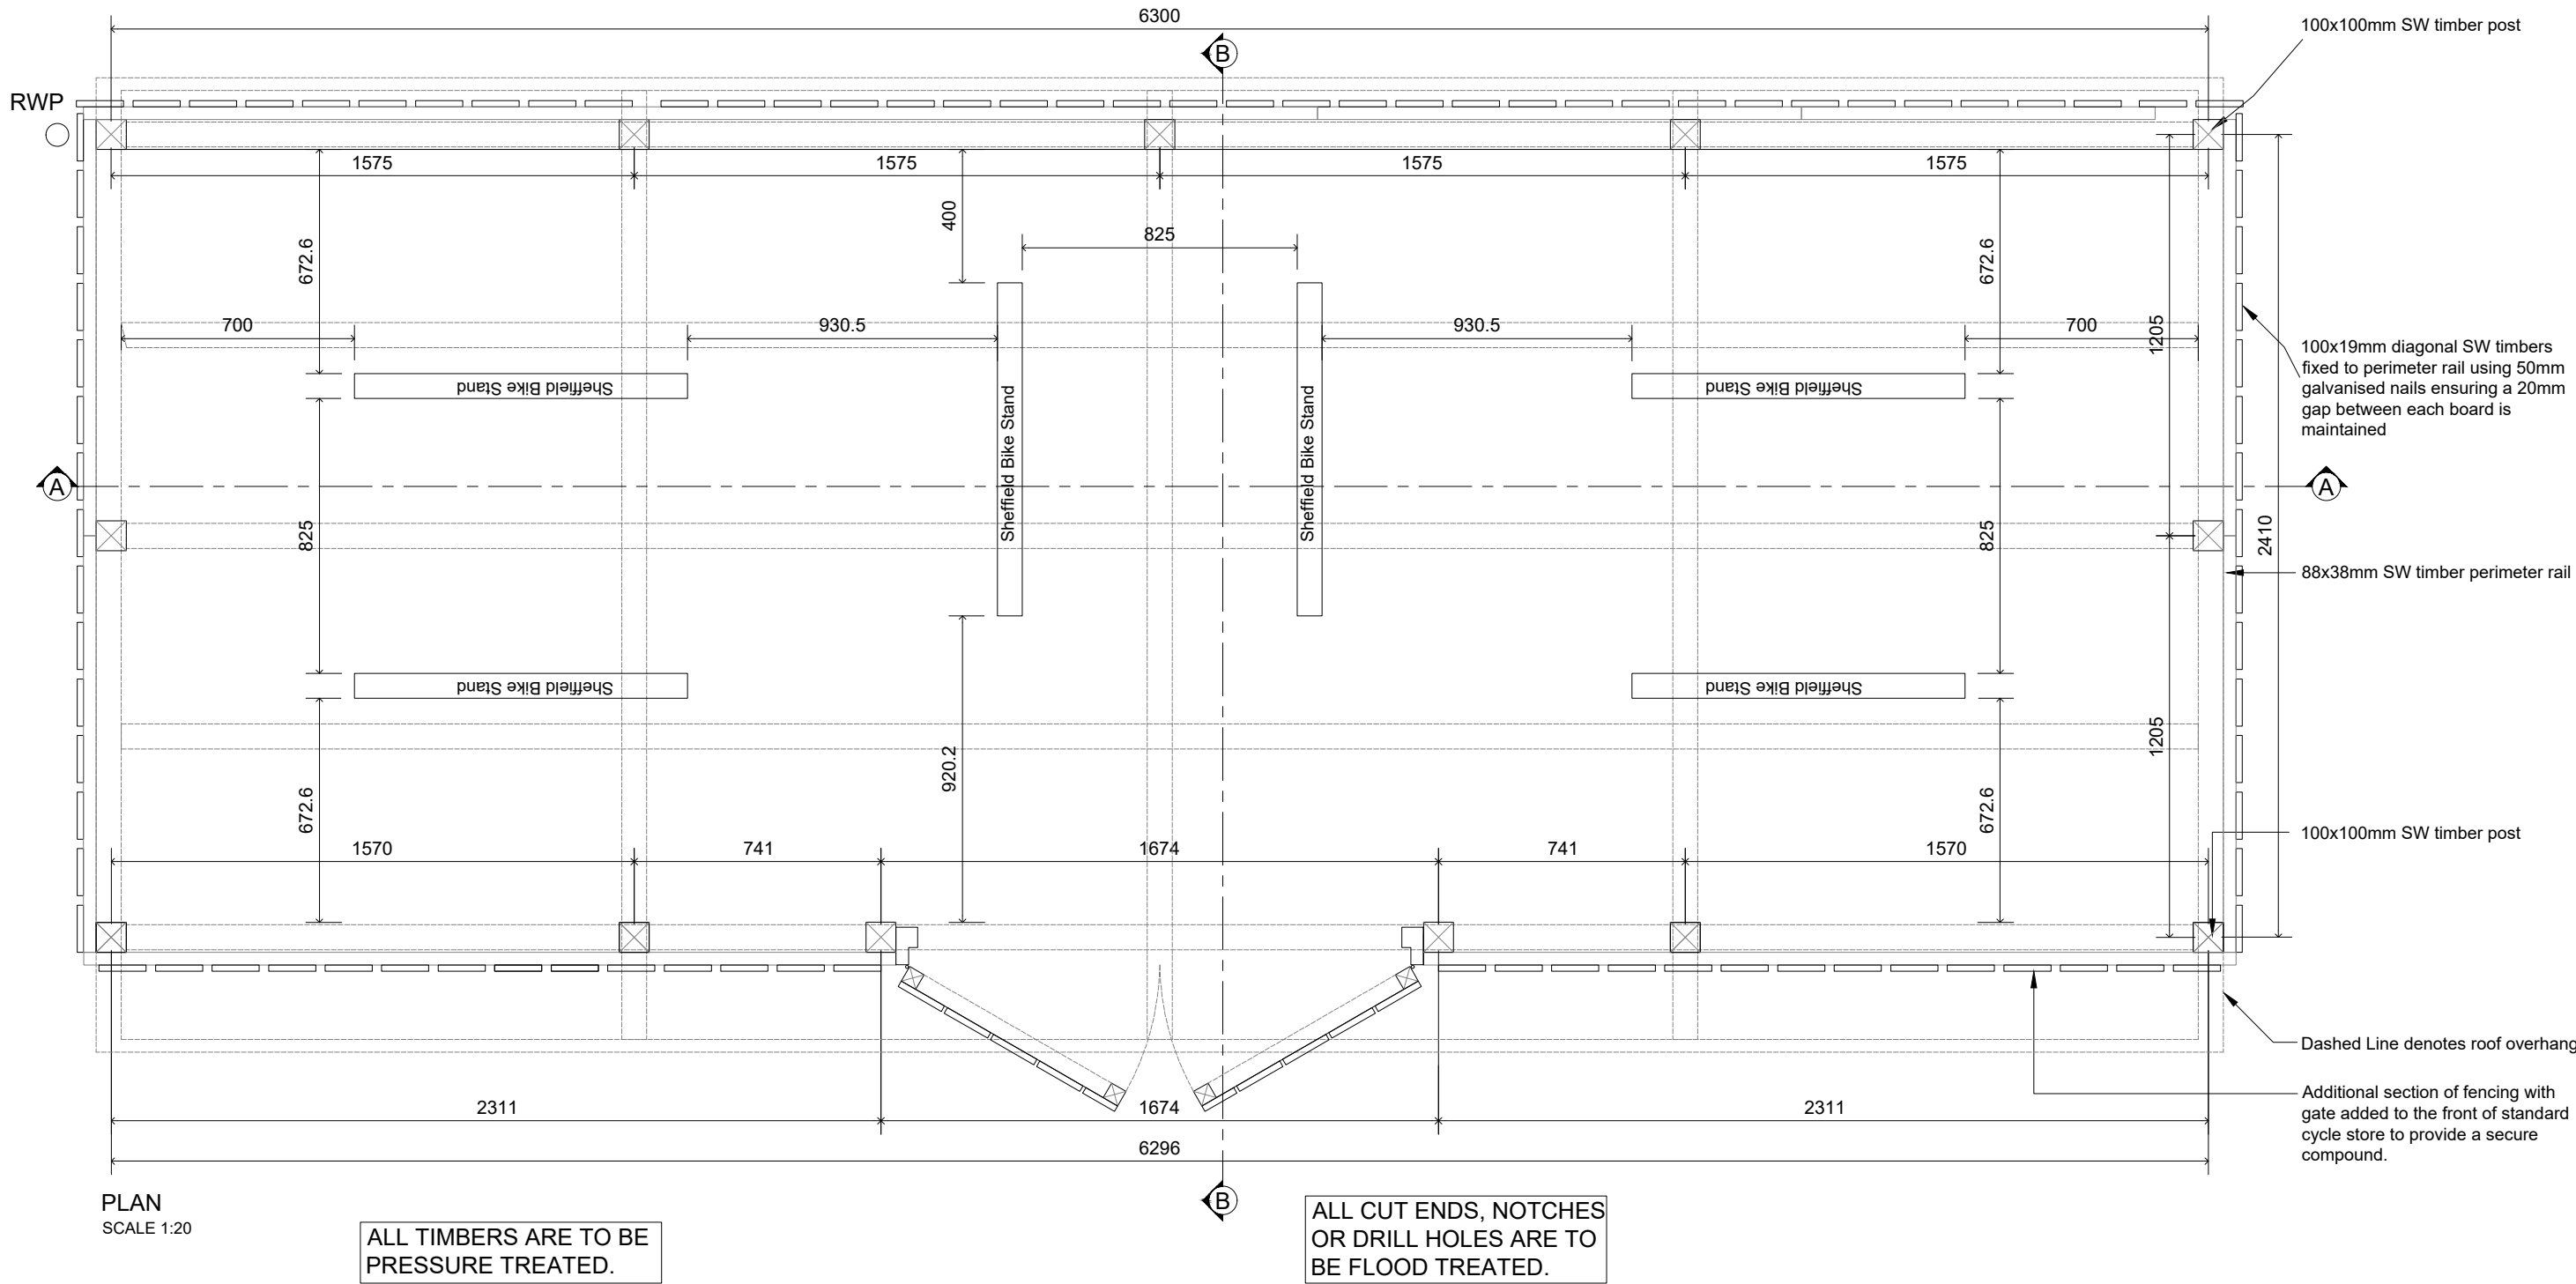

PLEASE NOTE

Drawing is to be read in conjunction with Countryside Cycle Store detail APTD-9102 which has previously been submitted to Salford Planning Department

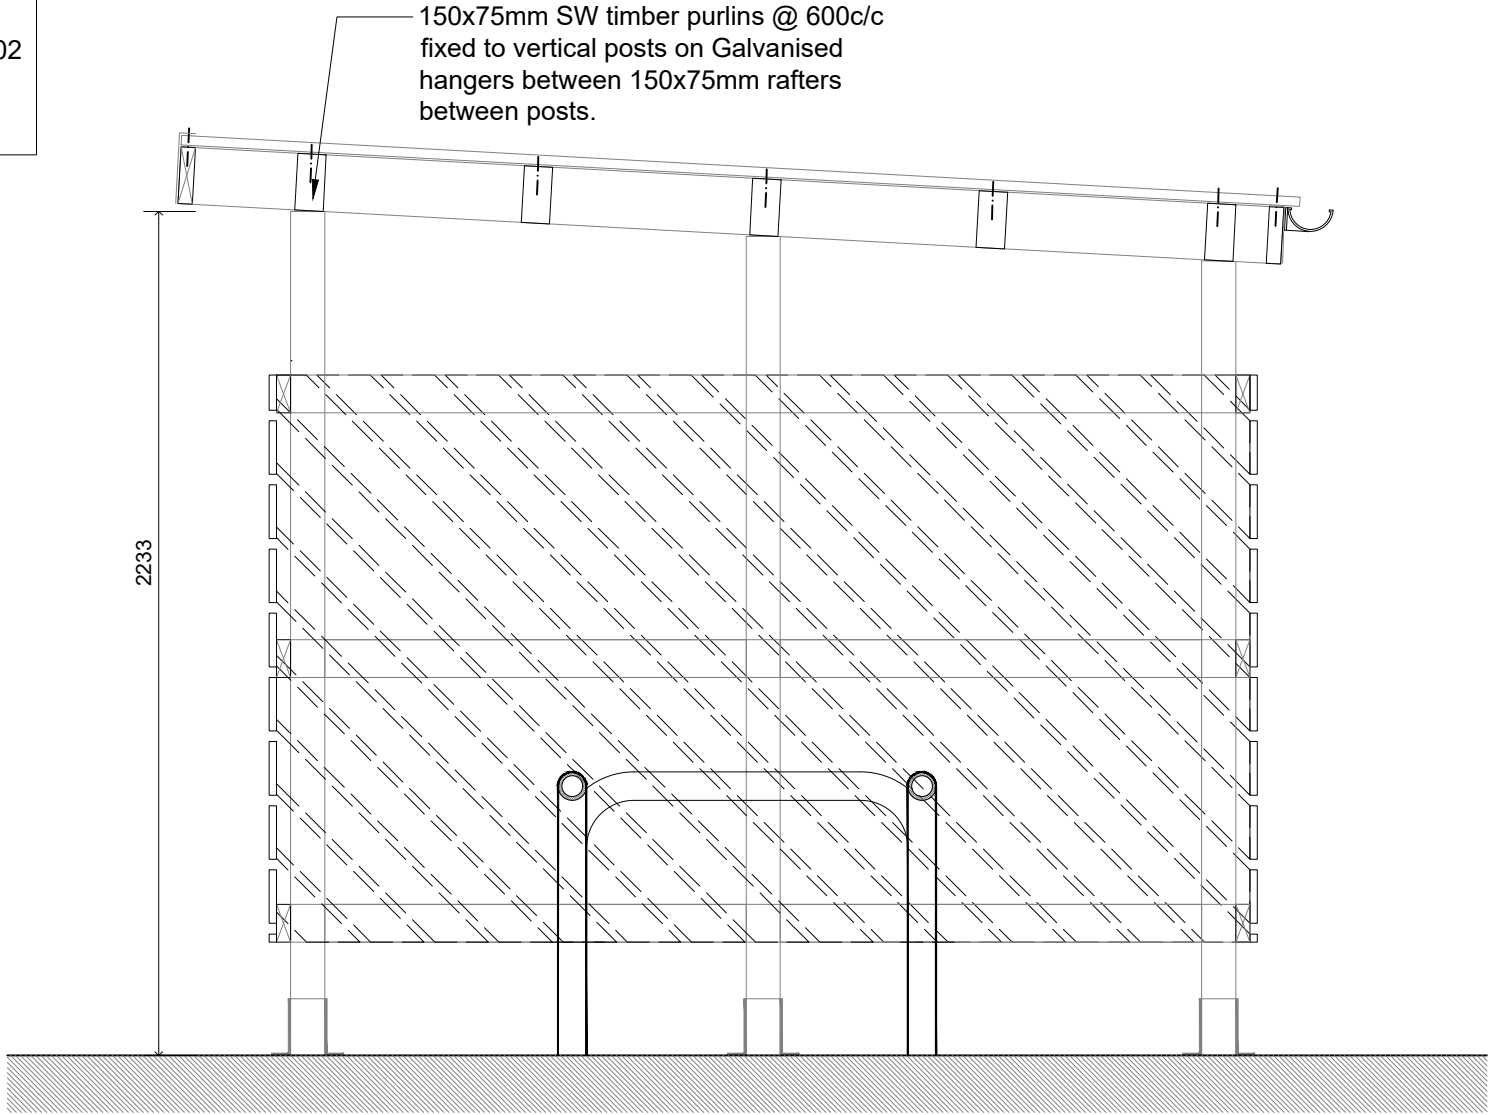

Rev	Date	By	Description	Chkd

COUNTRYSIDE
Places People Love

Countryside Properties (UK) Limited
Regeneration North
600 Lakeside Drive
Centre Park
Warrington WA1 1RW
Tel: 01925 248900 Fax: 01925 248901
www.countryside-properties.com

site: **STANDARD DETAILS
APARTMENTS TIMBER FRAME
EXTERNAL WORKS**

title: **SITE SPECIFIC DETAIL
CYCLE STORE DETAIL 2**

scale: **1:20**
@A2

date: **MAY 2020**

drawn by: **PACC**

checked:

drawing no: **APTD-9111**

sheet no: revision:

FS 53054 ISO 9001:2008
EMS 61920 ISO 14001:2004