



○ BOWKER SADLER PARTNERSHIP LIMITED
■ THIS DRAWING IS THE SUBJECT OF COPYRIGHT WHICH VESTS IN BOWKER SADLER PARTNERSHIP LIMITED. IT IS AN INFRINGEMENT OF COPYRIGHT TO REPRODUCE THIS DRAWING, BY WHATEVER MEANS, INCLUDING ELECTRONIC, WITHOUT THE EXPRESS WRITTEN CONSENT OF BOWKER SADLER PARTNERSHIP LIMITED WHICH RESERVES ALL ITS RIGHTS
BOWKER SADLER PARTNERSHIP LIMITED ASSERTS ITS RIGHTS TO BE IDENTIFIED AS THE AUTHOR OF THIS DESIGN
■ DRAWING NOT TO BE SCALED.
■ REPORT ERRORS & OMISSIONS TO ARCHITECT.
■ CHECK ALL DIMENSIONS ON SITE
■ DRAWING TO BE READ IN CONJUNCTION WITH THE HEALTH AND SAFETY PLAN AND ALL RELEVANT RISK ASSESSMENTS

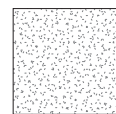


Plasterboard fireline boards to underside of existing floor joists plaster and paint finish white BS00E55 refer to Architects drawing 18-094-6002 for details

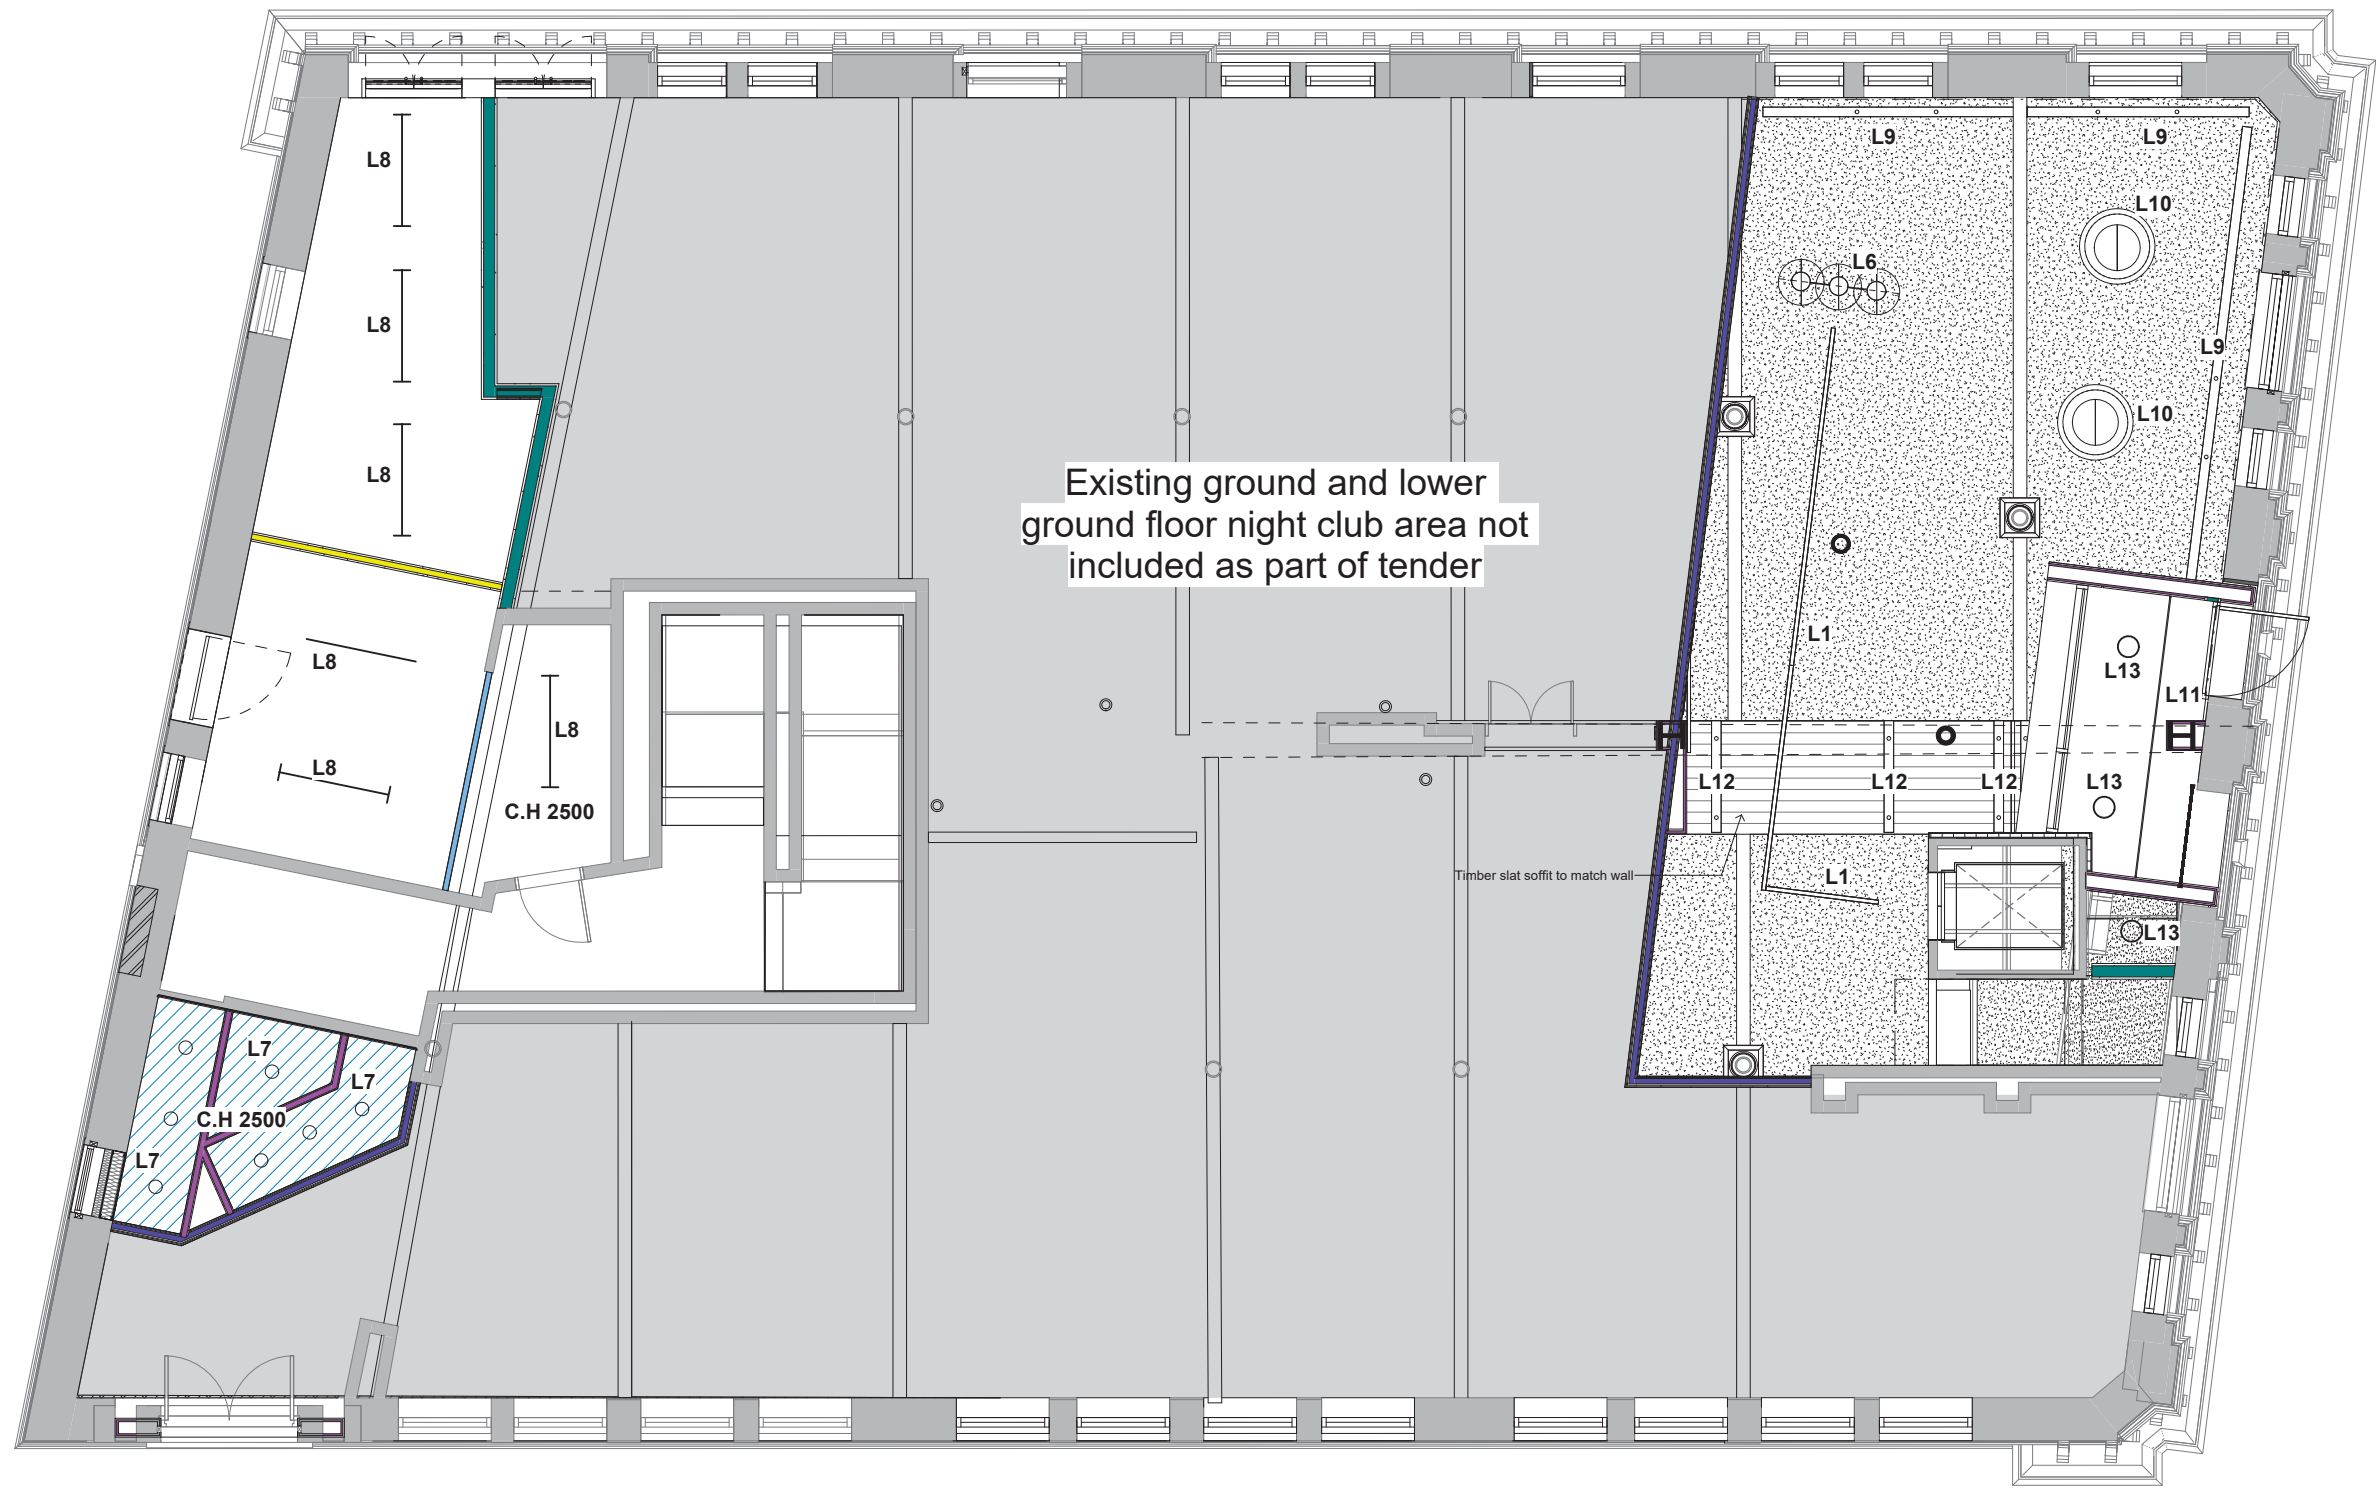

Suspended Plasterboard ceiling on British Gypsum MF sytem with plaster and paint finish white BS00E55



Existing soffits cleaned and any damage made good finished painted matt white emulsion BS00E55

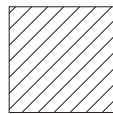

Suspended moisture resistant plasterboard ceiling on British Gypsum MF sytem with plaster and paint finish white BS00E55 hardwareing acrylic eggshell



L1 Thorlux Hi-Bar slimline suspended continuous strip LED fitting with uplight option. Aluminium body finished black RAL 9005



L2 Thorlux Hi-Bar recessed continuous strip LED fitting. Aluminium body finished White RAL9016



L3 Thorlux G3 PRO recessed downlighter die cast ring finished white with black anti glare outer reflector.



L4 Thorlux Ovox surface mounted indirect LED fitting



L6 Muuto ambit rail lamp feature pendant lamp finished black and suspended over the reception desk



L7 Thorlux 50mm dia. LED downlighter IP65 suitable for shower rooms finished white



L8 LED linear anti corrosive Thoroproof IP65 light fitting



L9 LED lighting strip wall washer to external brickwork in PPC aluminium casing

L10 Buzzspace Buzzijet medium pendant light fitting upholstered in Kvadrat memory 2 range colour tbc


L11 LED light strip recessed in aluminium channel so flush with bronze cladding, to walls and soffit

L12 LED light strip recessed in timber slat soffit in PPC aluminium casing

L13 Recessed LED downlight, IP65 rated, bezel colour top match adjacent ceiling finishes

Upper Ground Floor - Reflected Ceiling Layout.

1 : 100

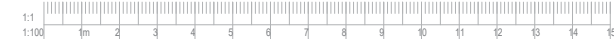

REV. DATE DRN. CHKD.

PROJECT

Princess House, 105-107
Princess Street Manchester

CLIENT

Lapwine Ltd

DRAWING

'PREVIOUSLY CONSENTED PHASE 2'
PROPOSED GROUND
FLOOR CEILING LAYOUT

SCALE 1 : 100 SHEET SIZE @ A3 DRAWN KB CHECKED DL DATE Jun '22

BOWKER SADLER ARCHITECTURE

A: Hatherlow House, Hatherlow, Romiley, Stockport SK6 3DY
T: 0161 406 7333
E: office@bowker-sadler.co.uk
W: www.bowker-sadler.co.uk

JOB No 21-048 DRAWING No 1033 REVISION

STATUS PLANNING