




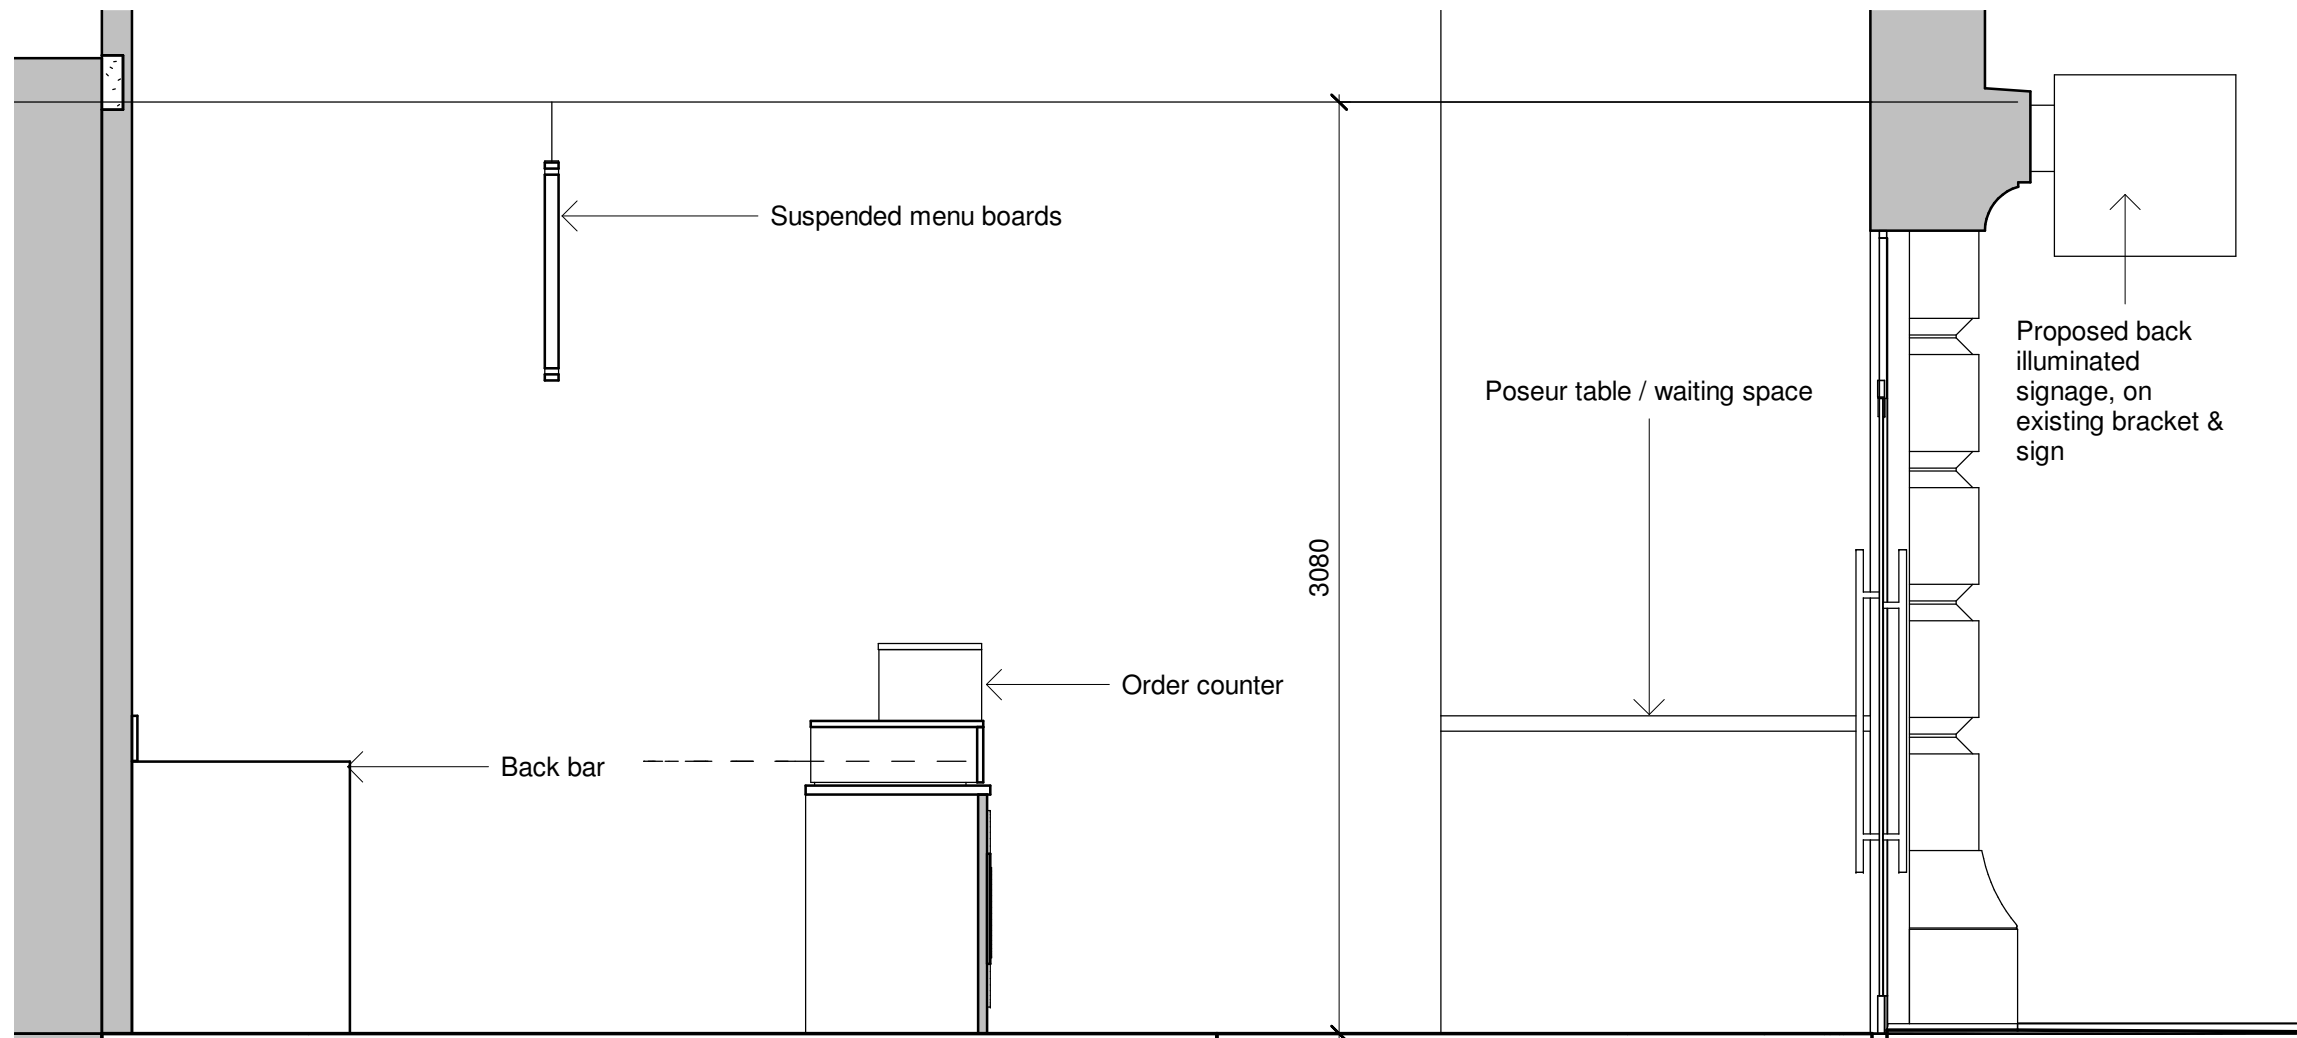


Elevation A
1 : 25

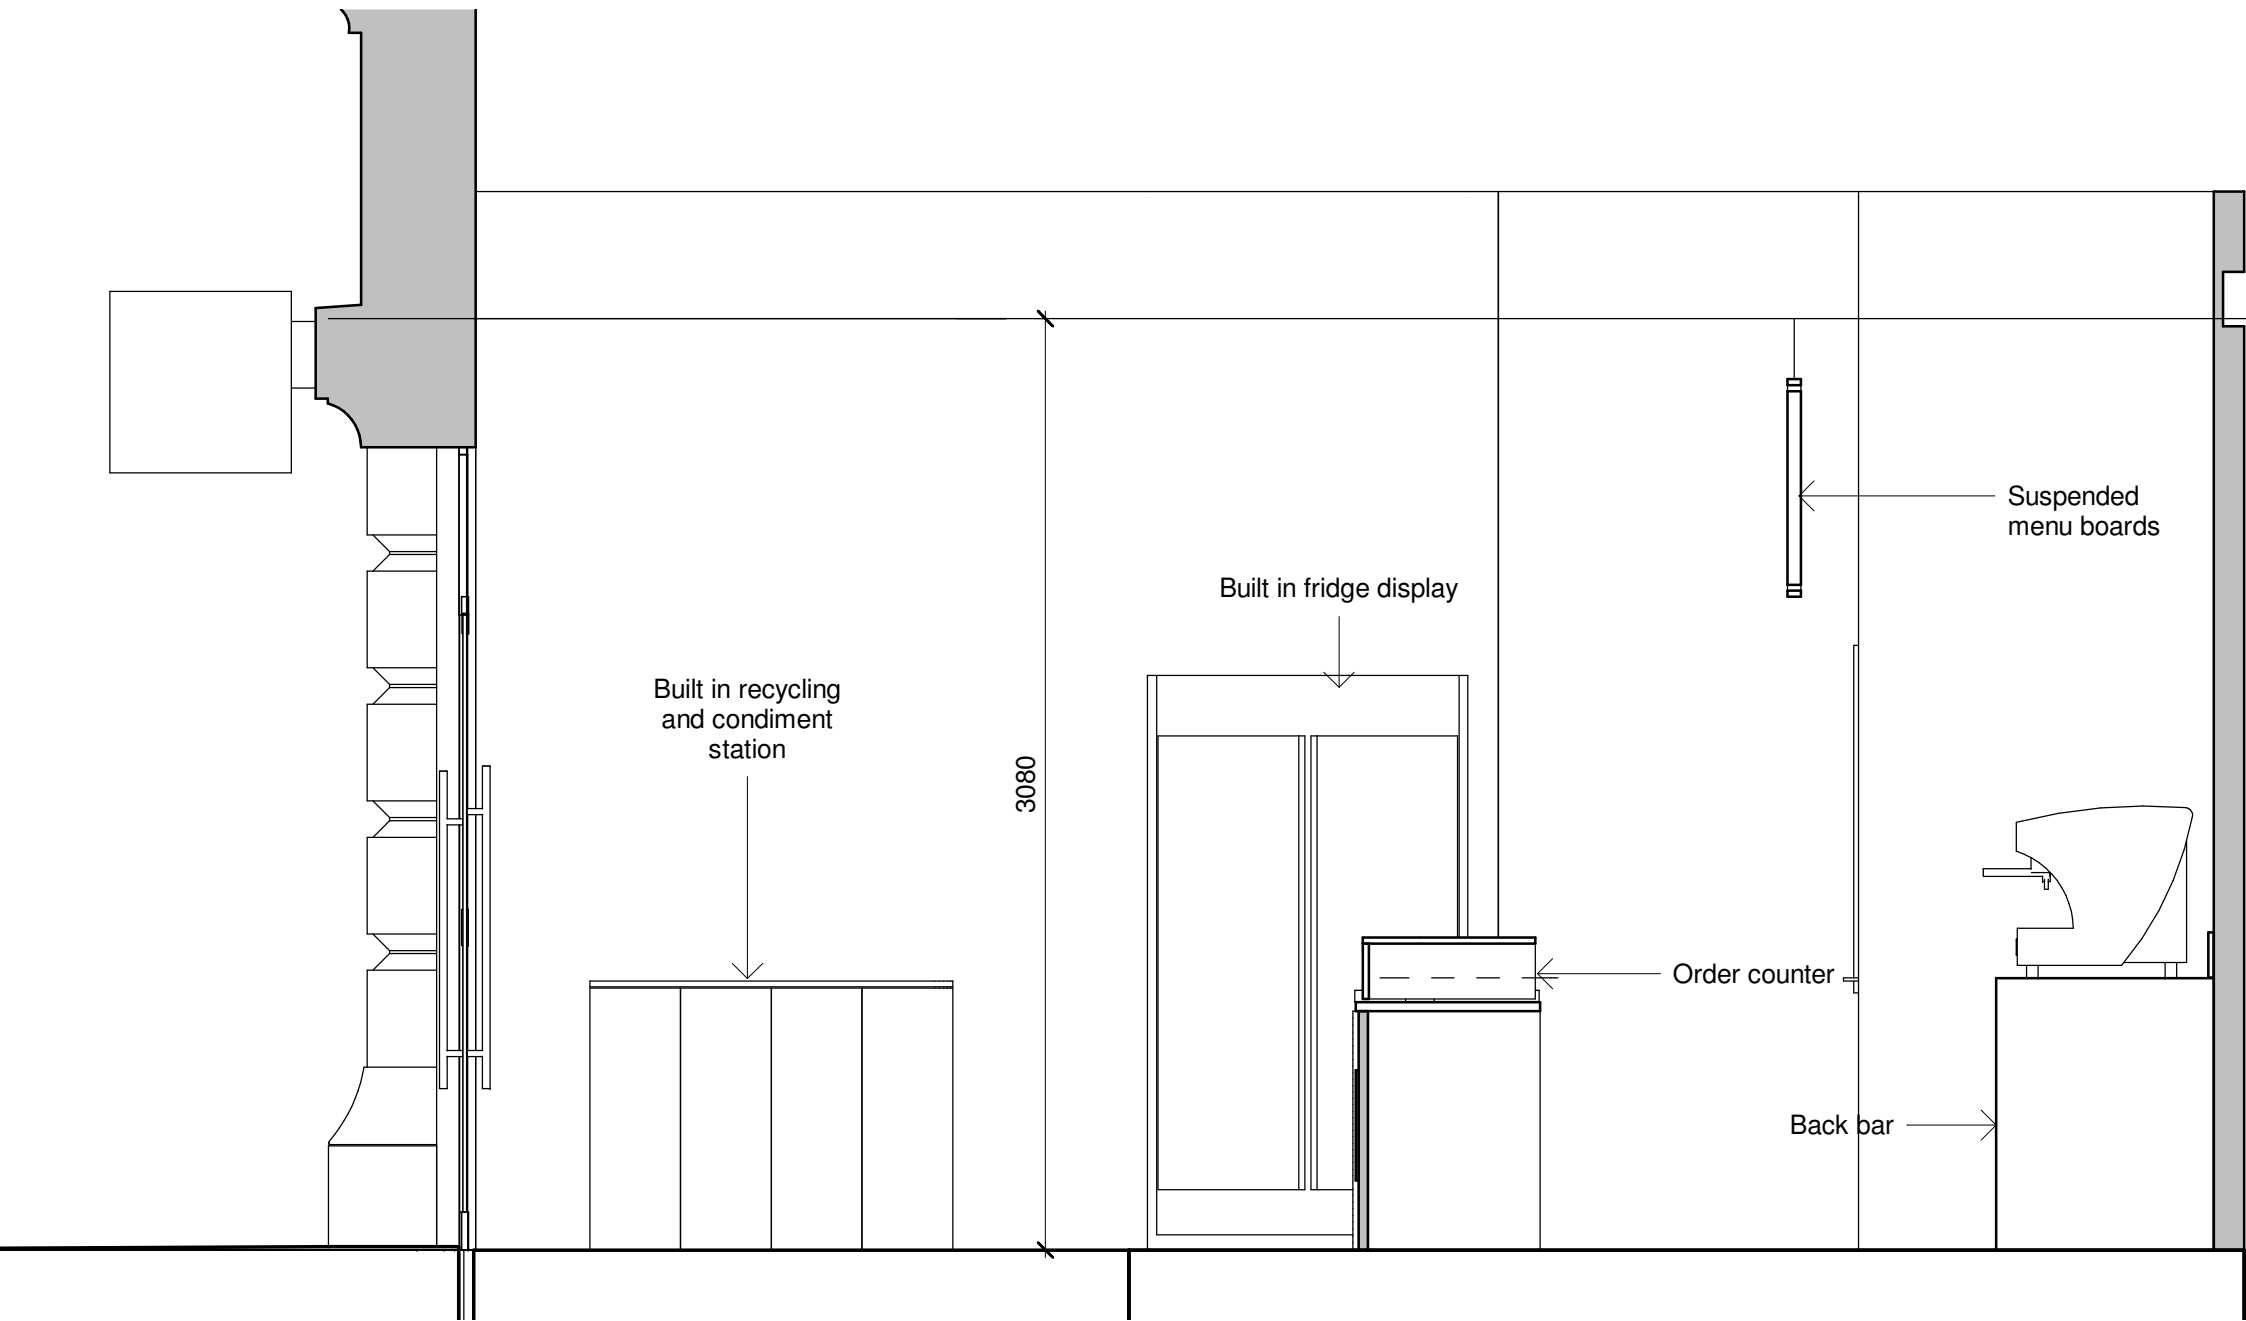


Elevation C
1 : 25

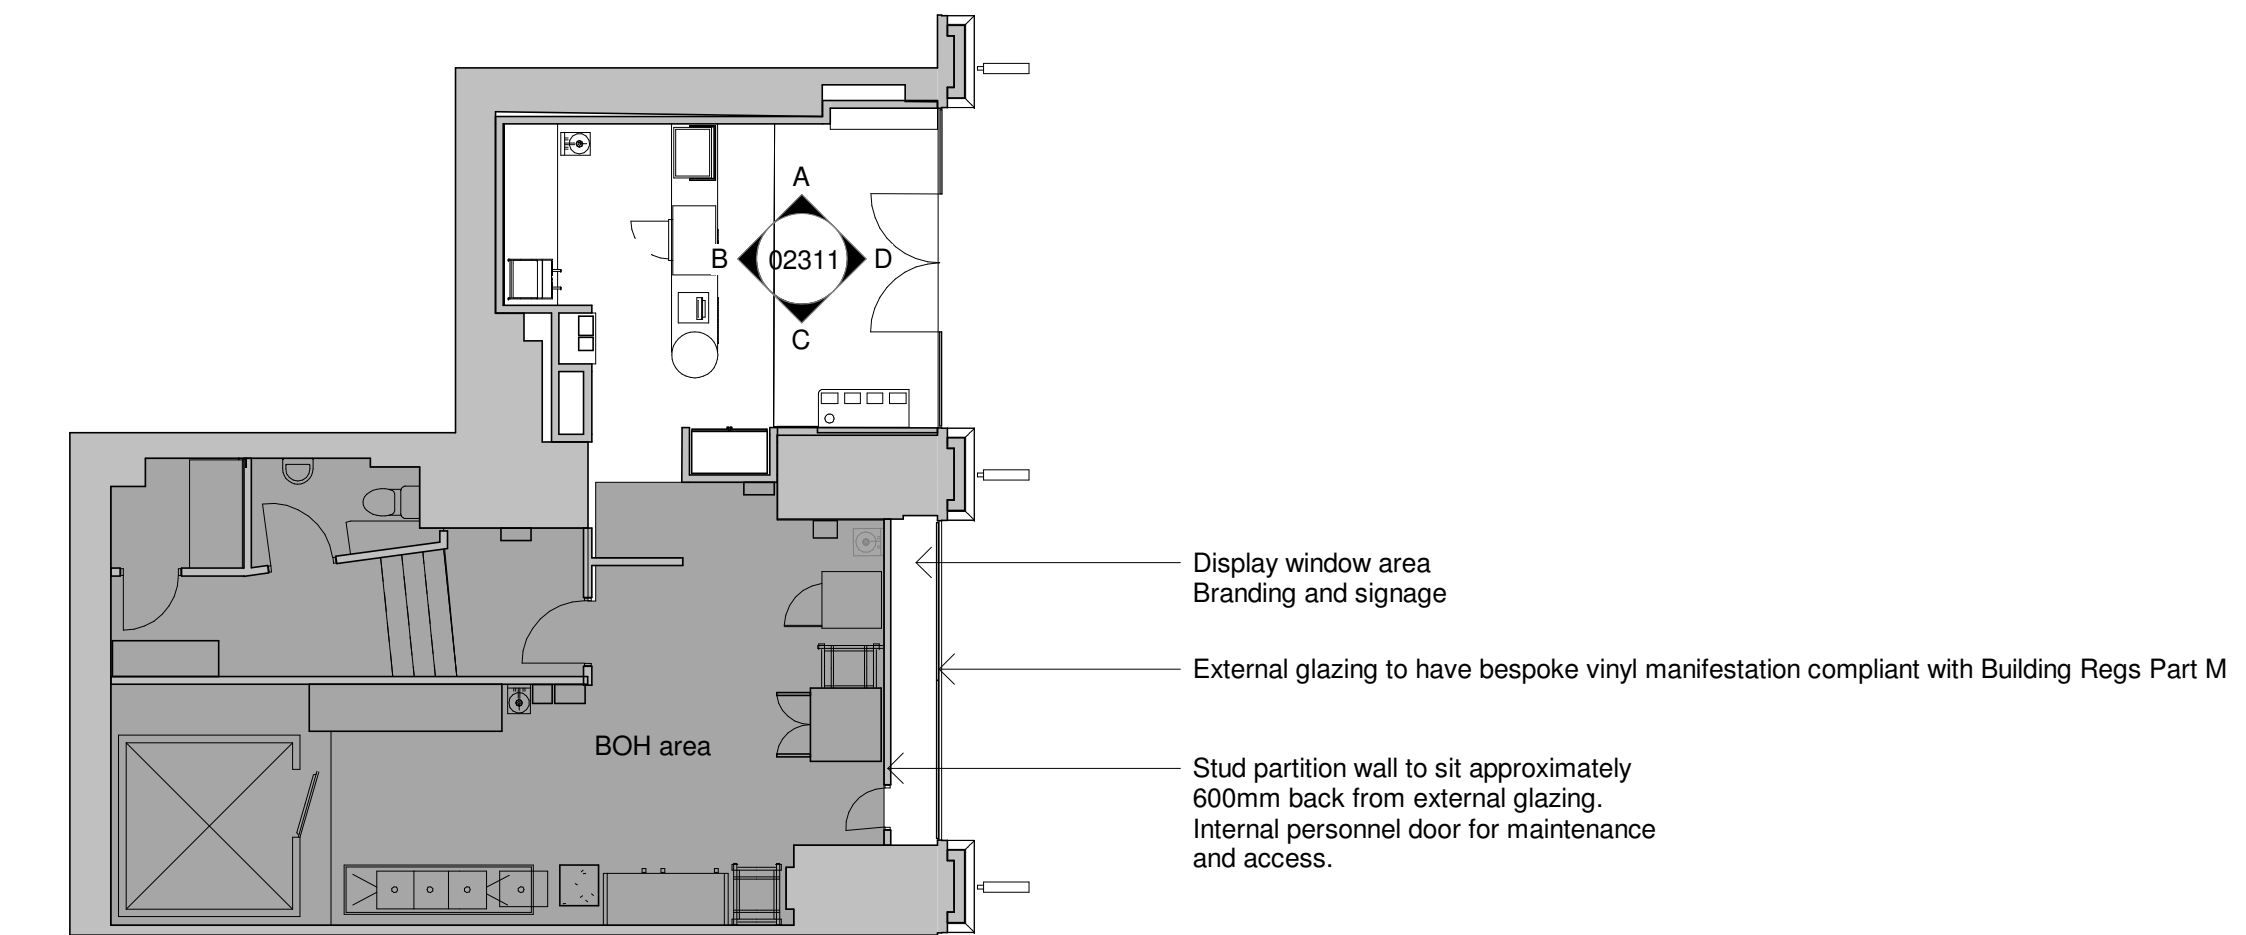

02311 - Ground Floor Plan
1 : 100

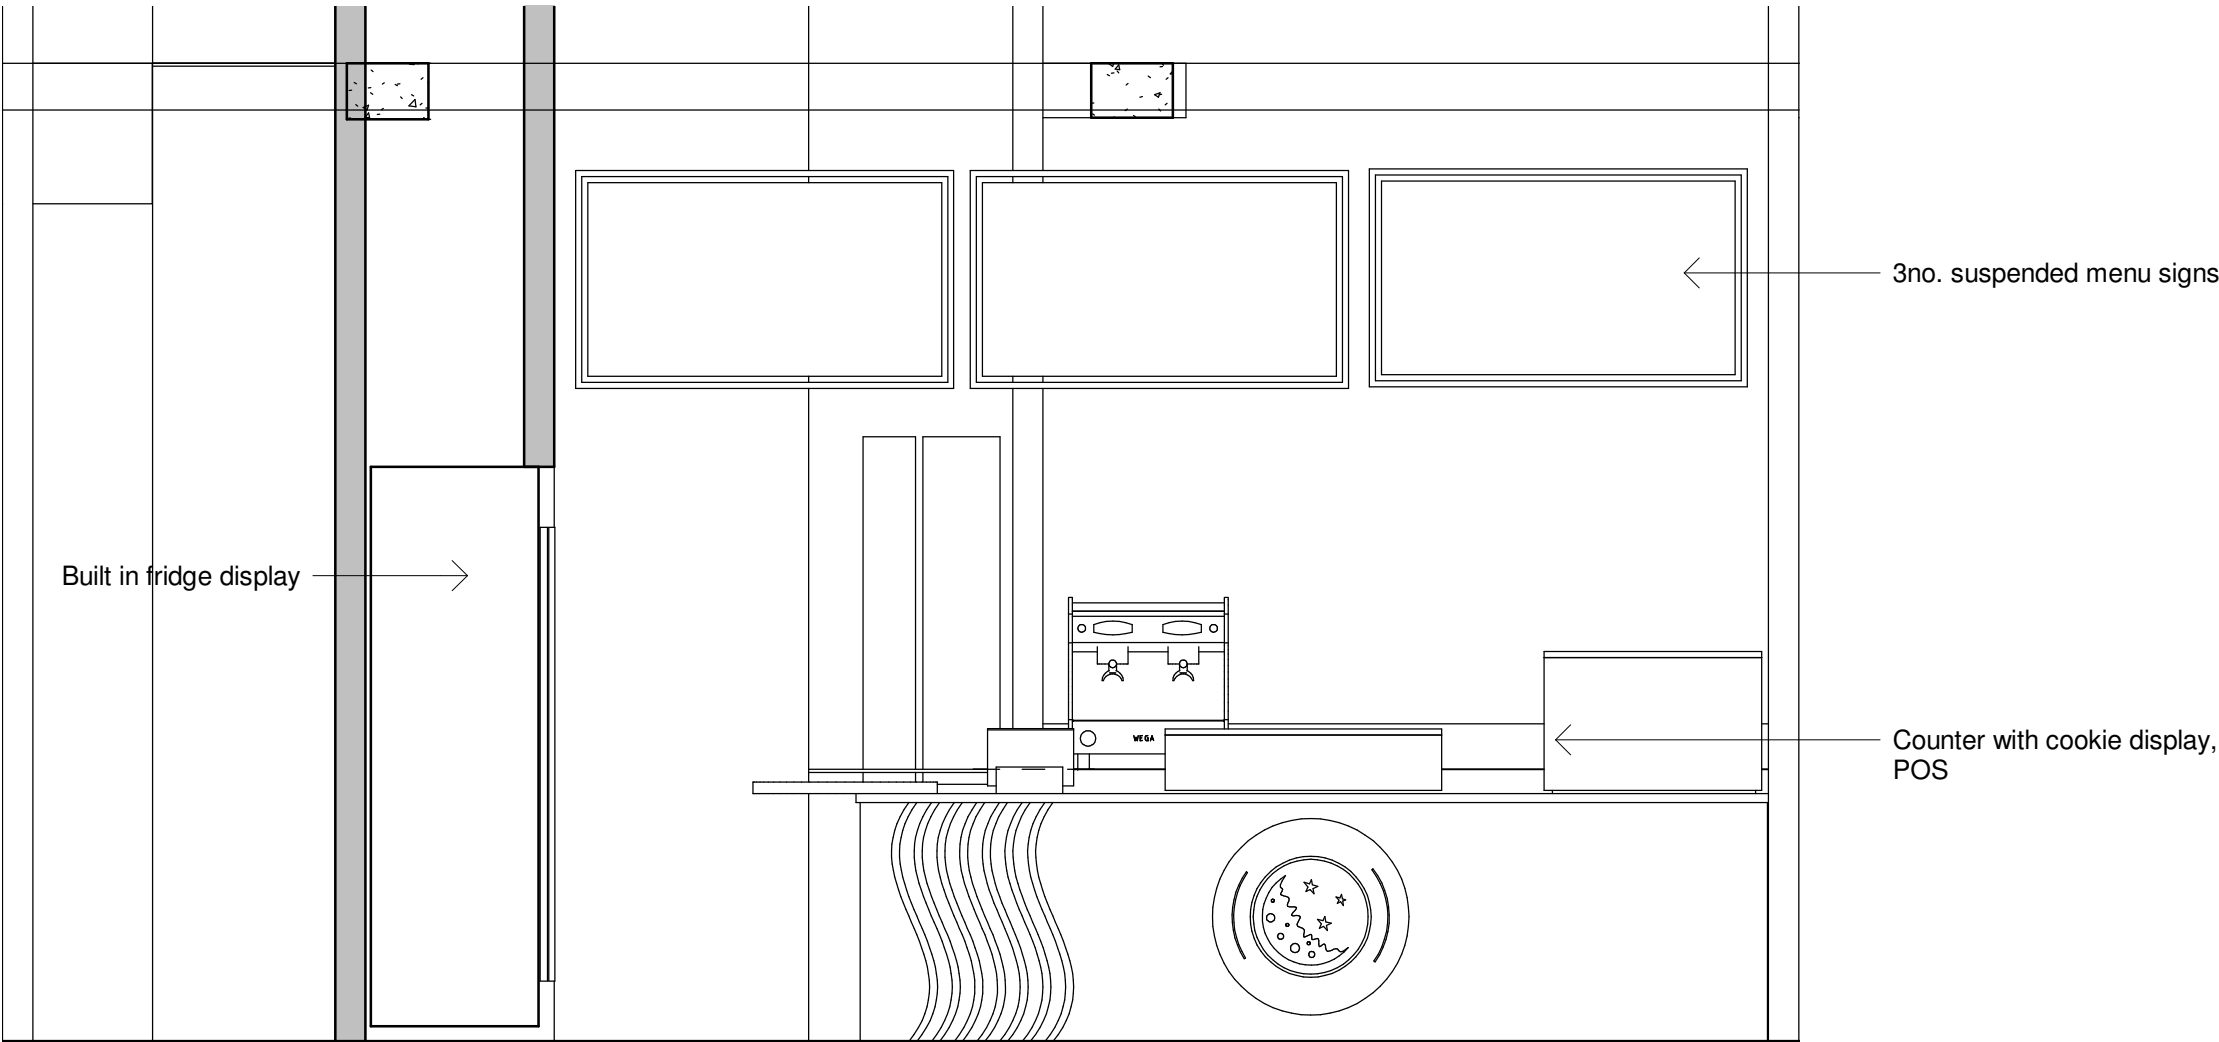

Elevation B
1 : 25

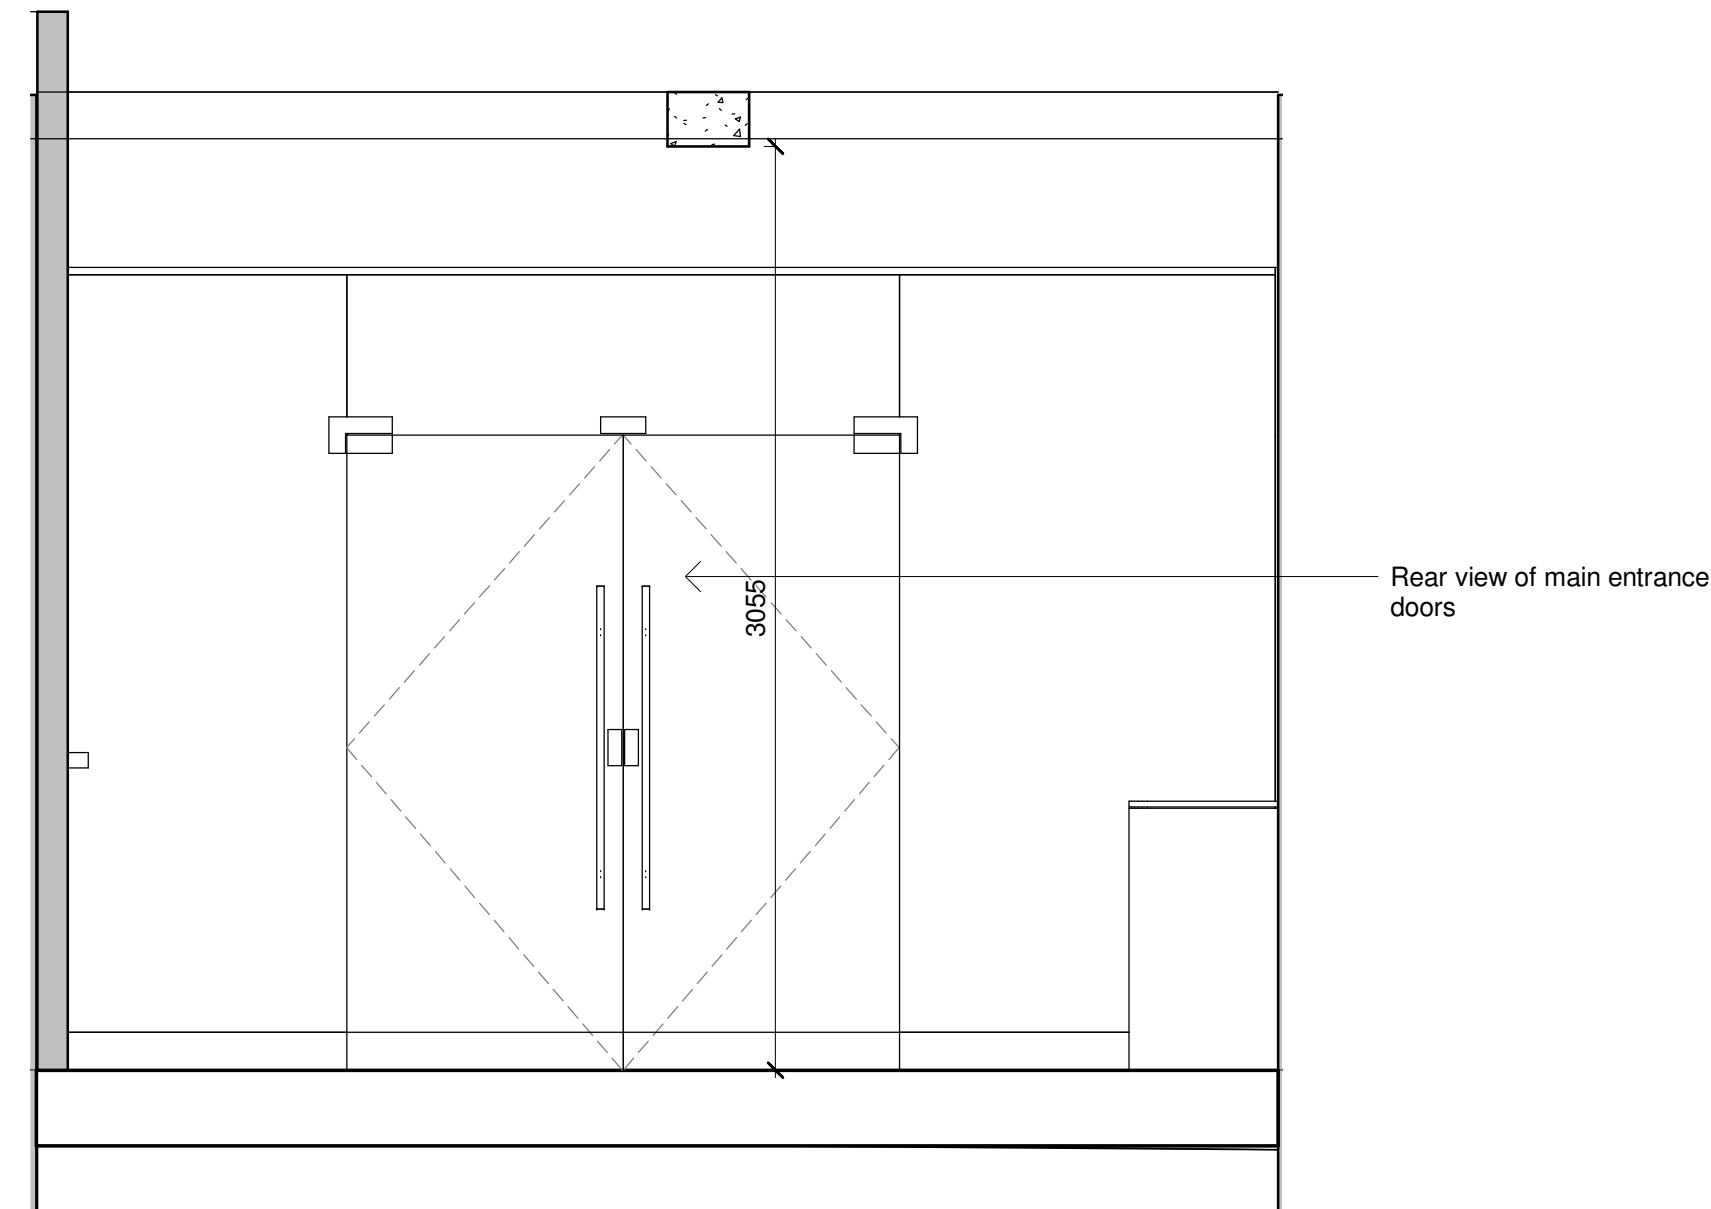


Elevation D
1 : 25

Notes

Do not scale from this document, unless for the purposes of planning applications where a scale bar is provided. Refer to figured dimensions only. All dimensions to be verified on site prior to construction. Report all discrepancies or ambiguities to the Document Originator immediately. This document is to be read in conjunction with relevant documents, drawings and standards.

P02	15.07.2022	Updated for LBA following comments	DCP	DP
P01	06.07.2022	Issued for LBA & Advertisement application	DCP	DP

Rev	Date	Notes	Dm	Chk'd
-----	------	-------	----	-------

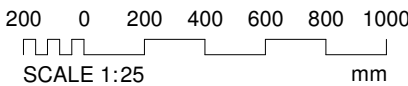

Document Originator

AWW

London 106 Weston Street, SE1 3QB 020 7160 6000
Plymouth East Quay House, PL4 0HK 01752 261 262
Bristol pivot + mark, 48-52 Baldwin Street, BS1 1QB 0117 923 2535

RIBA Chartered Practice www.aww-uk.com

Client
Insornmia Cookies

AWW Project Number 4591 Project Stage

Project Title
IC, Unit 6, Cross Street
Manchester

Title
Internal Elevations - Proposed

Scale @ A1 Document Status
As indicated S2 - Suitable for Information

Project	Origin	Volume	Level	Type	Role	Number	Rev
4591	AWW	ZZ	GF	DR	A	02311	P02