
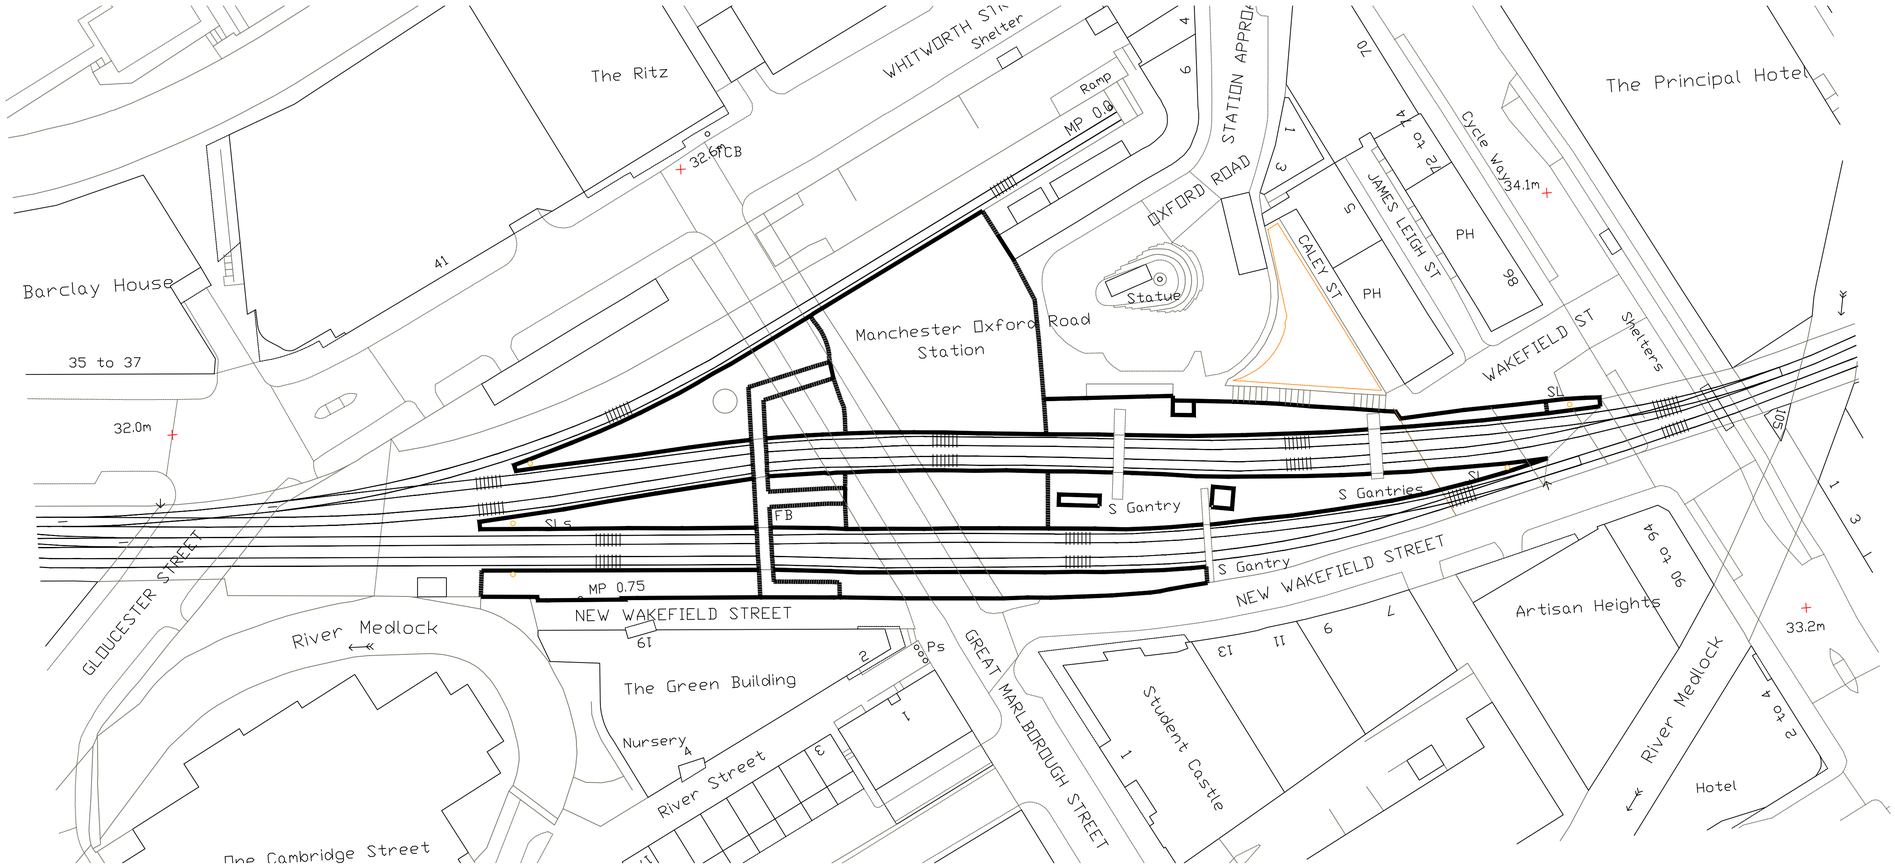


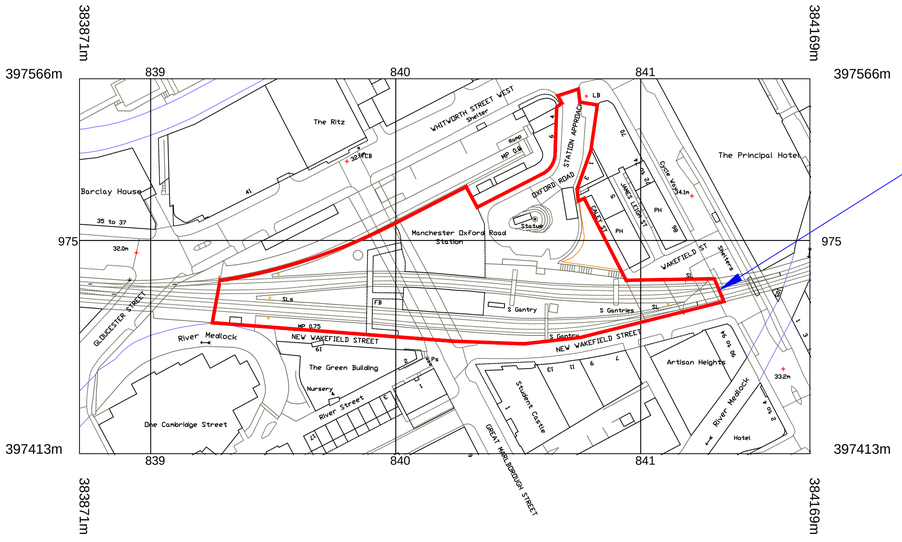

OUTLINE OF SITE

N

© Crown copyright and database rights 2021 OS 100038864
Reproduction in whole or in part is prohibited
without the permission of Ordnance Survey.

20 0 20 40 60 80 100
Metres

MANCHESTER OXFORD STATION LOCATION PLAN – SCALE 1:1250

20 0 20 40 60 80 100
Metres

MANCHESTER OXFORD ROAD STATION PLAN – SCALE 1:500

DRAFT FOR COMMENT

COLOUR KEY

EQUIPMENT IN BLACK - EXISTING EQUIPMENT
EQUIPMENT IN BLUE - EXISTING TO BE REPLACED
EQUIPMENT IN GREEN - EXISTING TO BE RECOVERED
EQUIPMENT IN MAGENTA - ENHANCED NWR EQUIPMENT
EQUIPMENT IN RED - NEW NWR EQUIPMENT

Reference Drg No.	Reference Drg Title	Client Reference Drg No.
--	--	--

Rev	Revision Note	Date	Drawn	Checked	Engineer	QA	Client
01	FIRST RELEASE FOR LISTED BUILDING CONSENT	10/06/2022	JPT	DH			

All dimensions in mm unless otherwise noted.

NetworkRail

OPTILAN
Stonebridge Trading Estate
Sibree Rd, Coventry
CV3 4FD, UK
+44(0)1926 864999

Designed:	Engineer:	Size:	Scale:
Designer	Engineer	1500	A3

Title: NORTHERN REGION RENEWALS
MANCHESTER OXFORD ROAD STATION
STATION LOCATION PLAN

Drawing number:	Sheet:	Tot Shts:	Revision:
MCO/NWR/OPL/PLAN/100000/T910	01	01	P01

This drawing is confidential & the copyright of Optilan. The contents are not to be used or copied for any purpose whatsoever without prior written consent