

TENDER

THIS DRAWING IS PROTECTED UNDER COPYRIGHT AND AT NO TIME MUST ANY PORTION OF THIS DRAWING BE REPRODUCED OR COPIED IN ANYWAY WITHOUT THE PERMISSION OF RU CREATIVE LTD.

ALL DIMENSIONS MUST BE CHECKED ON SITE AND NOT SCALED FROM THIS DRAWING.

SUBJECT TO SITE SURVEY

IMPORTANT NOTE


THIS DRAWING SHOWS DESIGN INTENT AND IS SUBJECT TO SITE CONDITIONS . ANY PART OF THE DESIGN THAT CONTRADICTS BEST PRACTICE THEN PLEASE MAKE THE DESIGN TEAM AWARE. SITE SURVEY REQUIRED PRIOR TO PLACING ORDERS.

DECORATION SPECIFICATION


A) PAINT WALLS DULUX COLOUR: 30YY 78/018

SKIRTING, DOOR FRAMES TO MATCH EXISTING


WINDOW SILL TO BE PAINTED TO MATCH DOORS

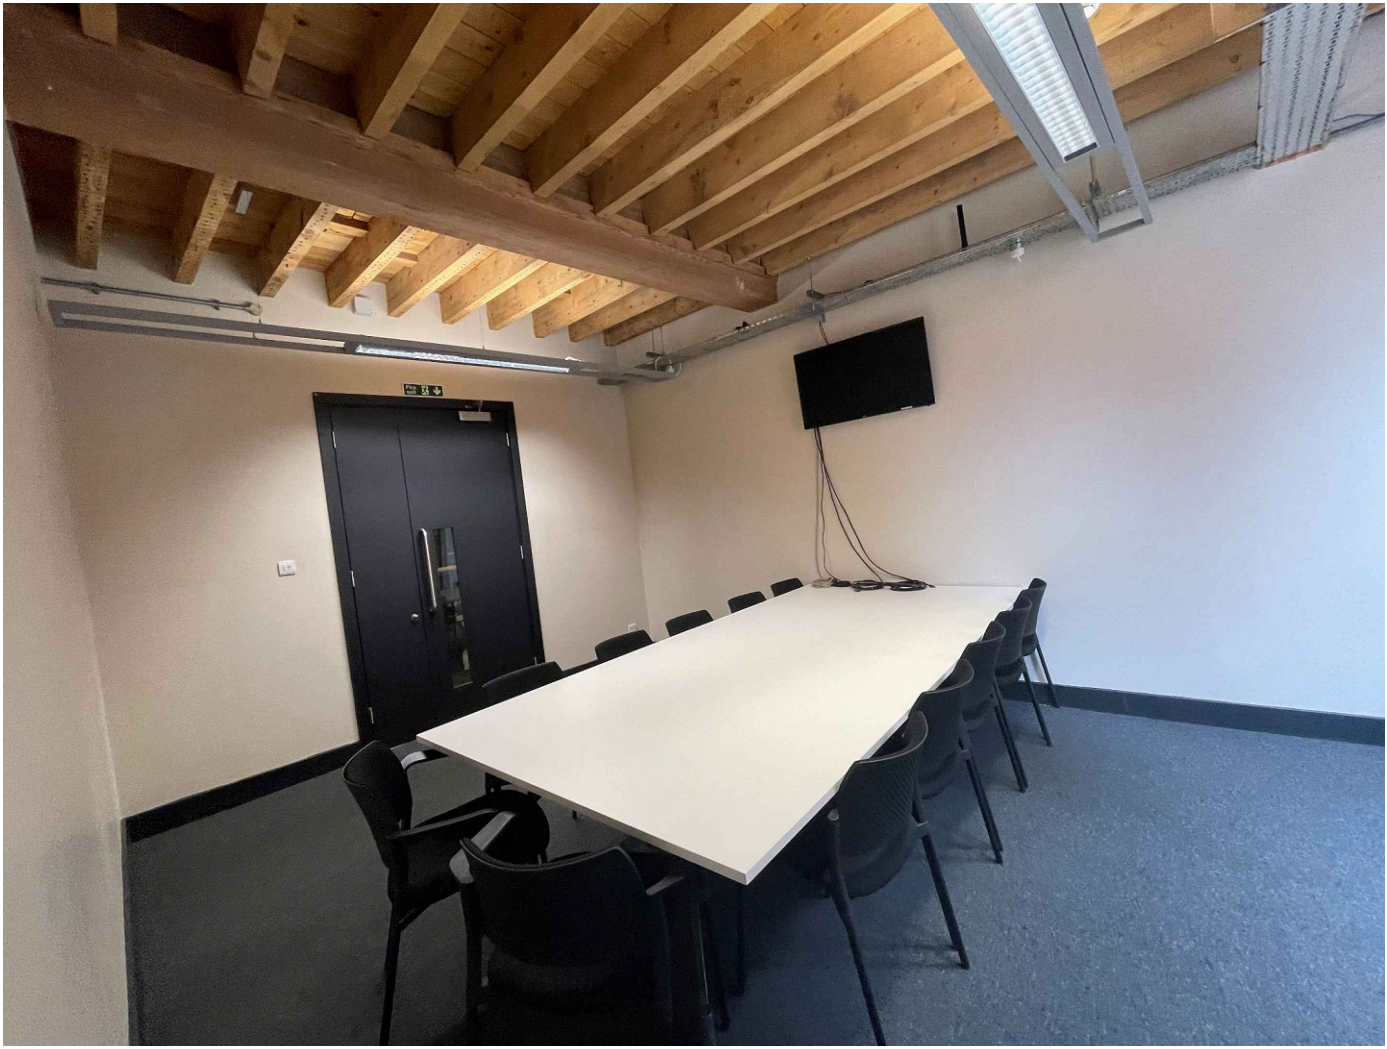

EXISTING IMAGES OF MEETING ROOM

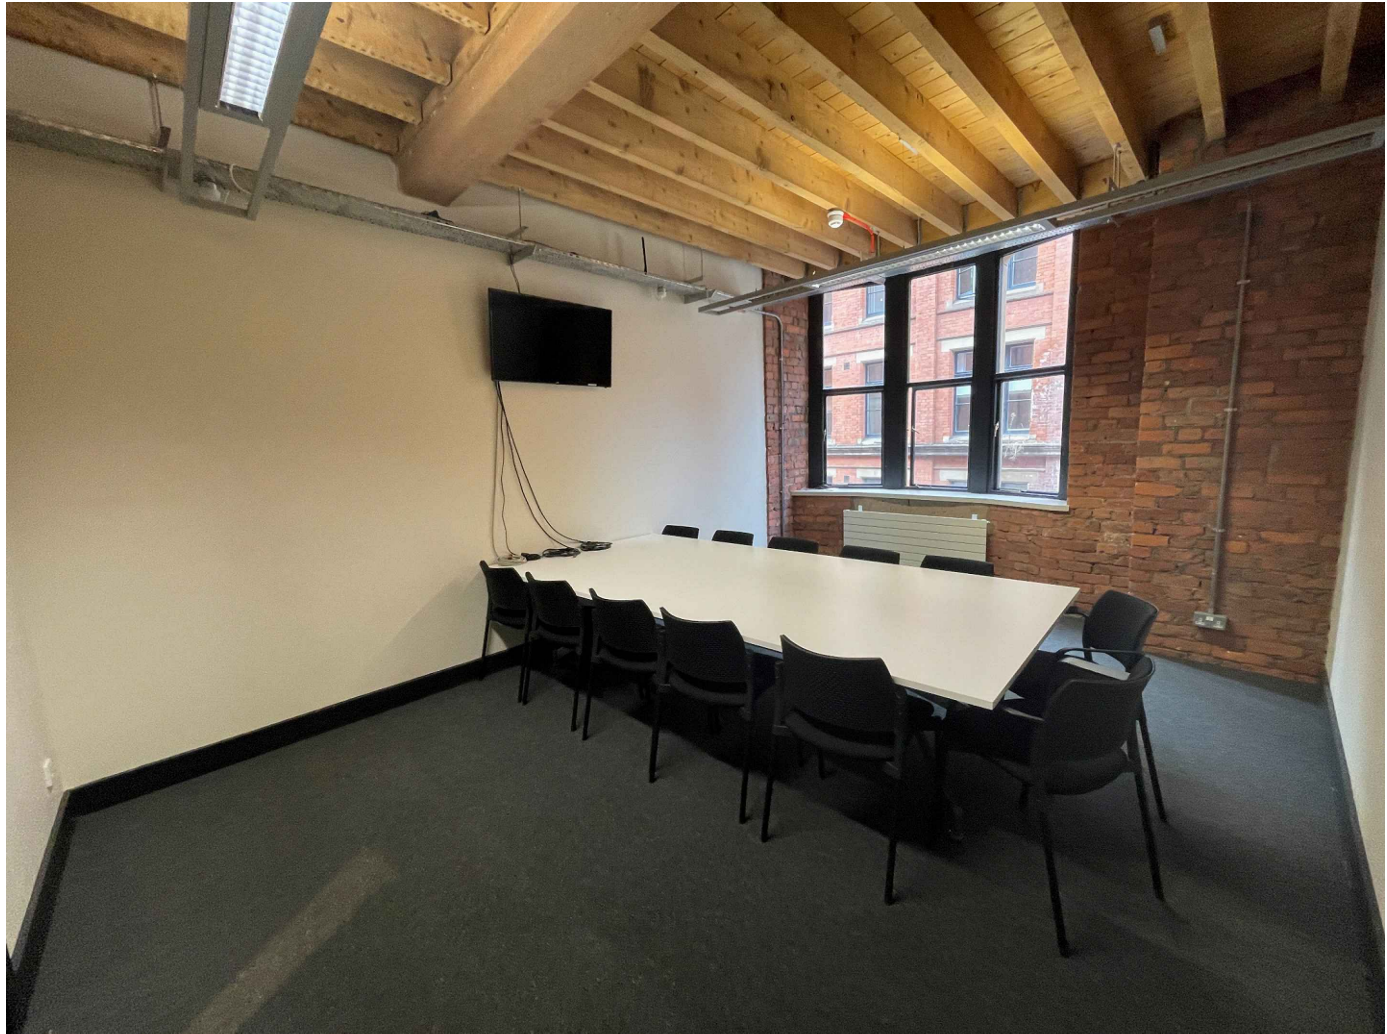

LOCATION PLAN (NTS)

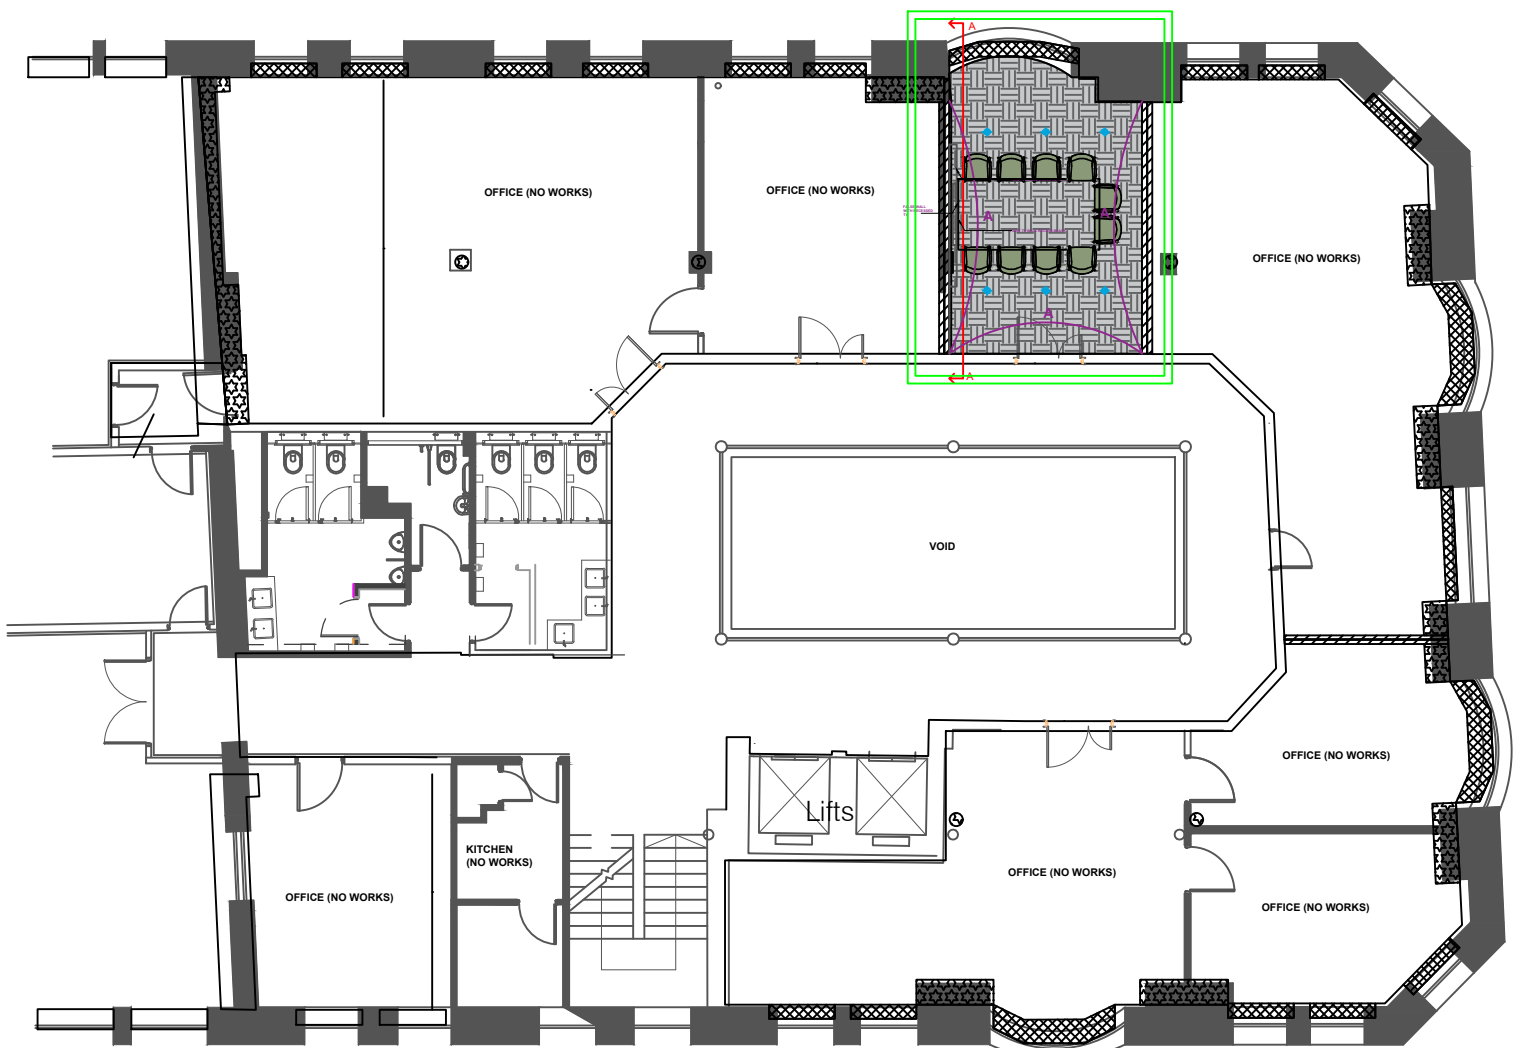

FIRST FLOOR

REV	DETAILS	BY	DATE
2	PAINT REFERENCES	RU	05.07.22
1	TV WALL	RU	16.06.22

ruCREATIVE

6.34 WINDSOR HOUSE
HARROGATE HG1 2PW
TELEPHONE: 01423 52 02 69
EMAIL: INFO@RUCREATIVE.CO.UK
WEB: WWW.RUCREATIVE.CO.UK

CLIENT

ADAPT REAL ESTATE

PROJECT

52 PRINCESS STREET
MANCHESTER
M1 6JX

TITLE

DECORATION

SCALE	DATE	DESIGNER	CHECKED BY
1:15 @ A1	08.12.21	JBH	RU

DRAWING NO.

PROJECT NO.	BUILDING	LEVEL	DRAWING NO.	REV
52.PRIN.ST	52PS	L1	M1-GA022	2