




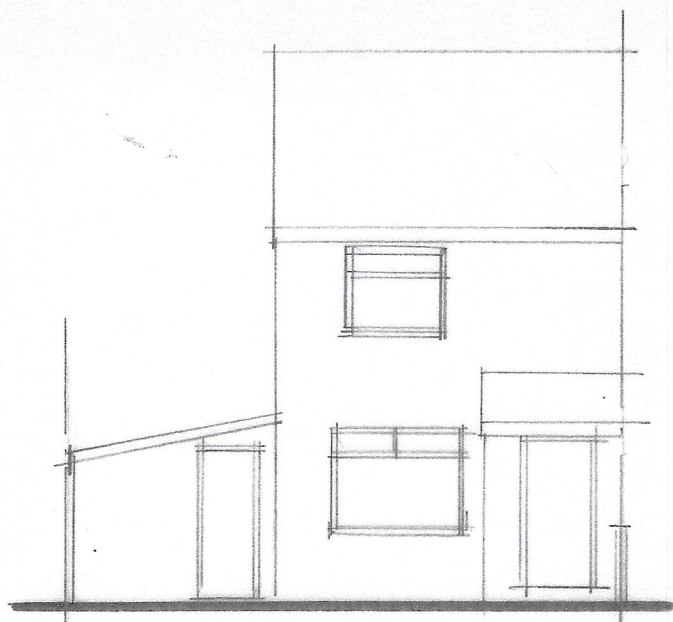


front

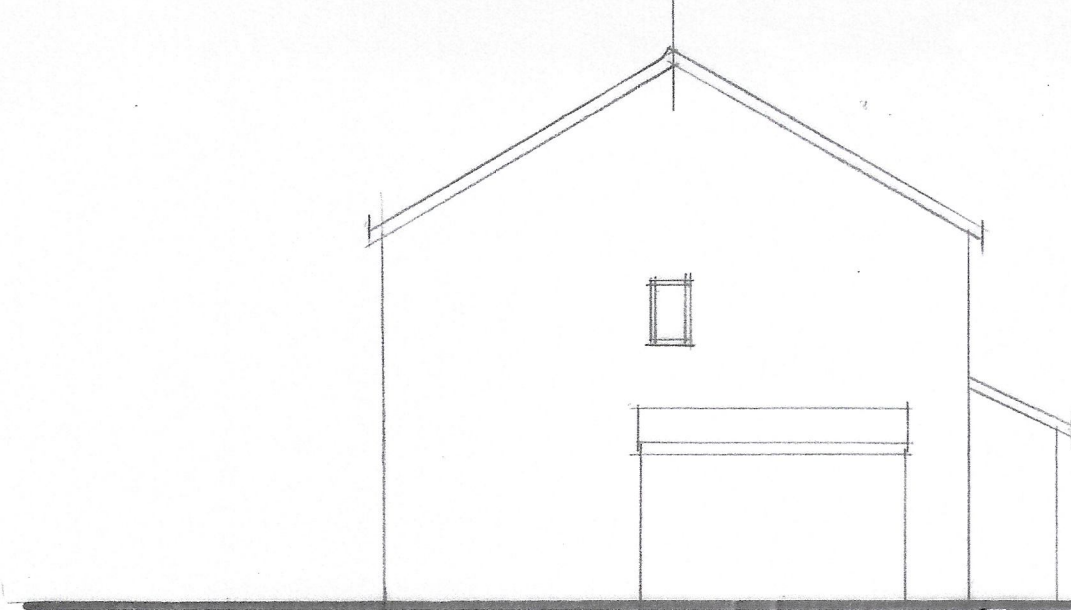


side

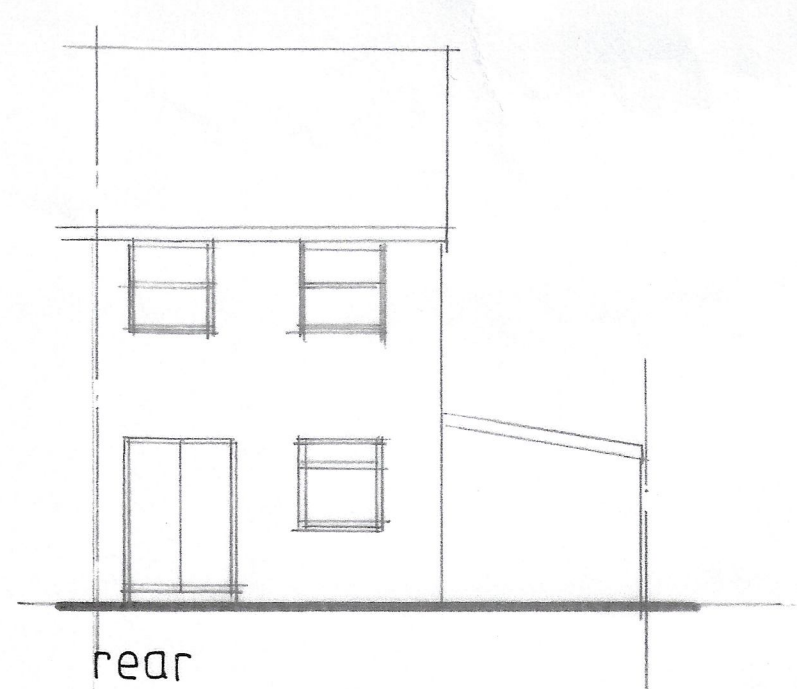

rear

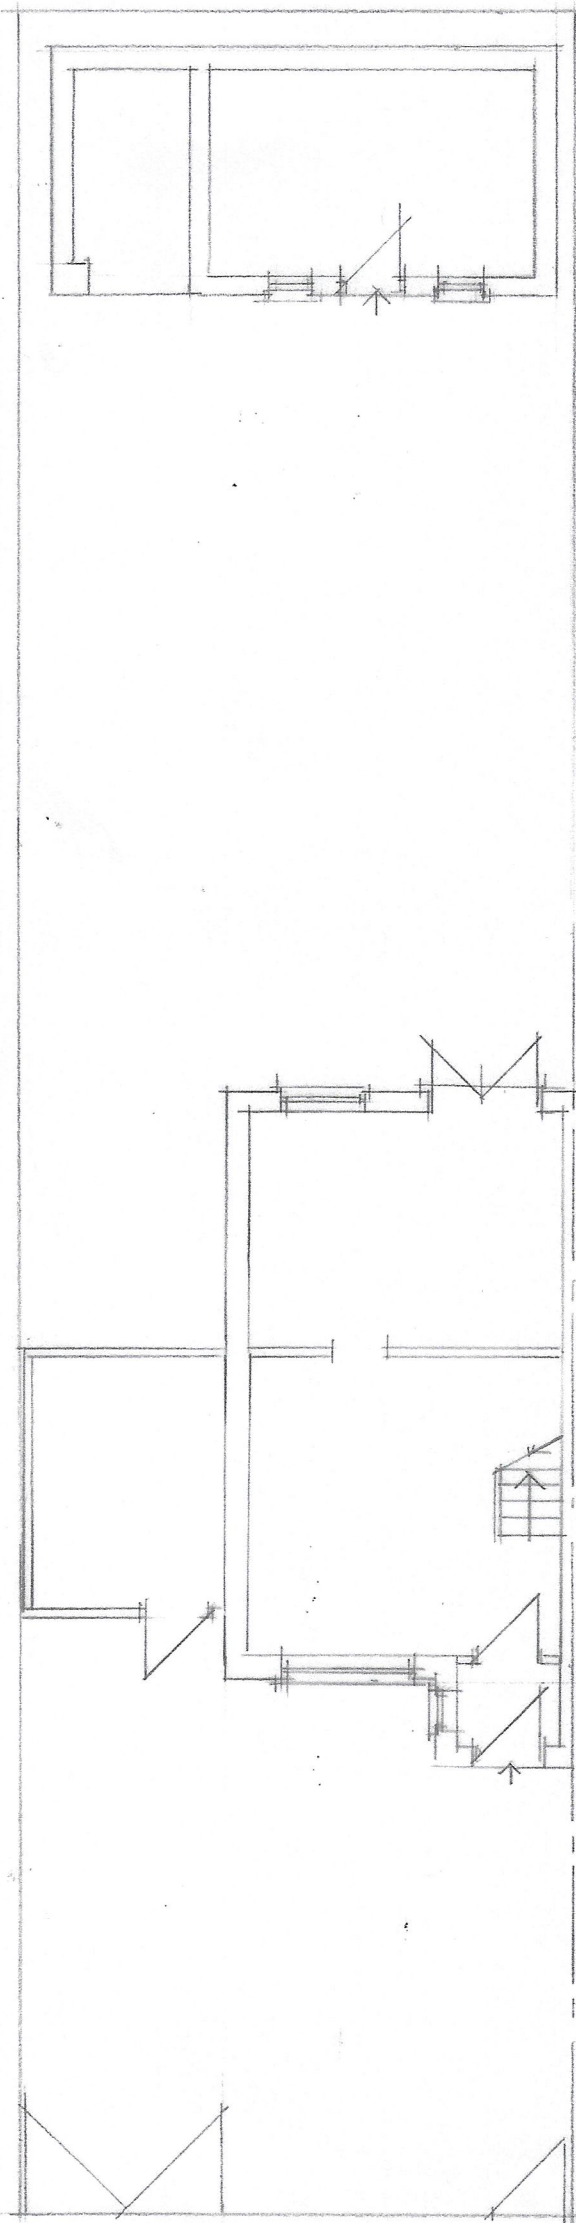

GROUND

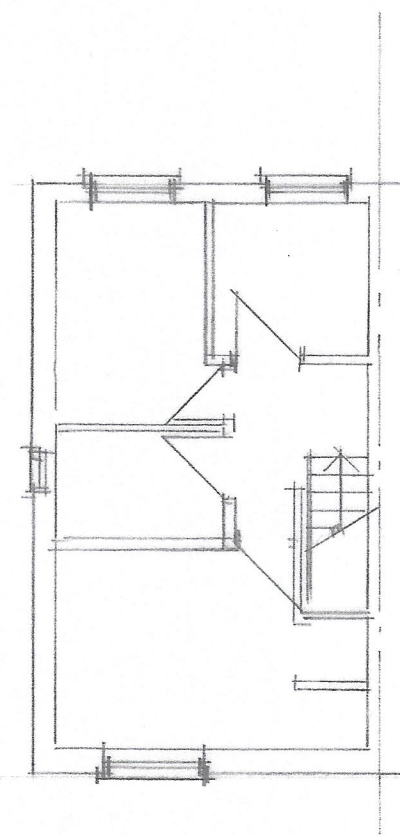

FIRST

CLIENT

MR R ANWAR
25 LOCKHART CLOSE
LONGSIGHT M12 4JY

JOB TITLE

PROPOSED EXTENSIONS

DRG. TITLE

PLANS AND ELEVATIONS
AS EXISTING

**HOLBOROW +
ORMESHER +**
Limited

**architectural &
interior design**

15 OVERTON CLOSE
MIDDLEWICH
CHESHIRE CW10 0PZ

phone: 07770 834939

ISSUE	ORIGINAL	1	2	3	4	5	6	7
REVISION								
DATE								
DRAWN								
CHECKED								
APPROVED								

SCALE 1:100 at A2

DRAWING
NUMBER 2253/22/01