


REVISIONS:

A. 05.2023: POSITION OF PROPOSED
STUDIO AMENDED.

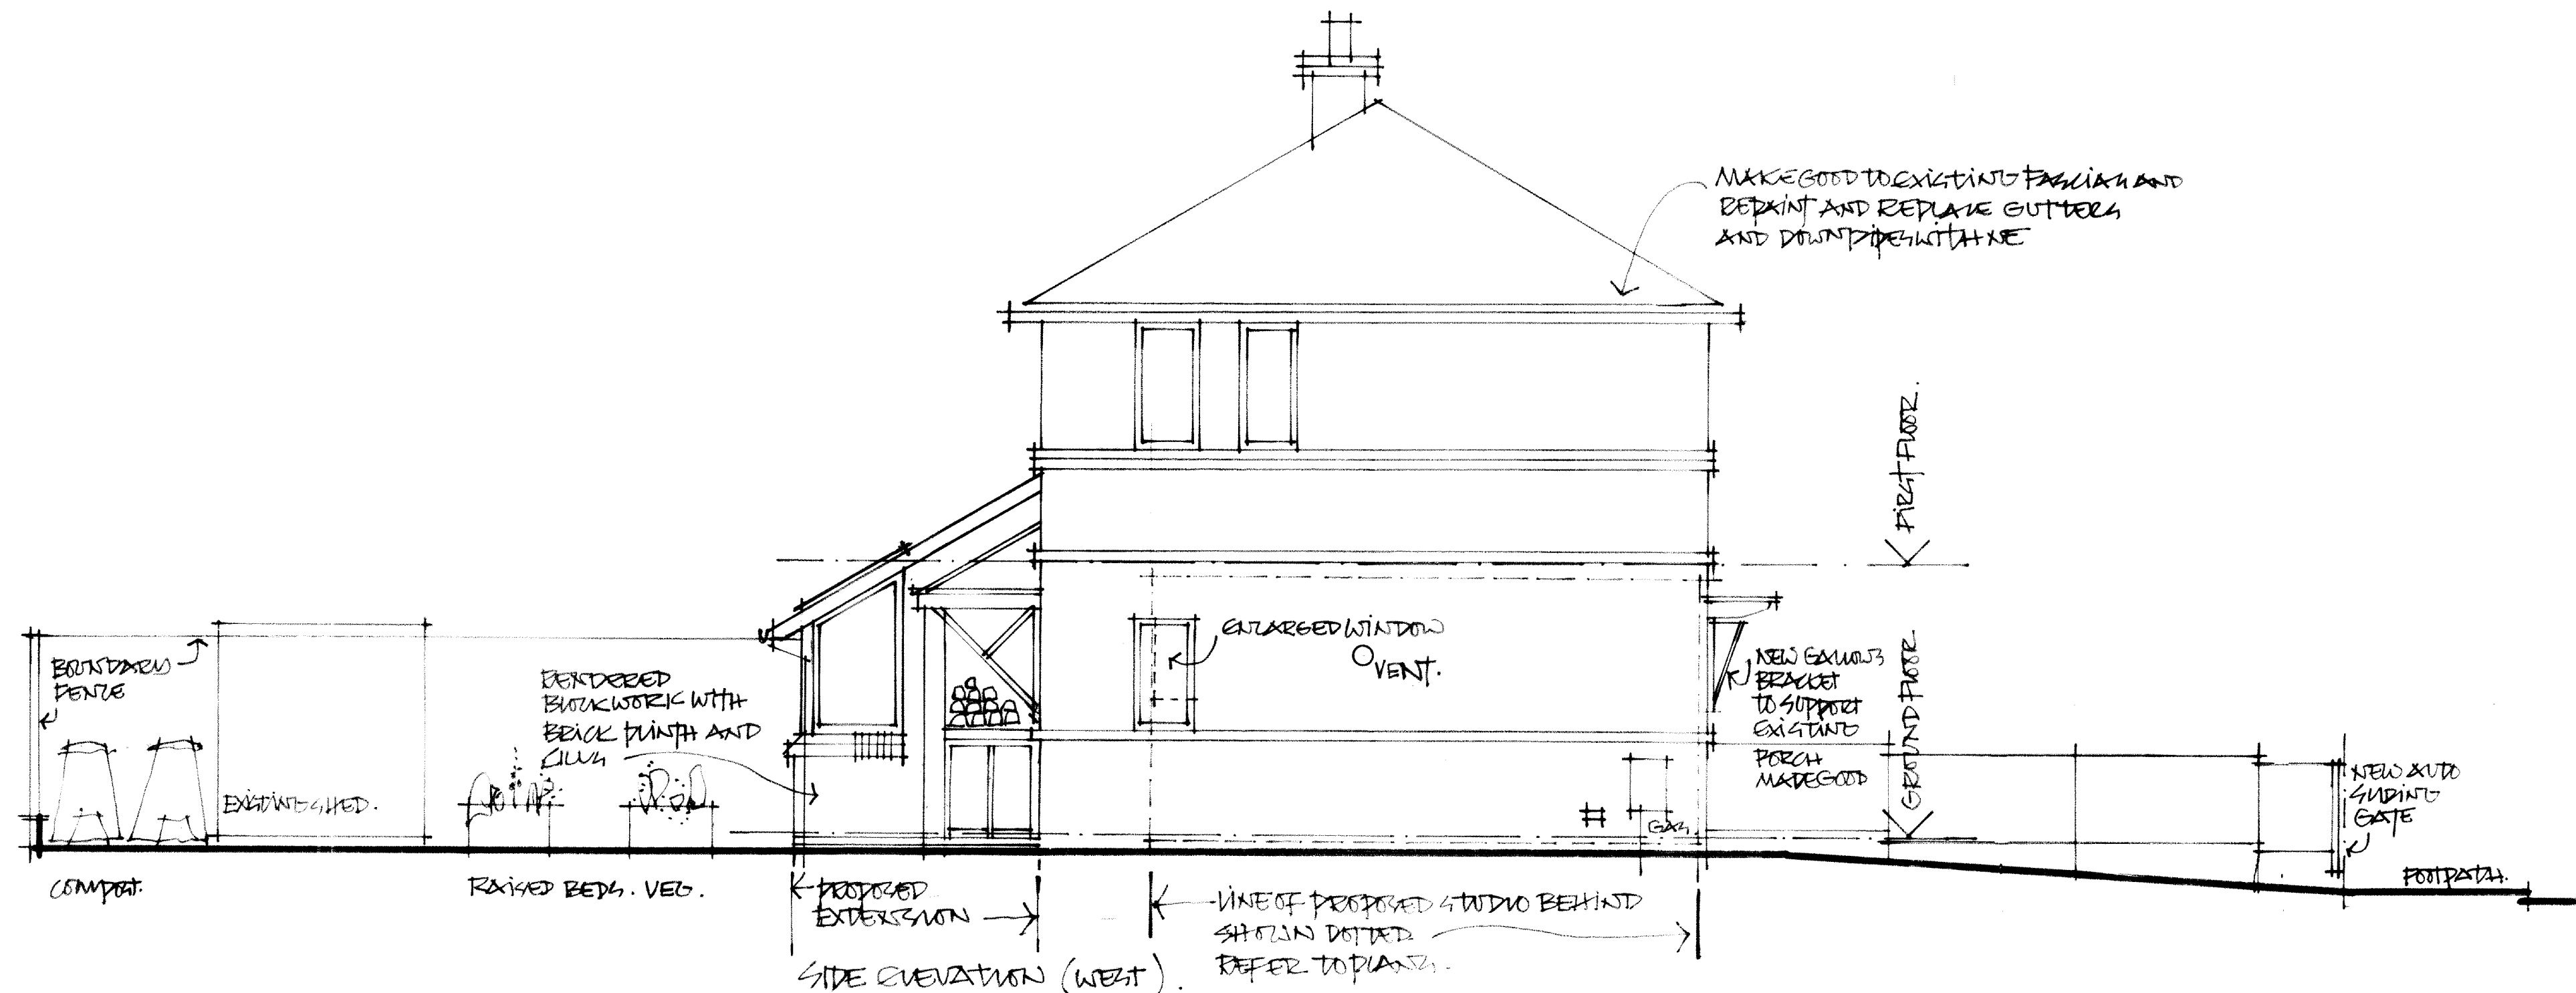

57 RUDHEATH AVENUE WITHAMSTON.
PROPOSED REAR EXTENSION AT GROUND
FLOOR AND NEW GARDEN STUDIO/HOME
OFFICE WITH ASSOCIATED EXTERNAL WORKS.

SIDE ELEVATION AS PROPOSED.

SCALE 1:50 @ A2.

DRAWING: 06. REVISION A.
JANUARY 2023.