


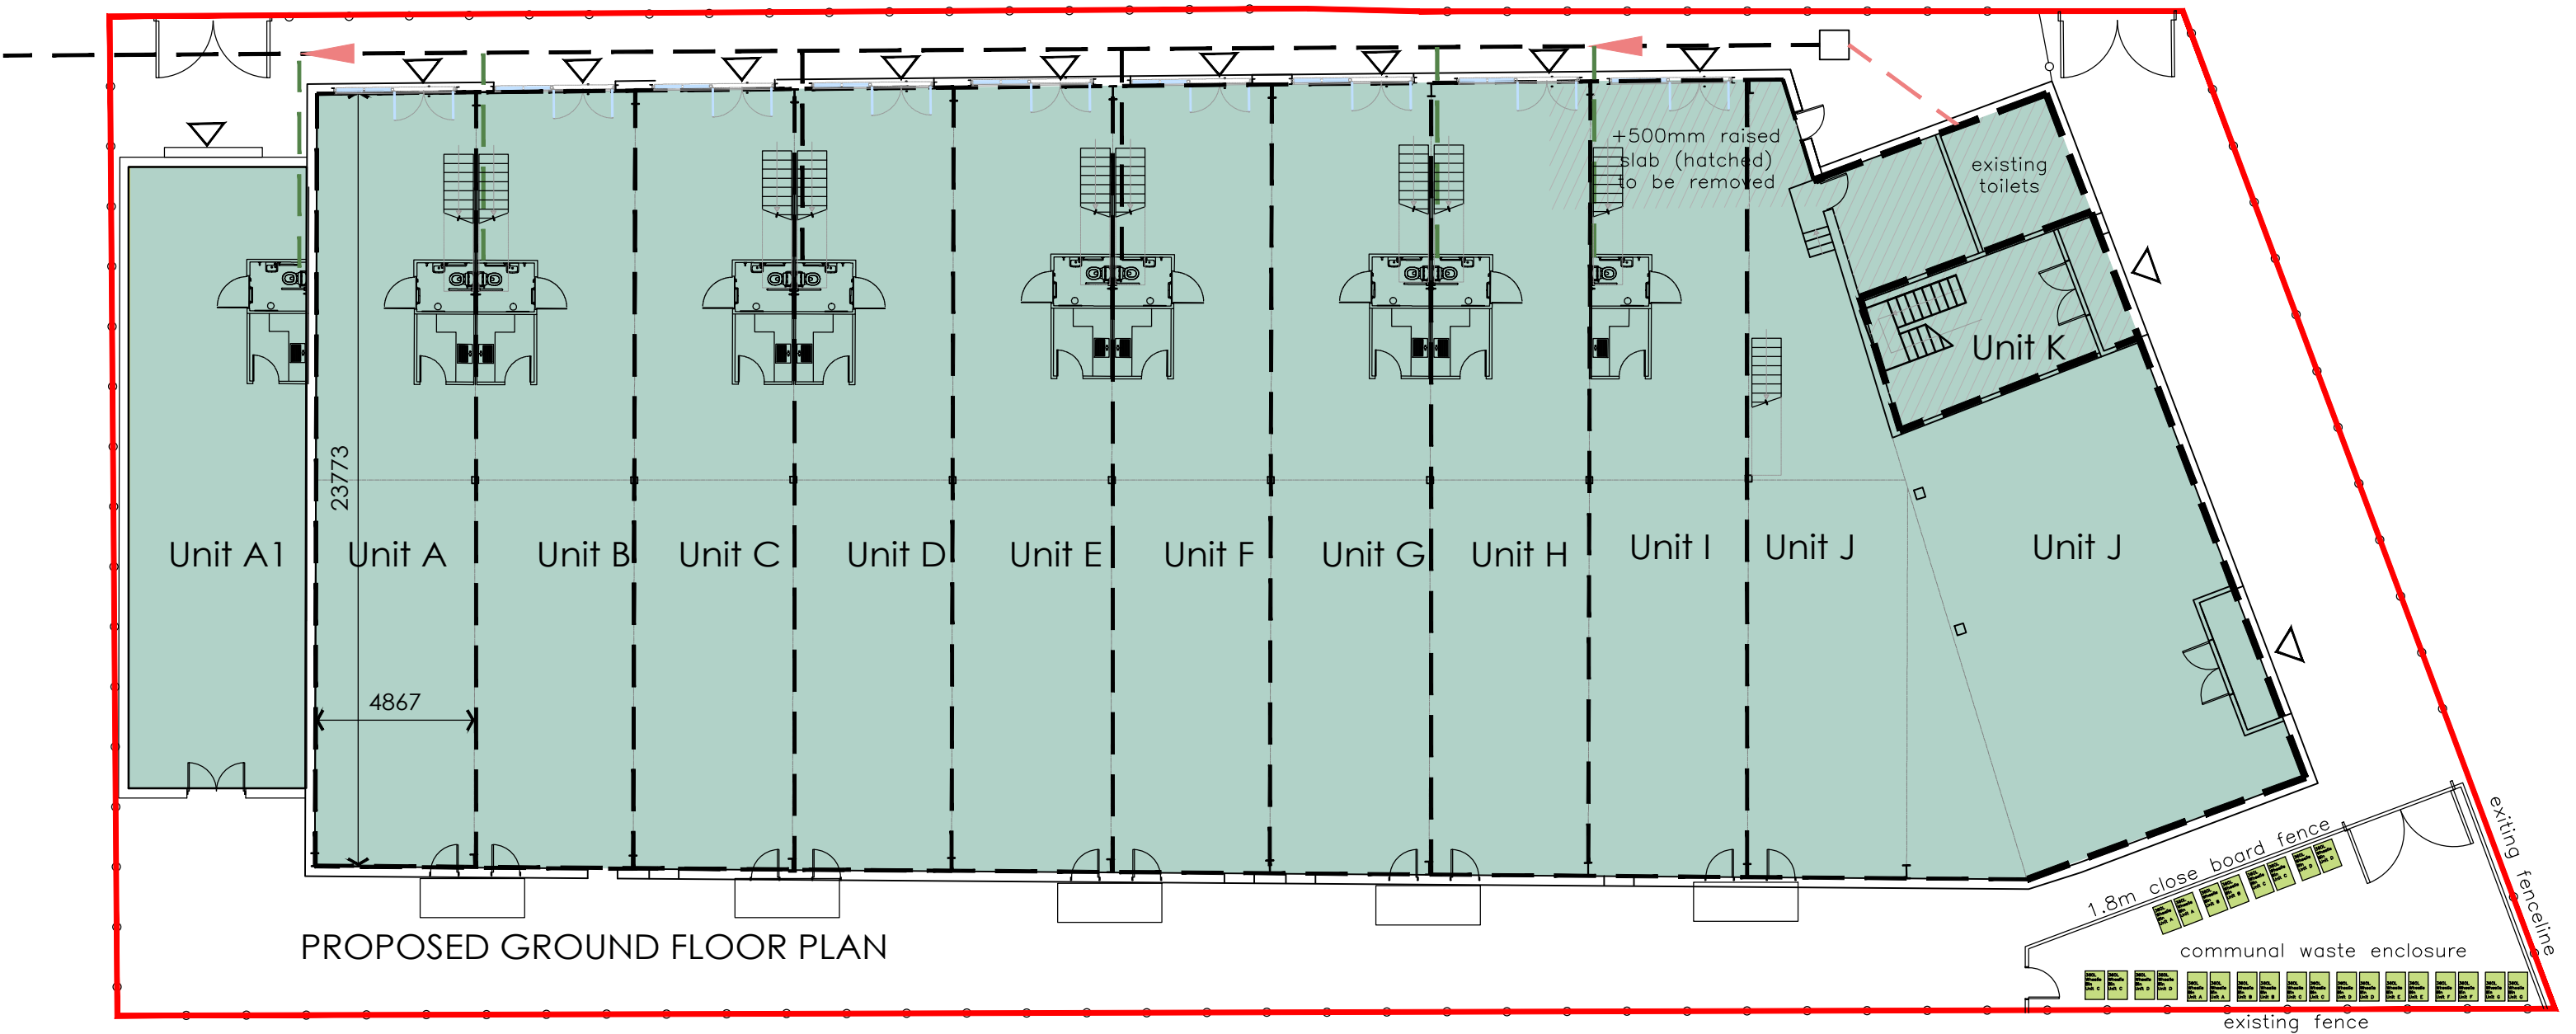

PROPOSED GROUND PLAN
PROPOSED MEZZANINE, CHANGE OF USE AT PARK HOUSE, ALLISON STREET

SCALE 1:200 @ A3

REV		DATE		DRAWN BY	
Copyright of fob design (UK) Ltd, all rights reserved. All information contained within this drawing remains the property of fob design. The information should not be reproduced in whole or part or modified without written consent of fob design. No information within this drawing should be modified or passed onto third parties without written consent of fob design. Do not scale from drawing.					
XXX					
EMPRESS, ALLISON STREET					
PROPOSED GROUND PLAN					
XXX					
Drawn	XXX	Status	XXX	Date	JULY 21
Checked	XXX	Original	A3	Scale	1:200@A3
PL 03					B

FOB
Design
 FOB Design (UK) Ltd
 72A Water Lane,
 Wilmslow, Cheshire. SK9 5BB
 01625 251644
 office@fob-design.com www.fob-design.com