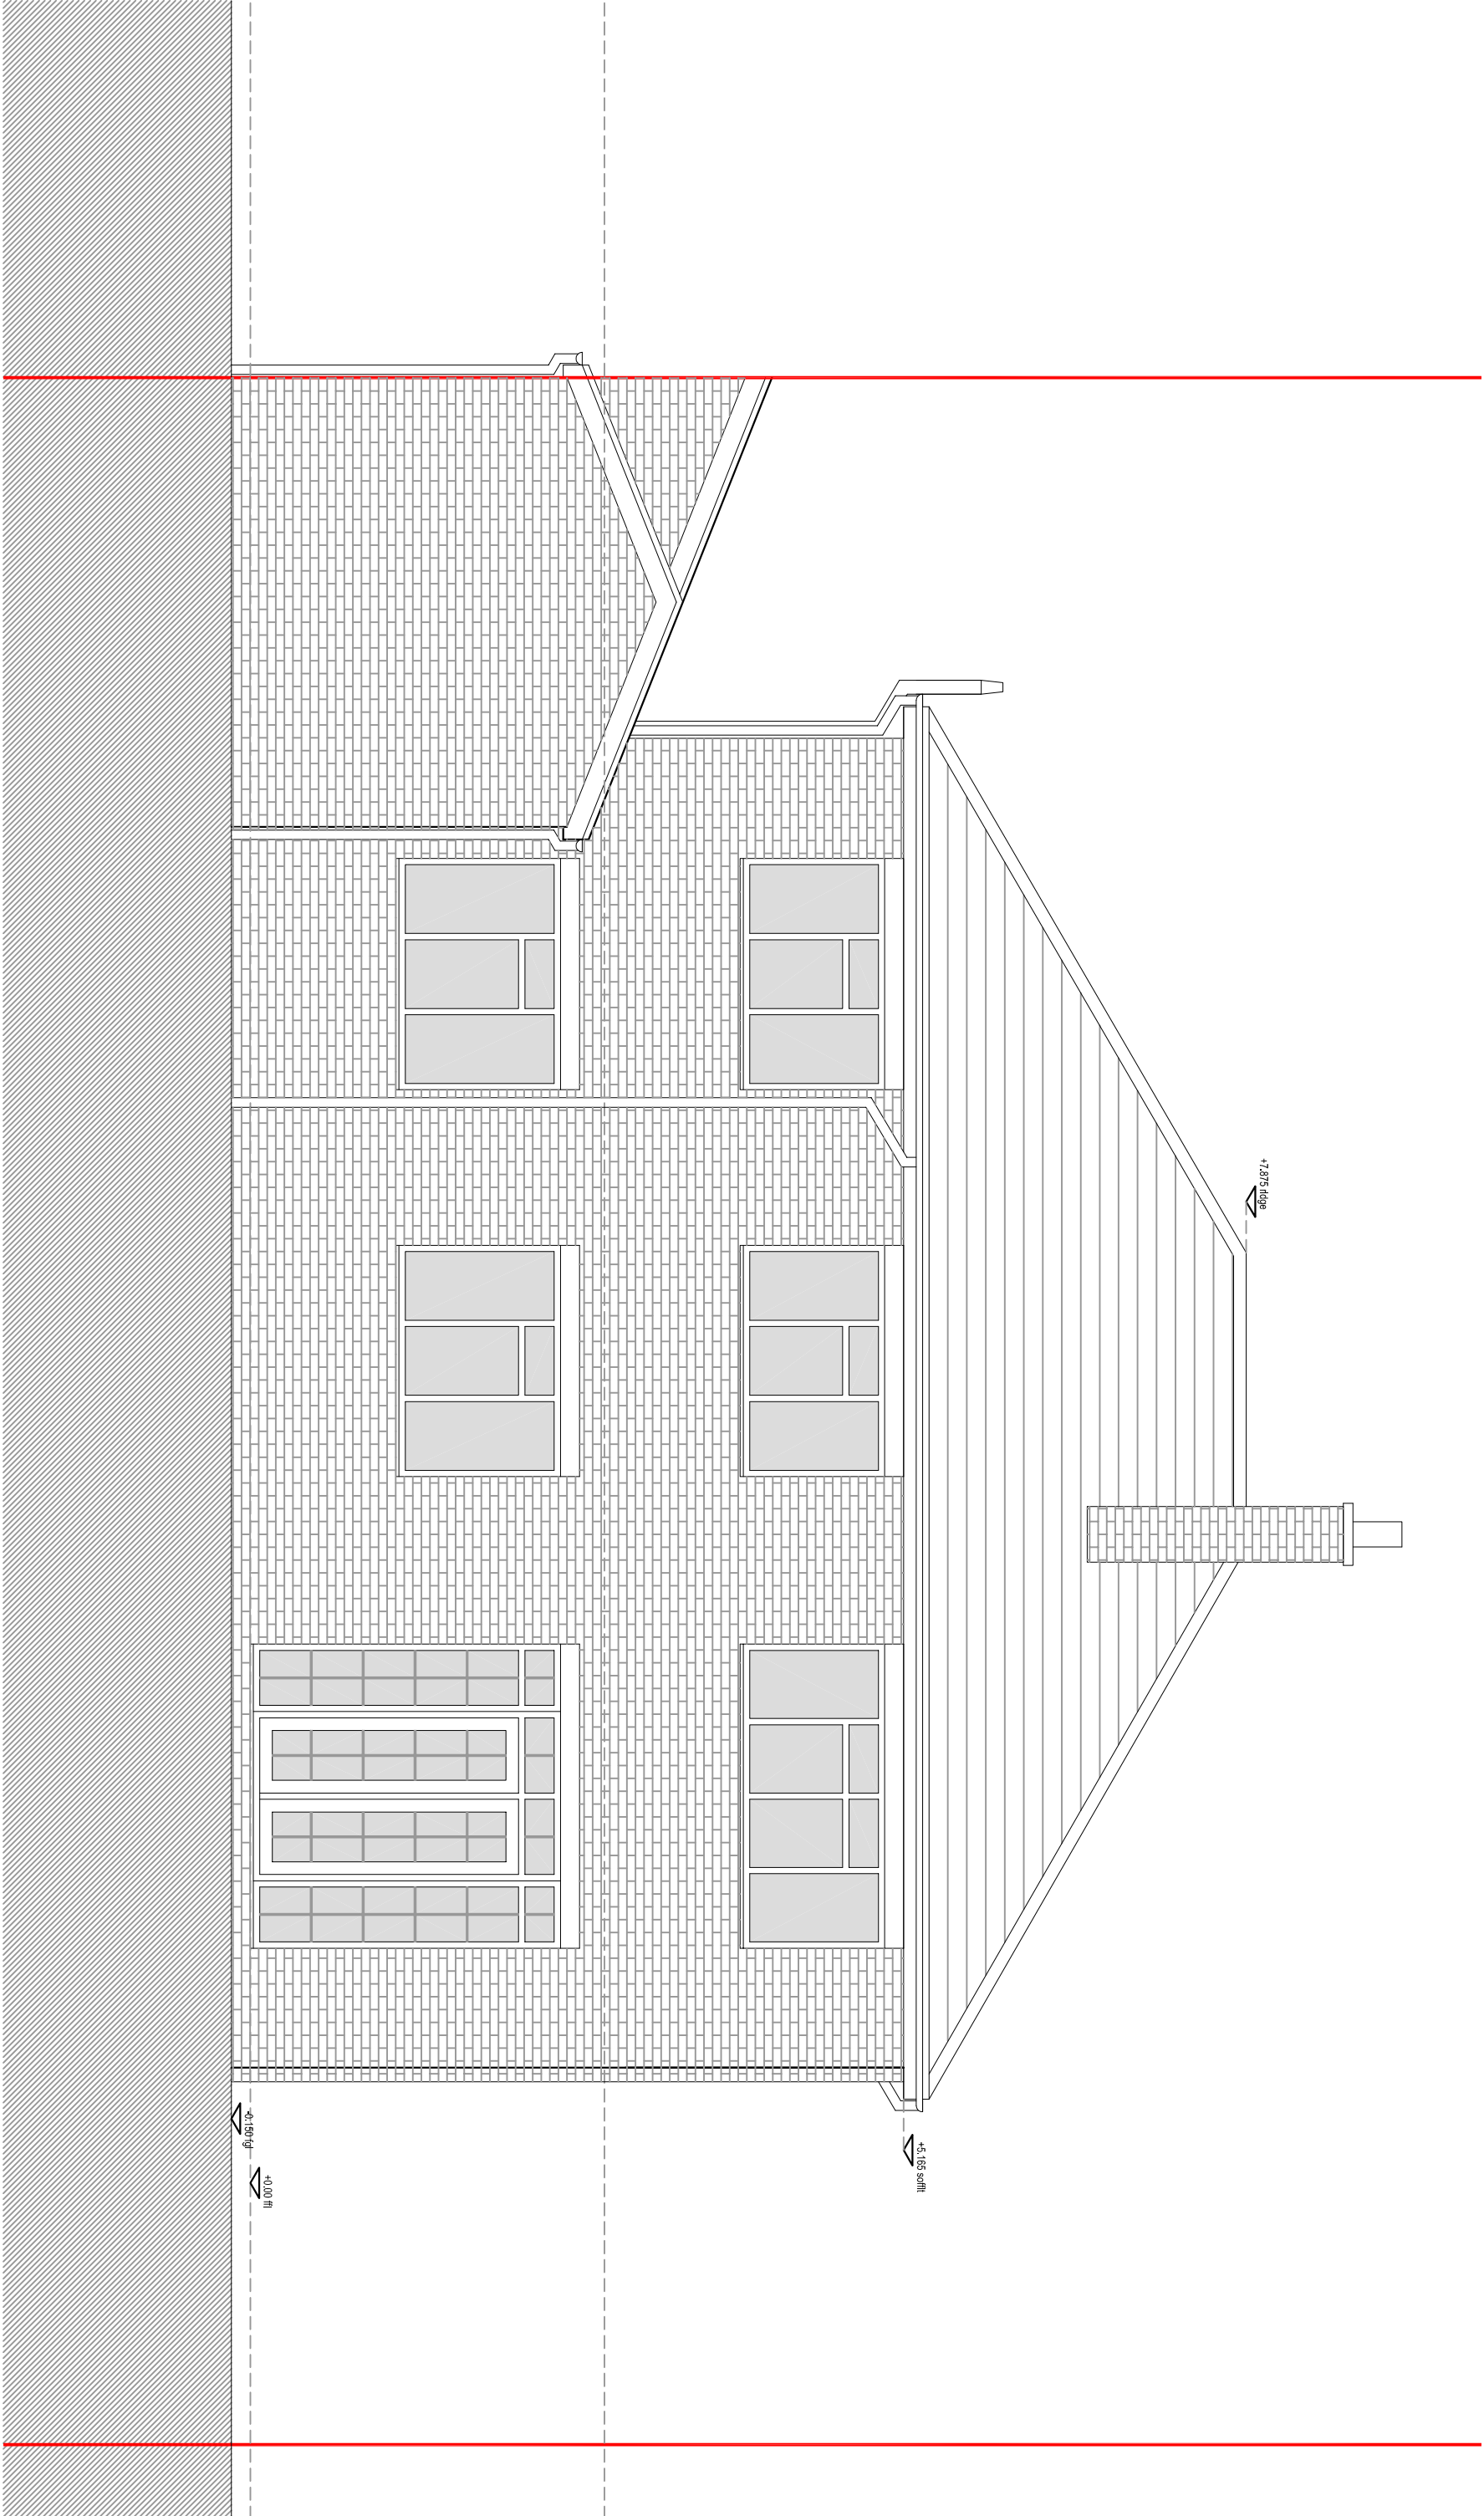


EXISTING WEST REAR ELEVATION

1:50 @ A3

MARTIN COWLING ARCHITECT LTD

SCALE
1:50@A3

SITE

DRAWN
MC


TITLE
EXISTING WEST
REAR ELEVATION

DATE
FEB 22

CONTRACTORS MUST CHECK ALL DIMENSIONS ON SITE.
ONLY DIMENSIONS ARE TO BE WORKED FROM
THIS DRAWING. THIS DRAWING IS COPYRIGHT

TEL. 01908 265634
MOB. 07711 575945

MARTIN COWLING ARCHITECT LTD BA(hons) DipARCH
email: martin.cowling@gmail.com
web: www.martincowlingarchitect.com

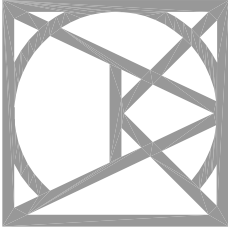

6NRW/ SK04