




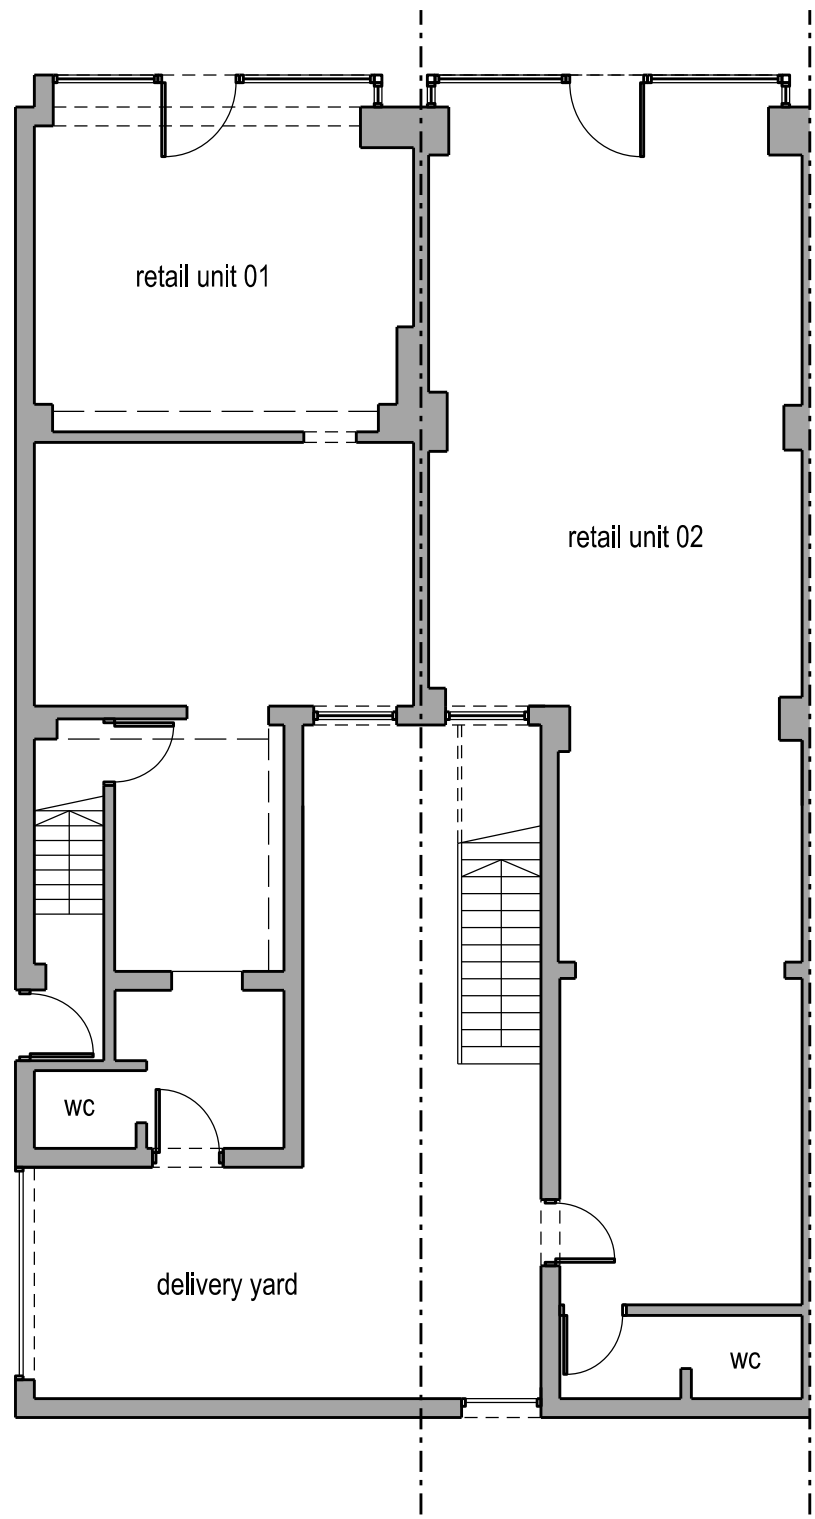

Ground Floor Plan

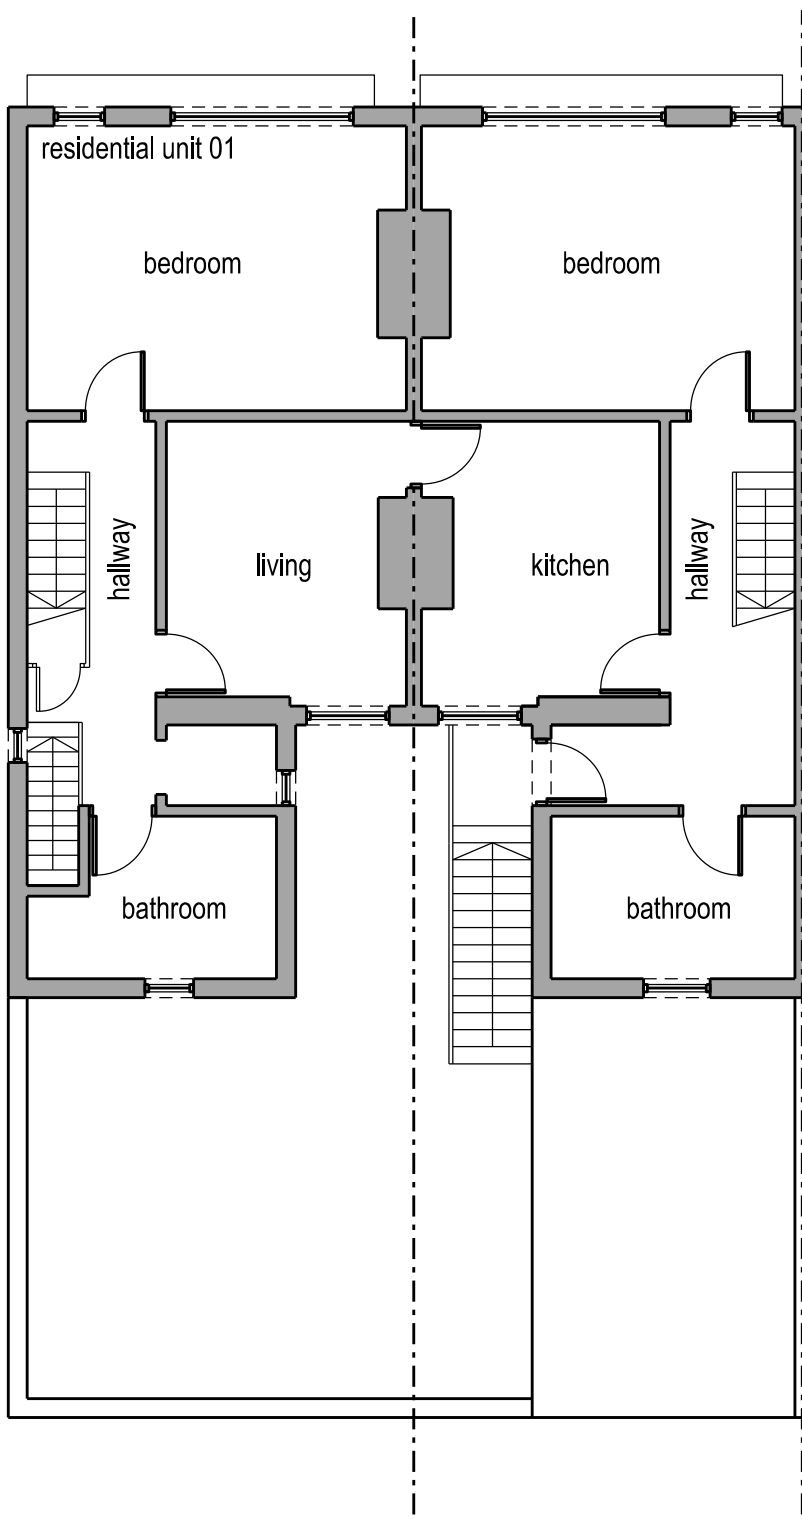


First Floor Plan

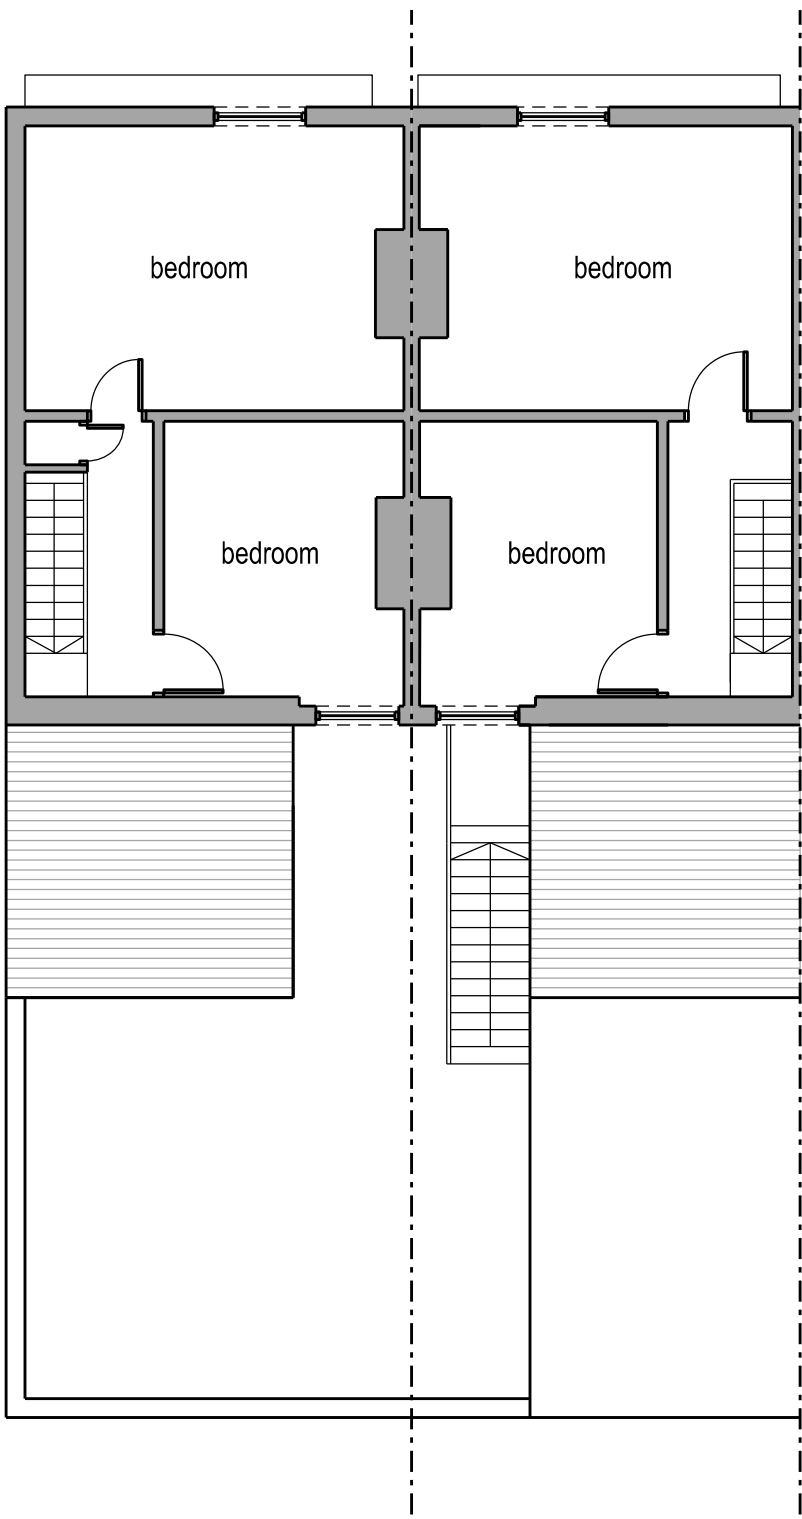


Second Floor Plan



North Elevation

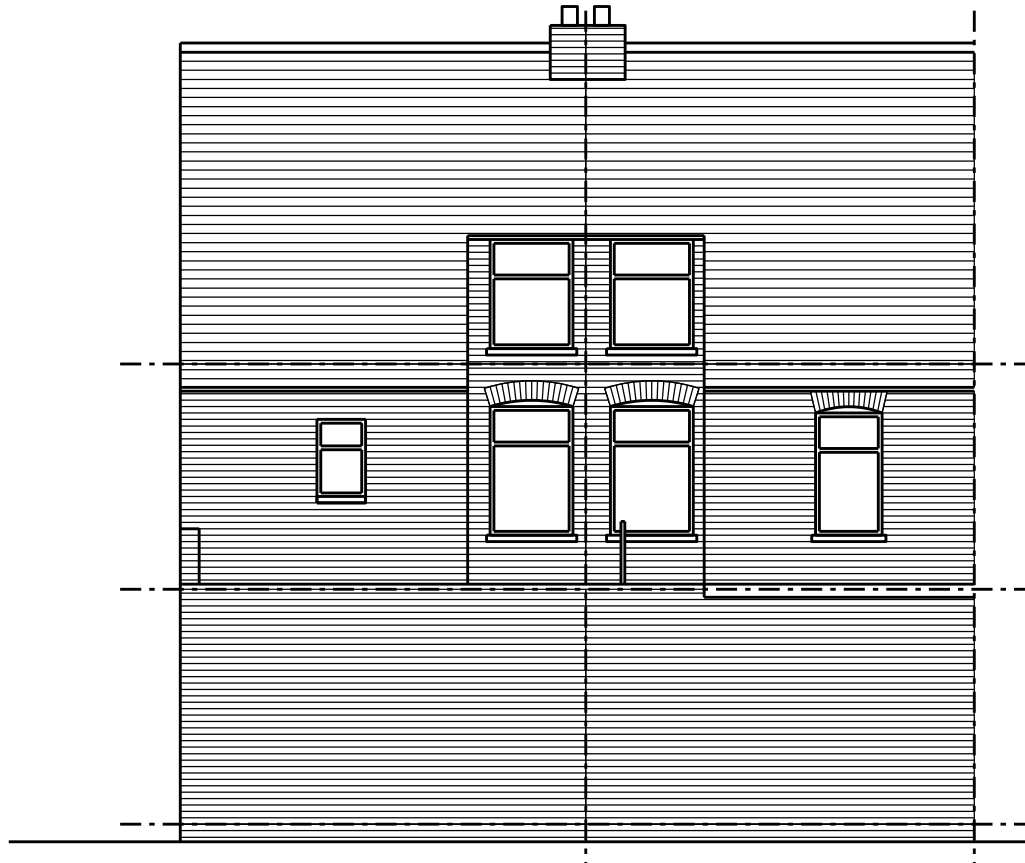

South Elevation

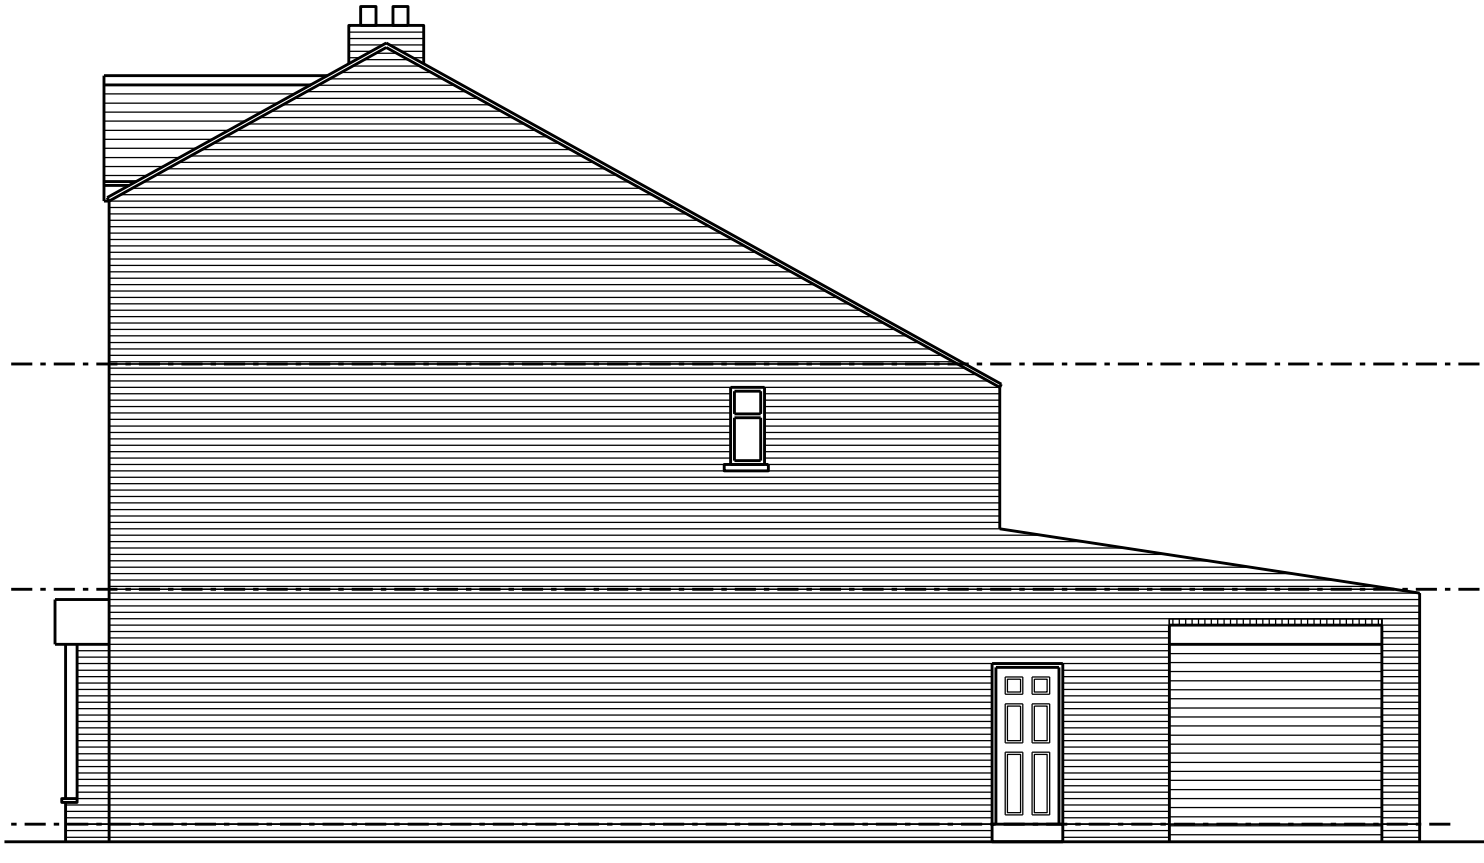

East Elevation

Do not scale this drawing
All given dimensions are in millimetres
Contractors must check all dimensions from site
This drawing is copyright and is for use on this site only

No	Date
Revision	

Project
209/211
Clarendon Road
Whalley Range

Title
Existing Floor
Plans and
Elevations

Project. 2004	Drawing. 003	Scale @A1. 1/100	Rev.
------------------	-----------------	---------------------	------

Drawing Status
PLANNING

