


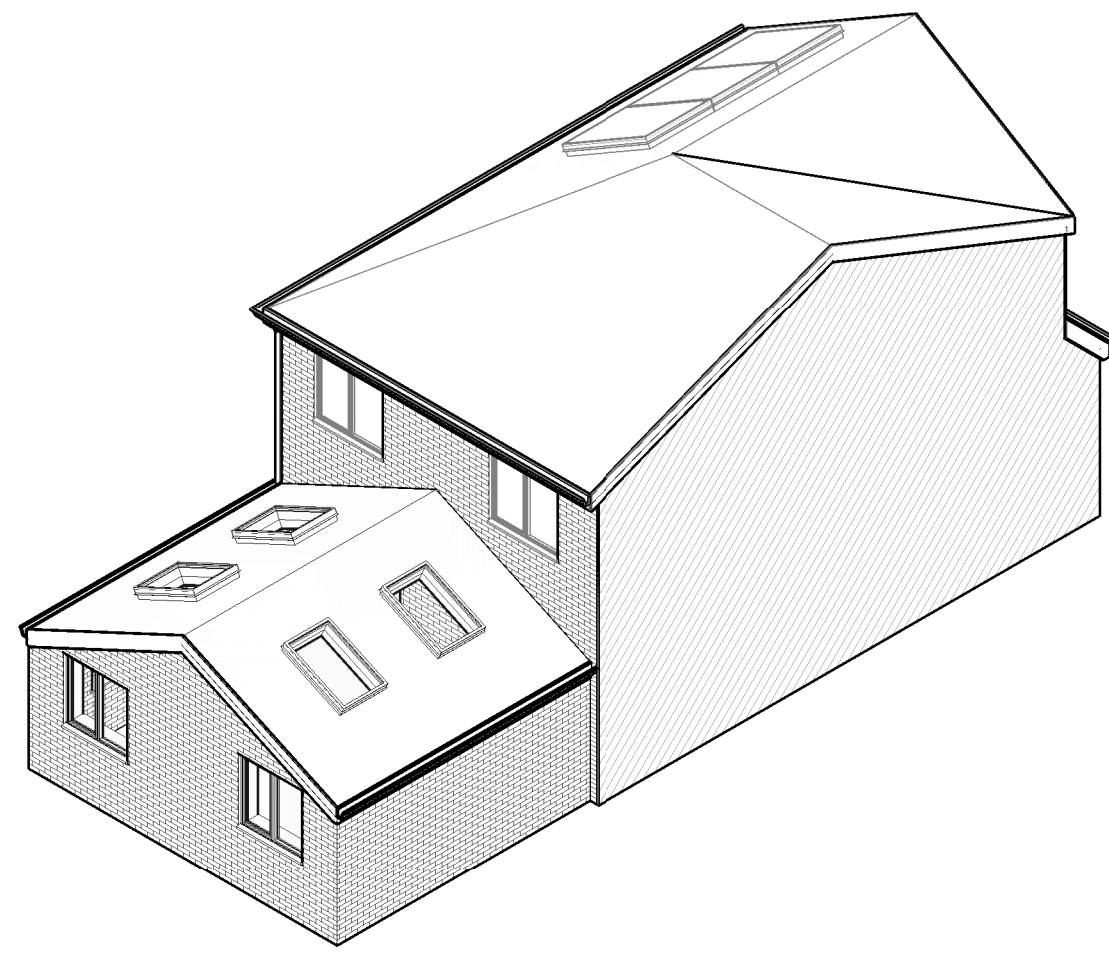
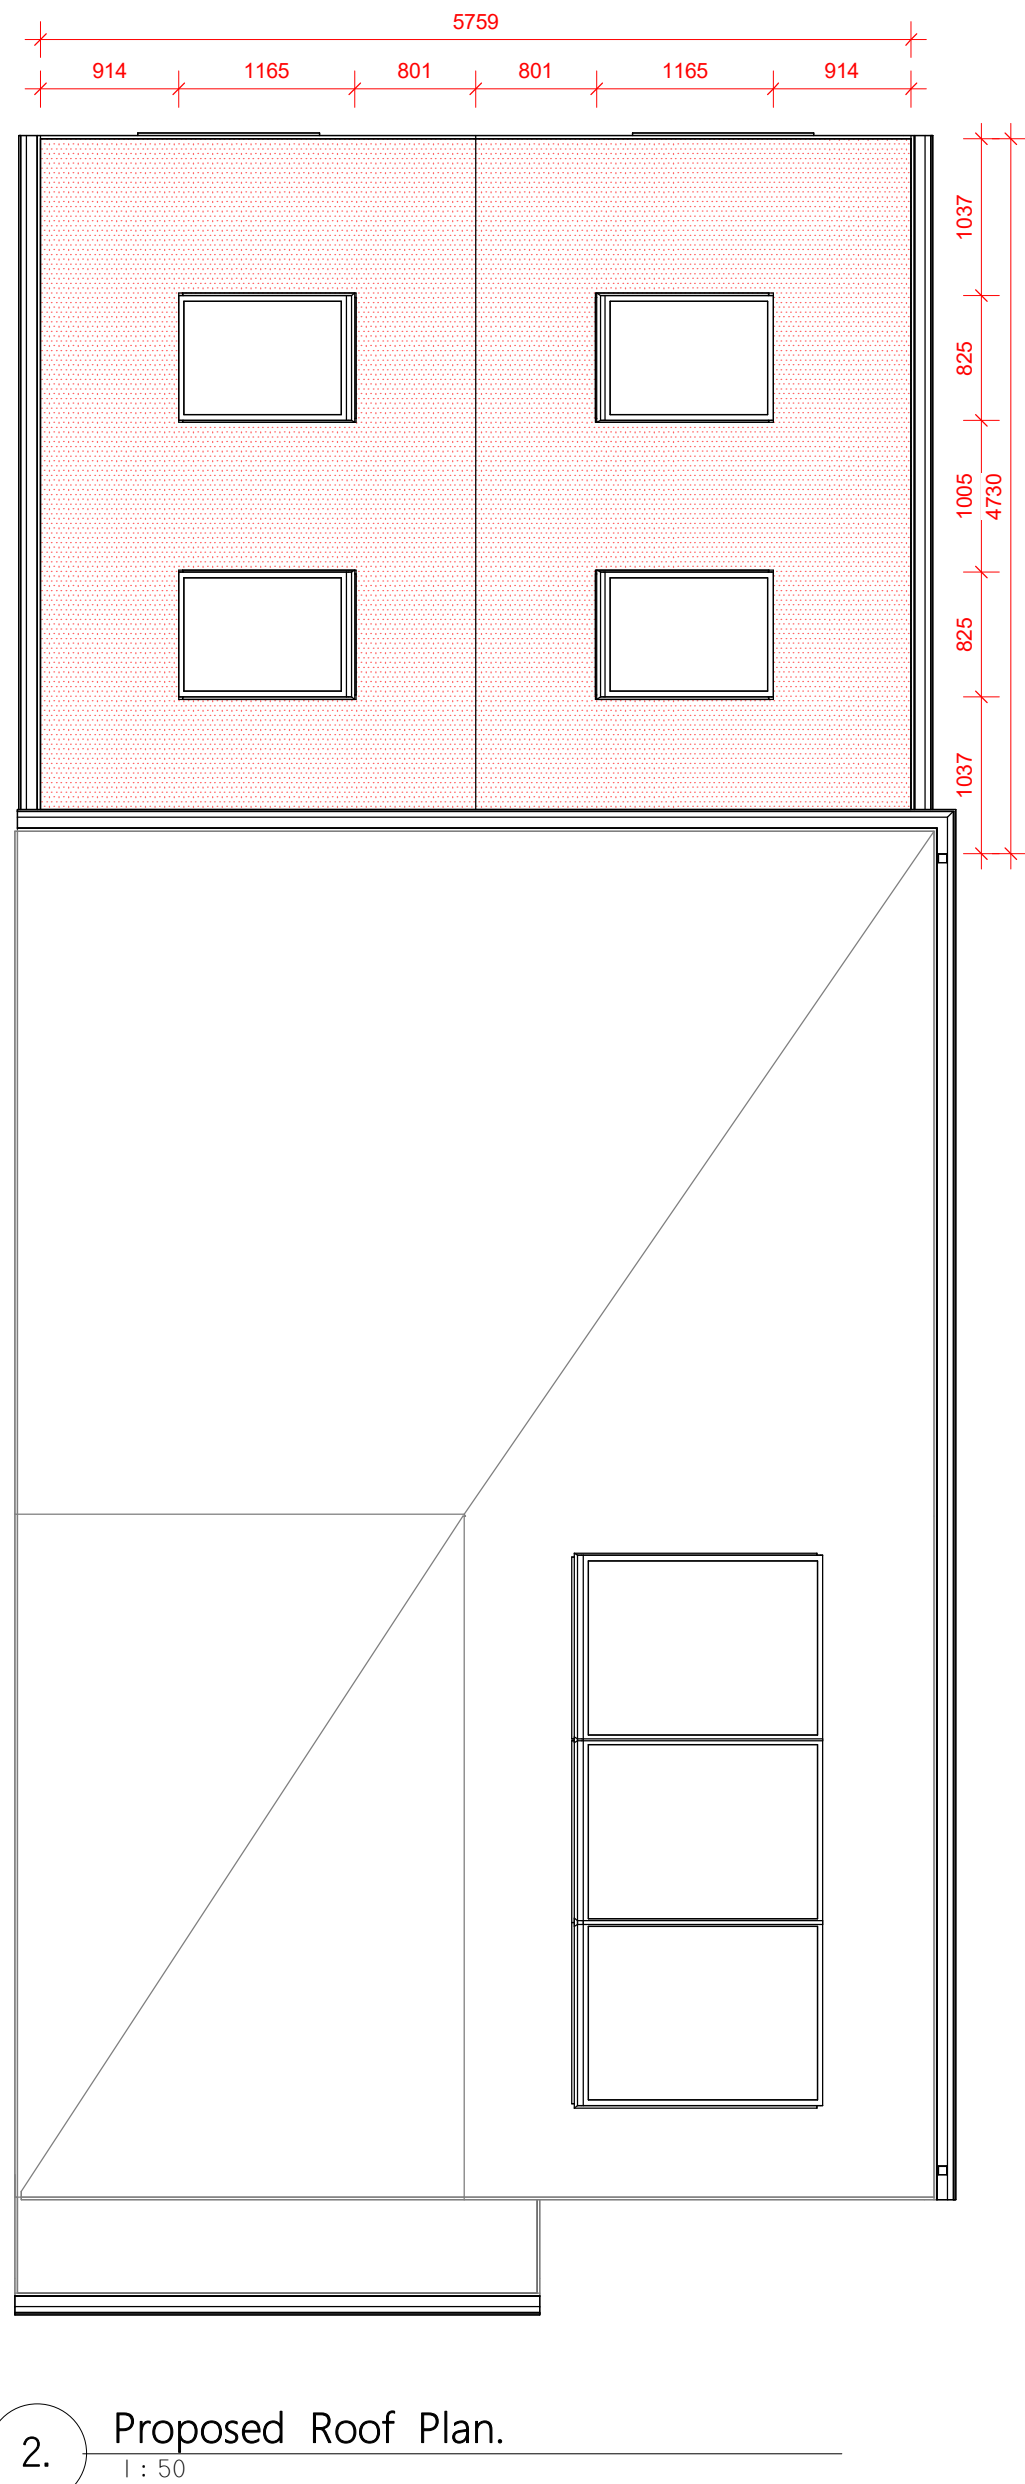
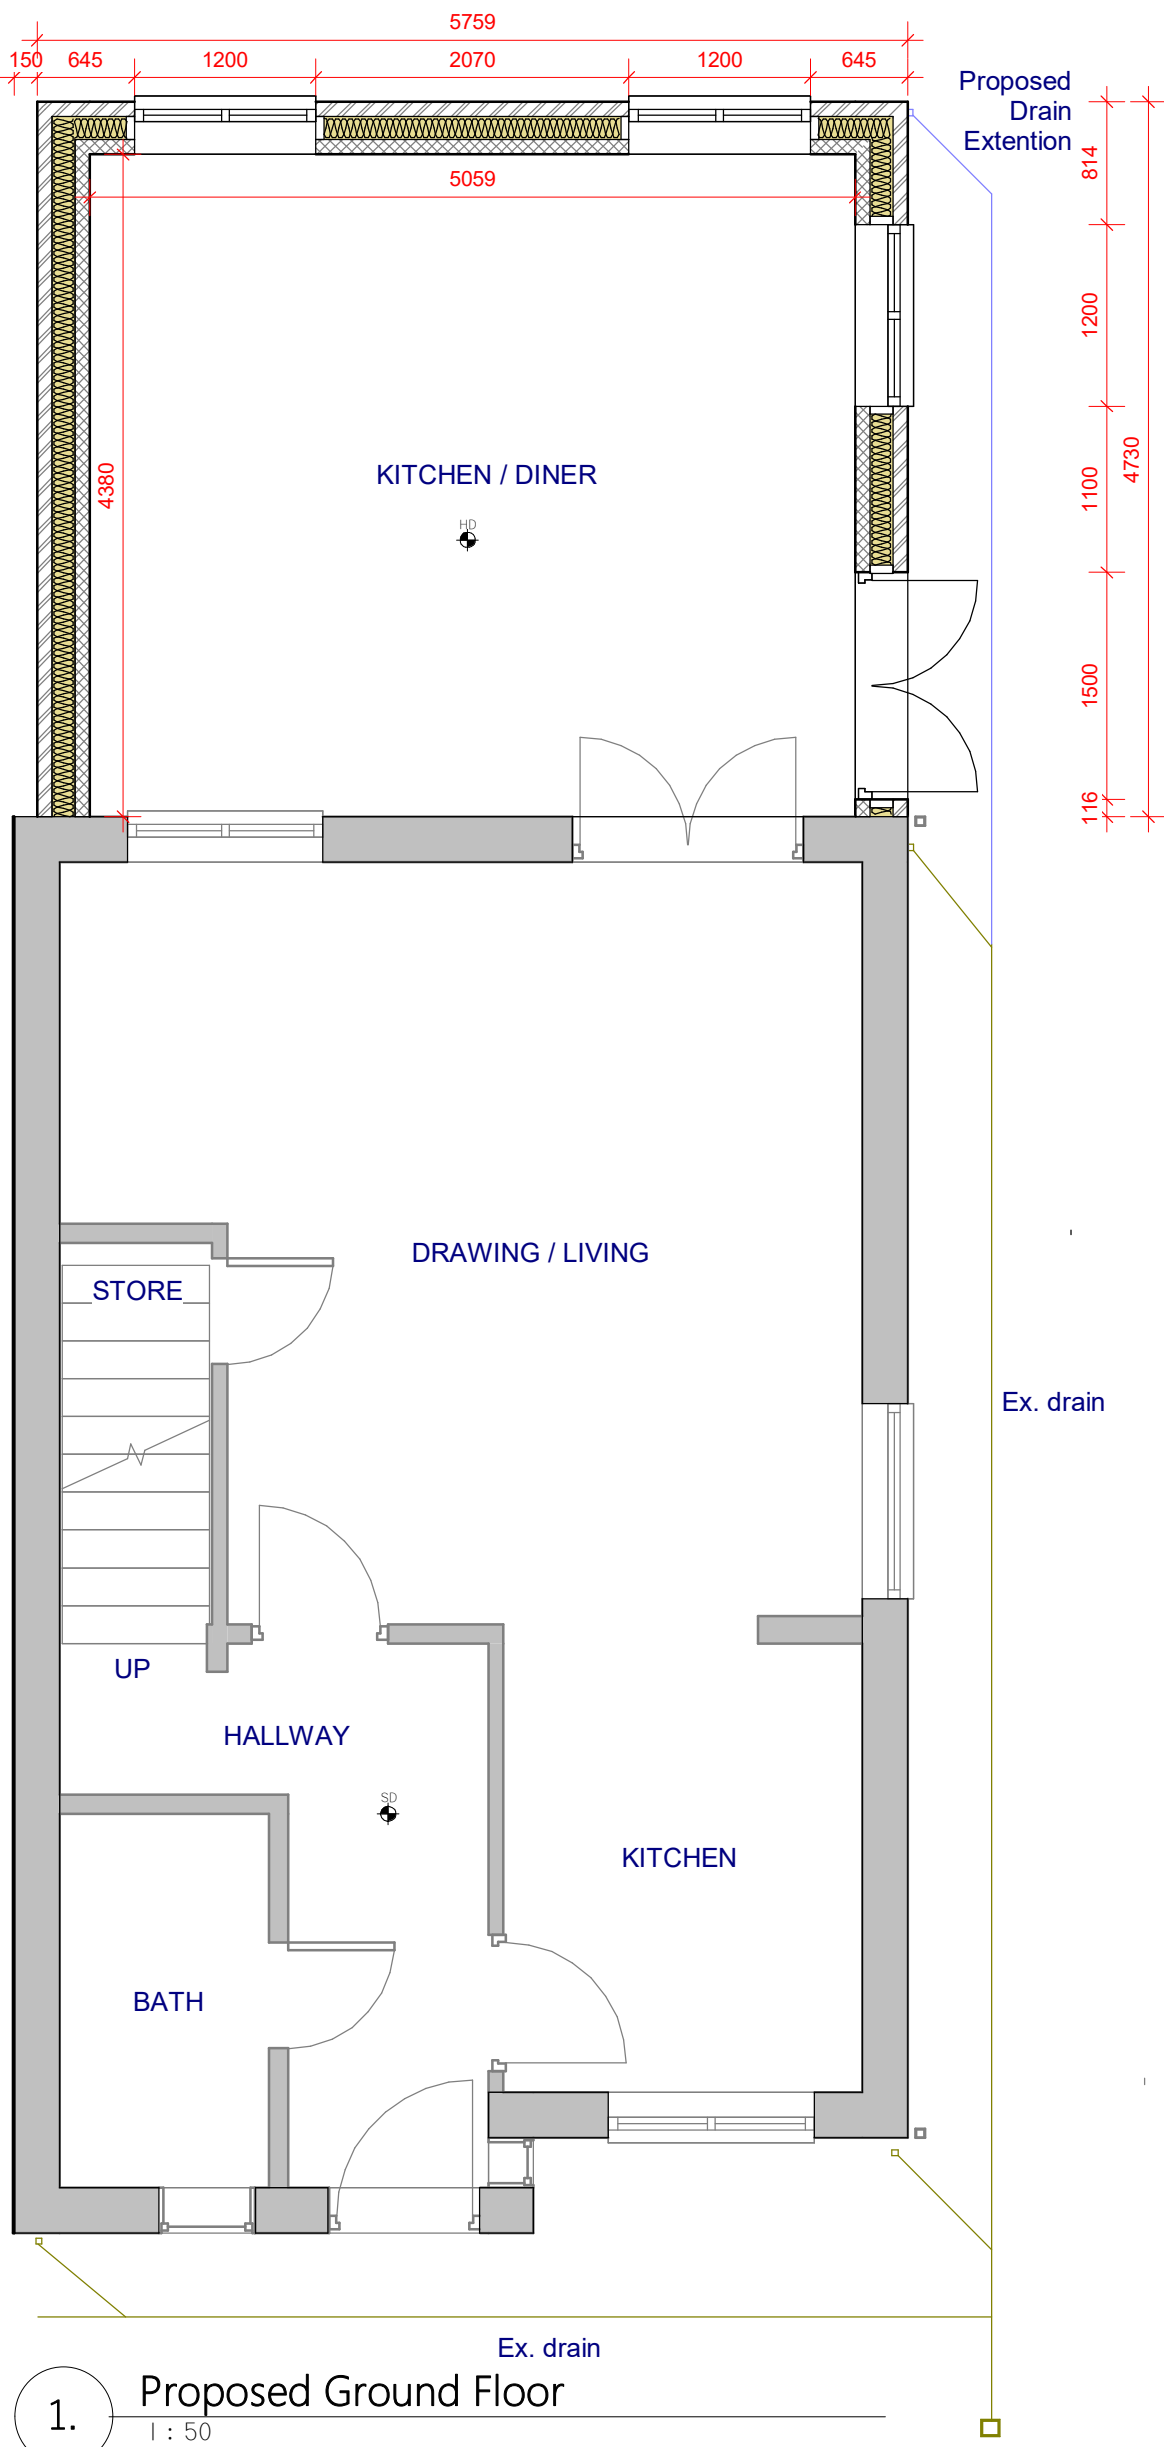
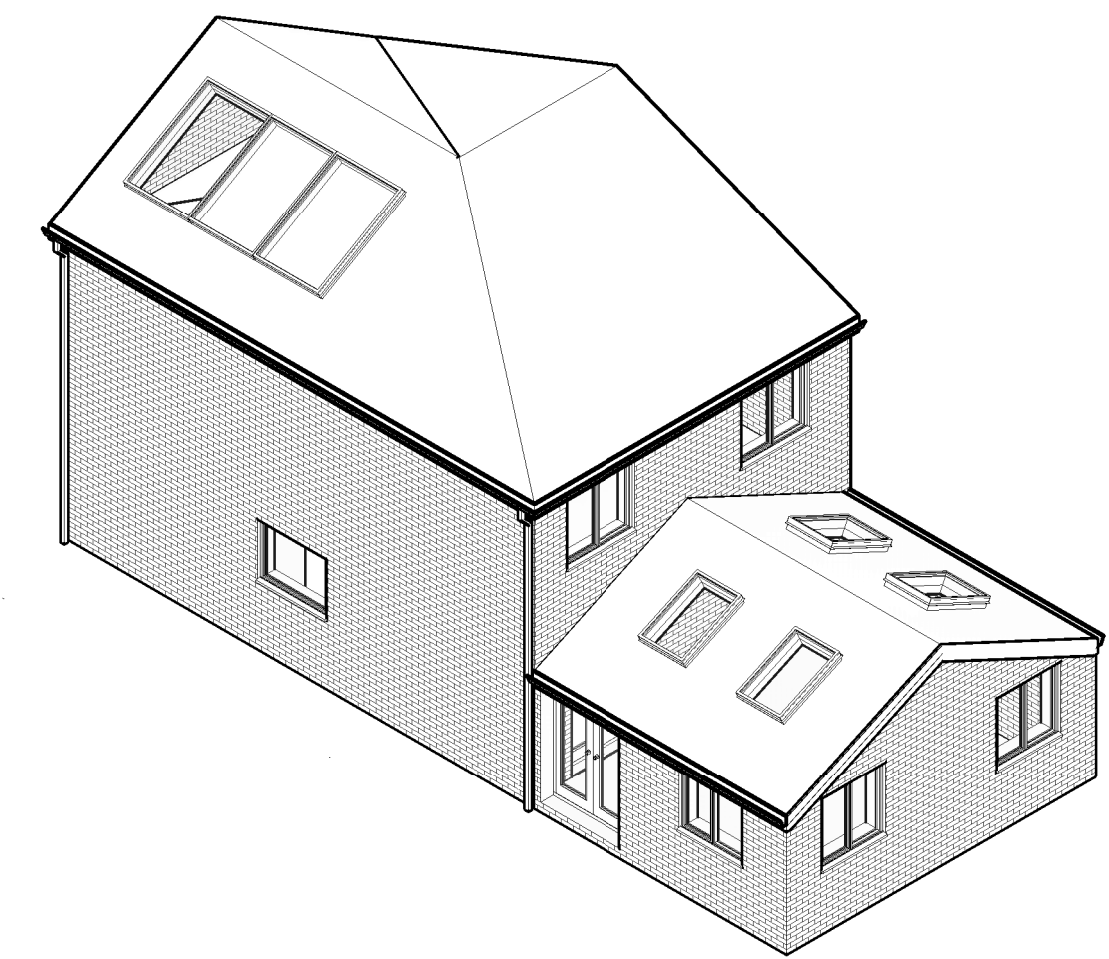
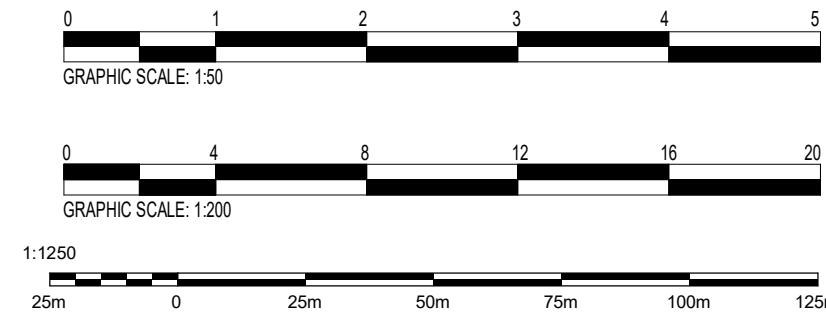
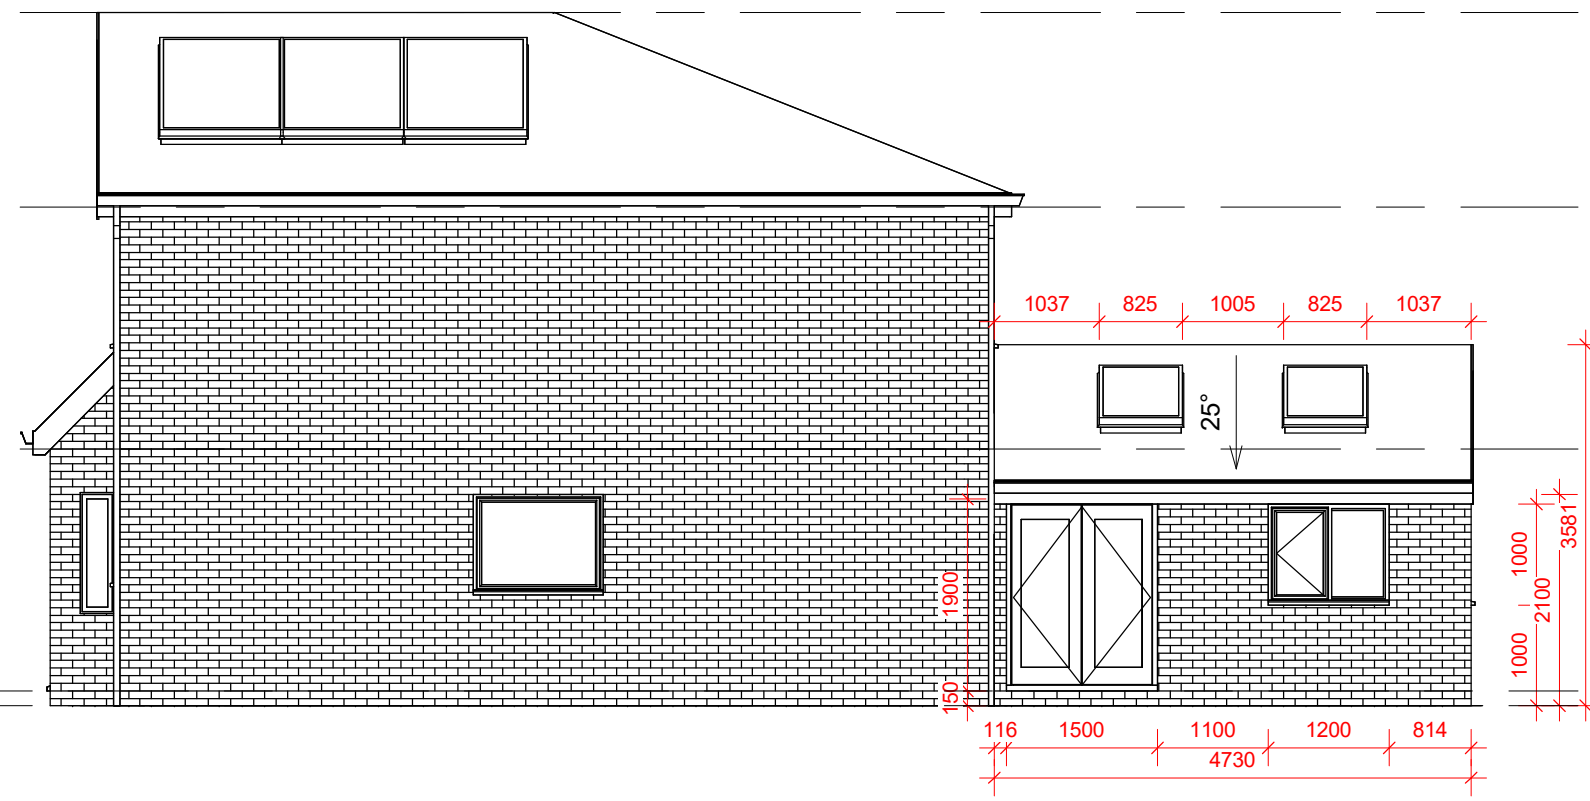


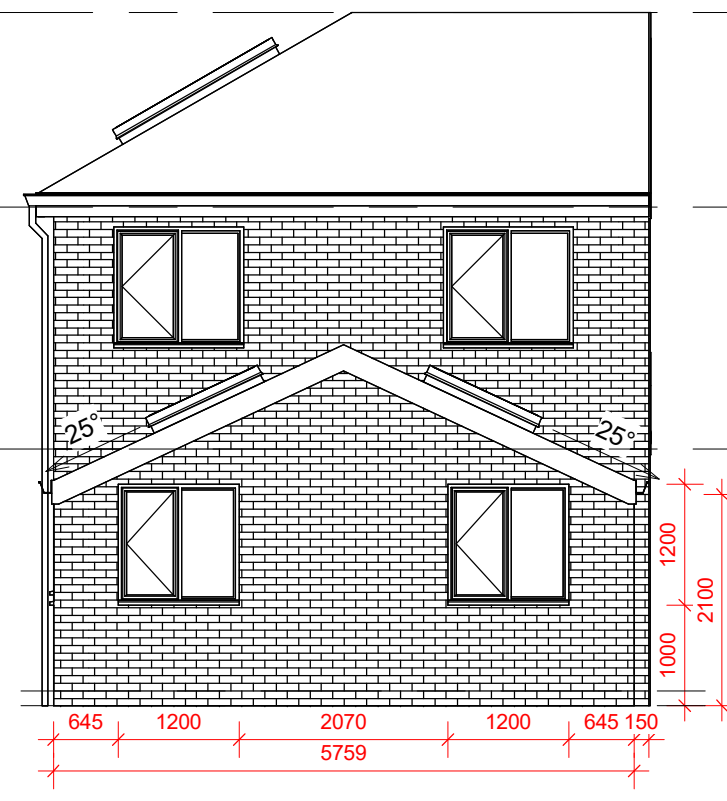

1. Proposed Rear Left 3D View

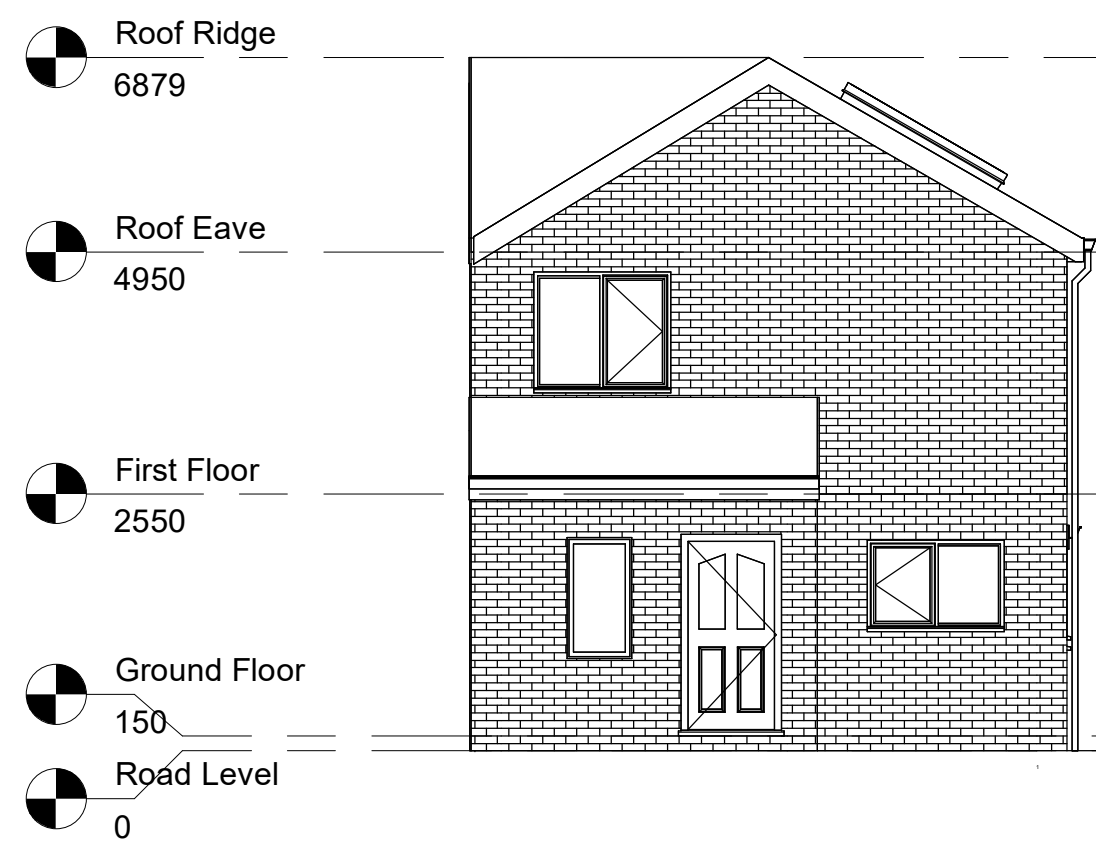

2. Proposed Rear Right 3D View

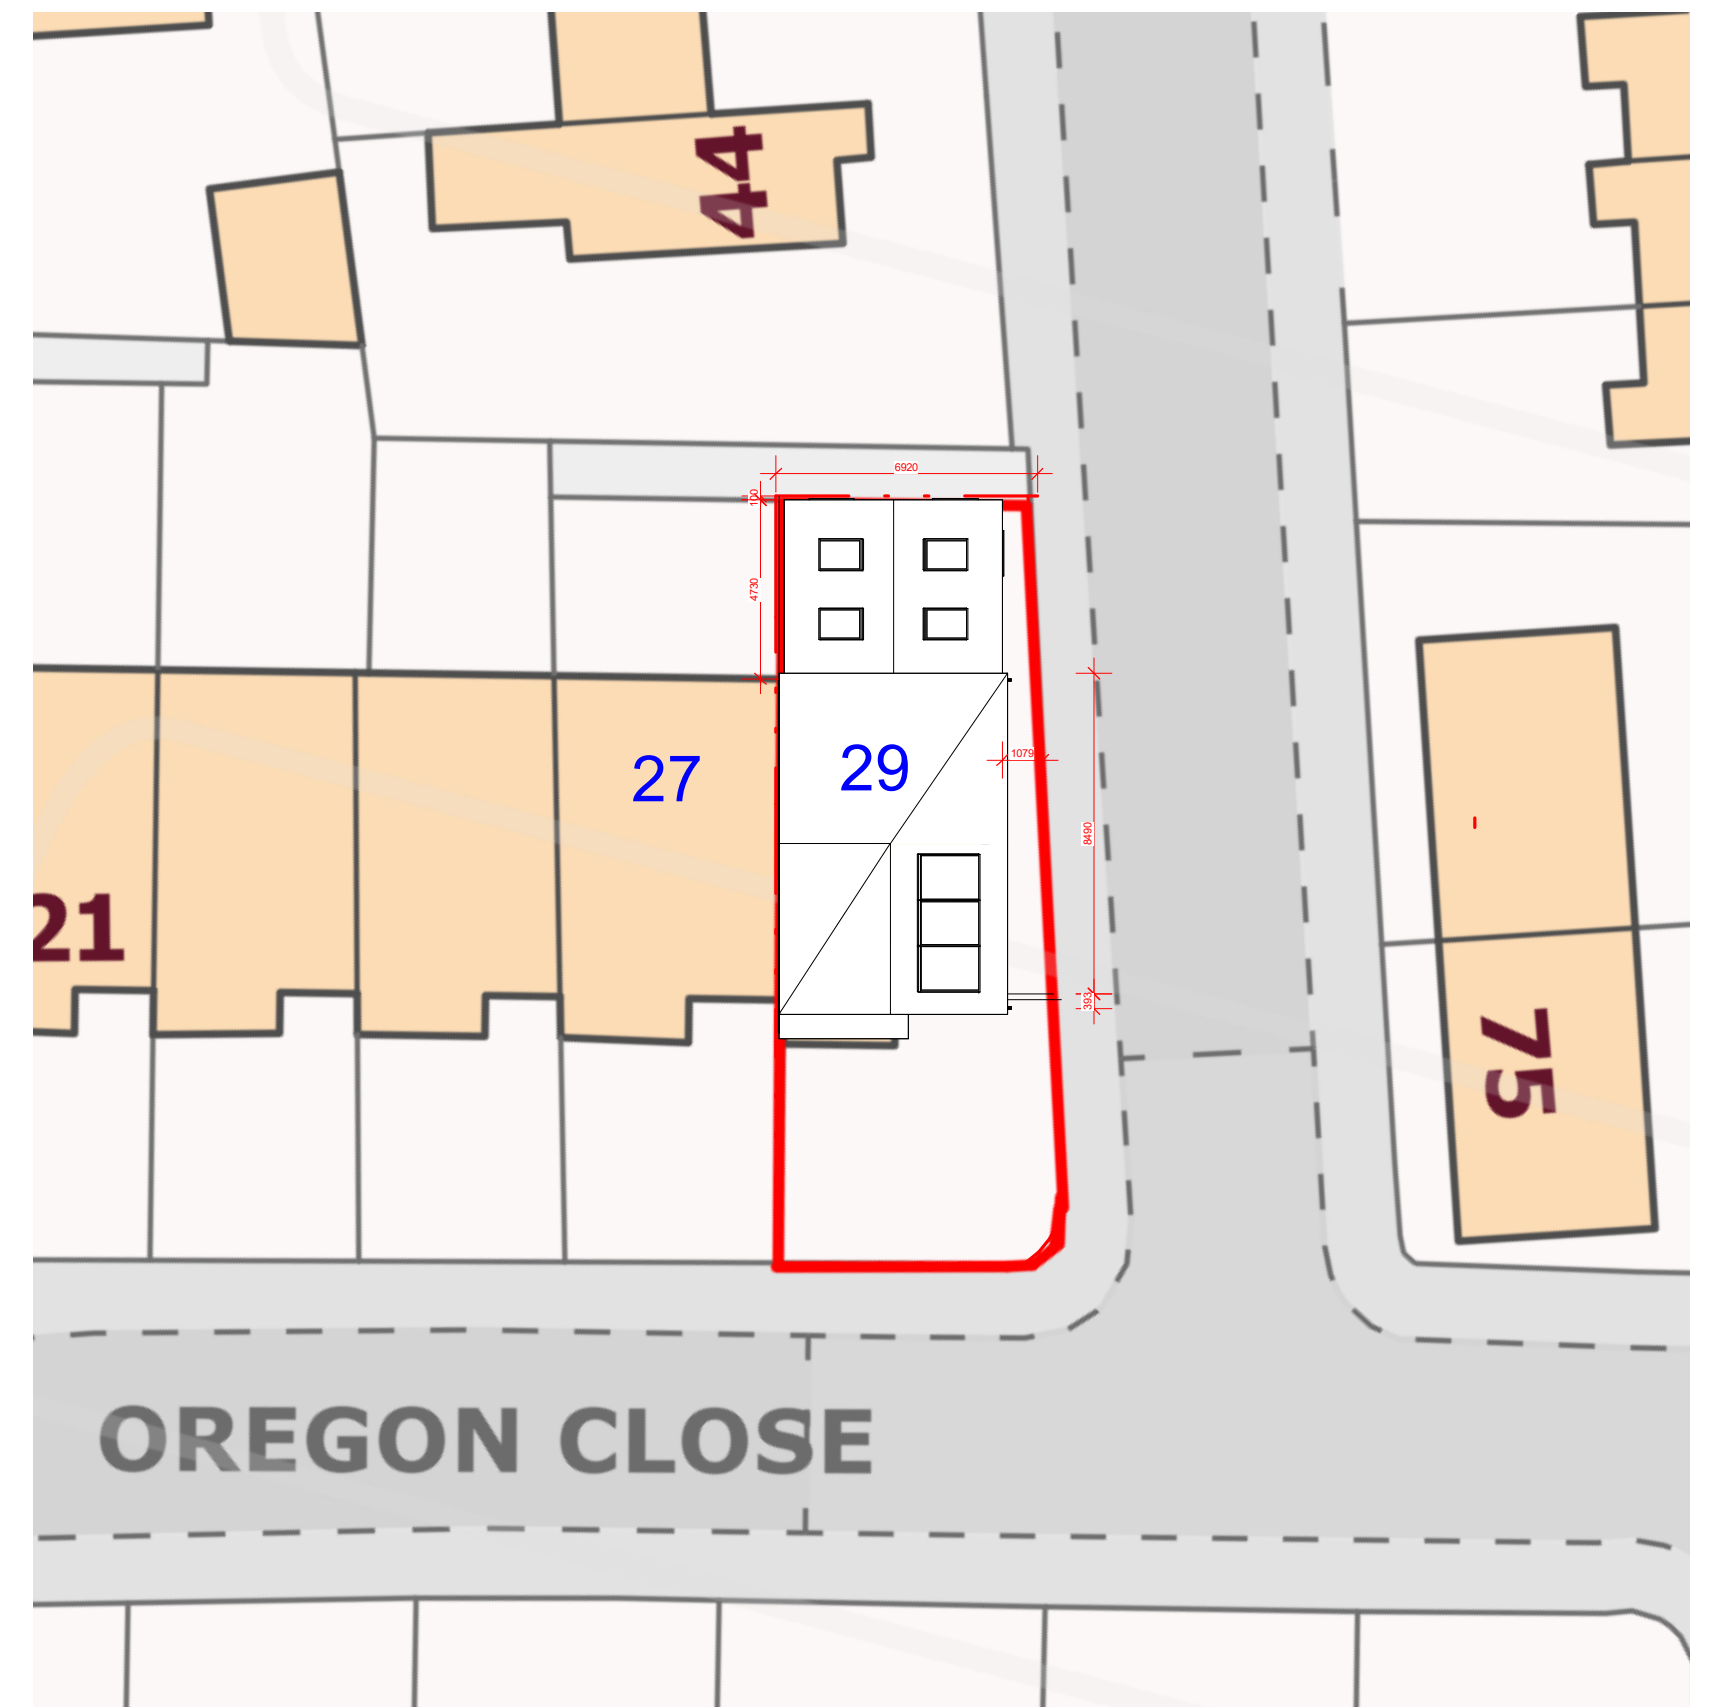

LDM Design		
PROJECT	29 Oregon Close, Manchester, M13 9SA	
SHEET	Proposed Drawings	
CLIENT	chun ling Cheng	
Scale (B A3)	As indicated	
Drawn by	BA	DRAWING NUMBER
Checked by	KK	A002
REV	A	