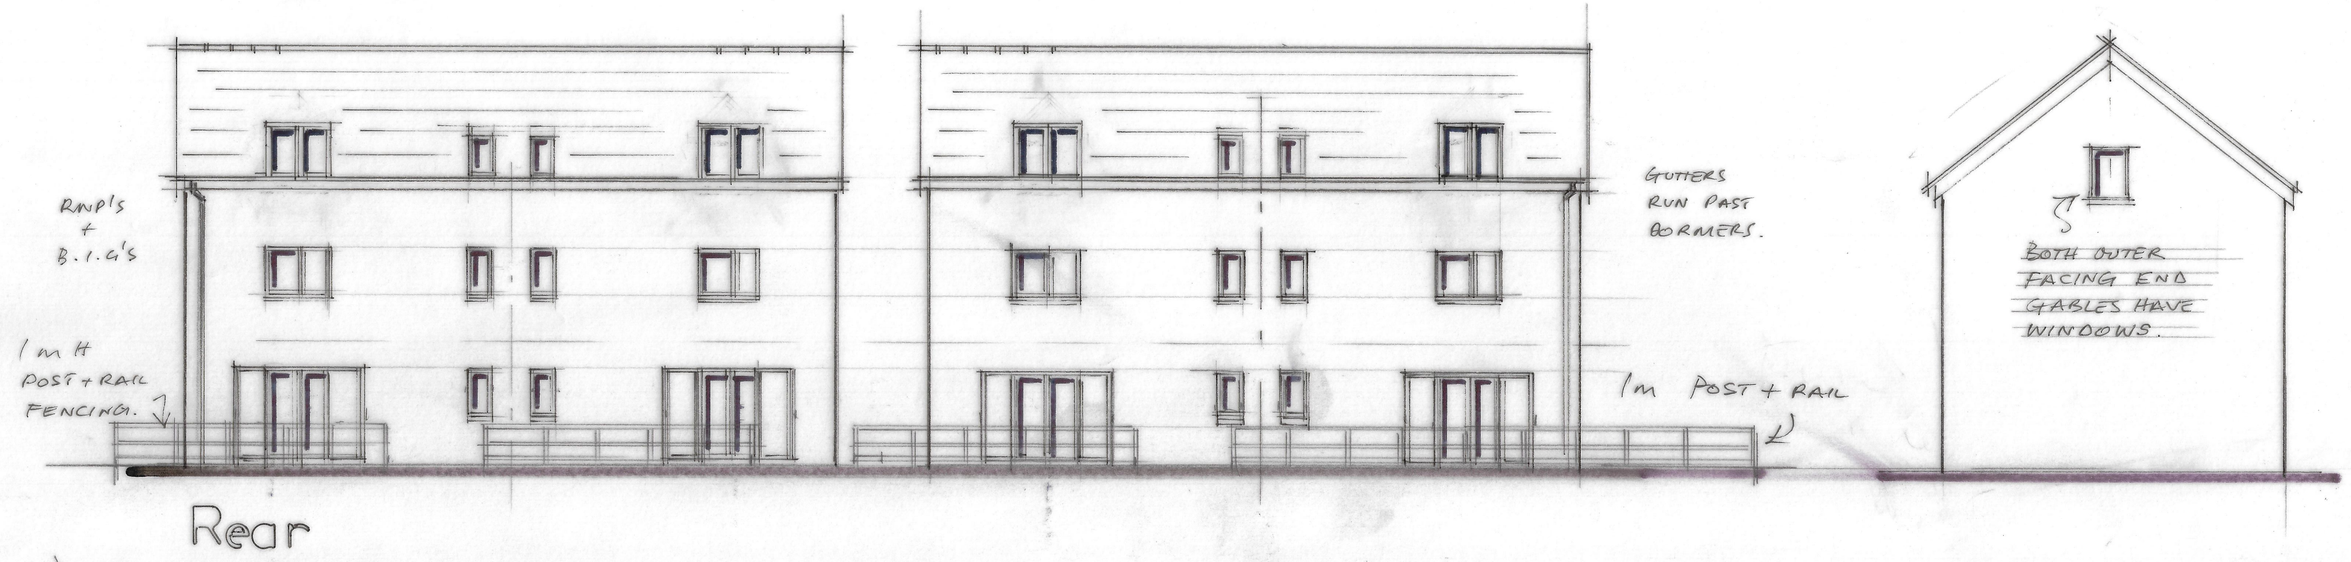

Rear

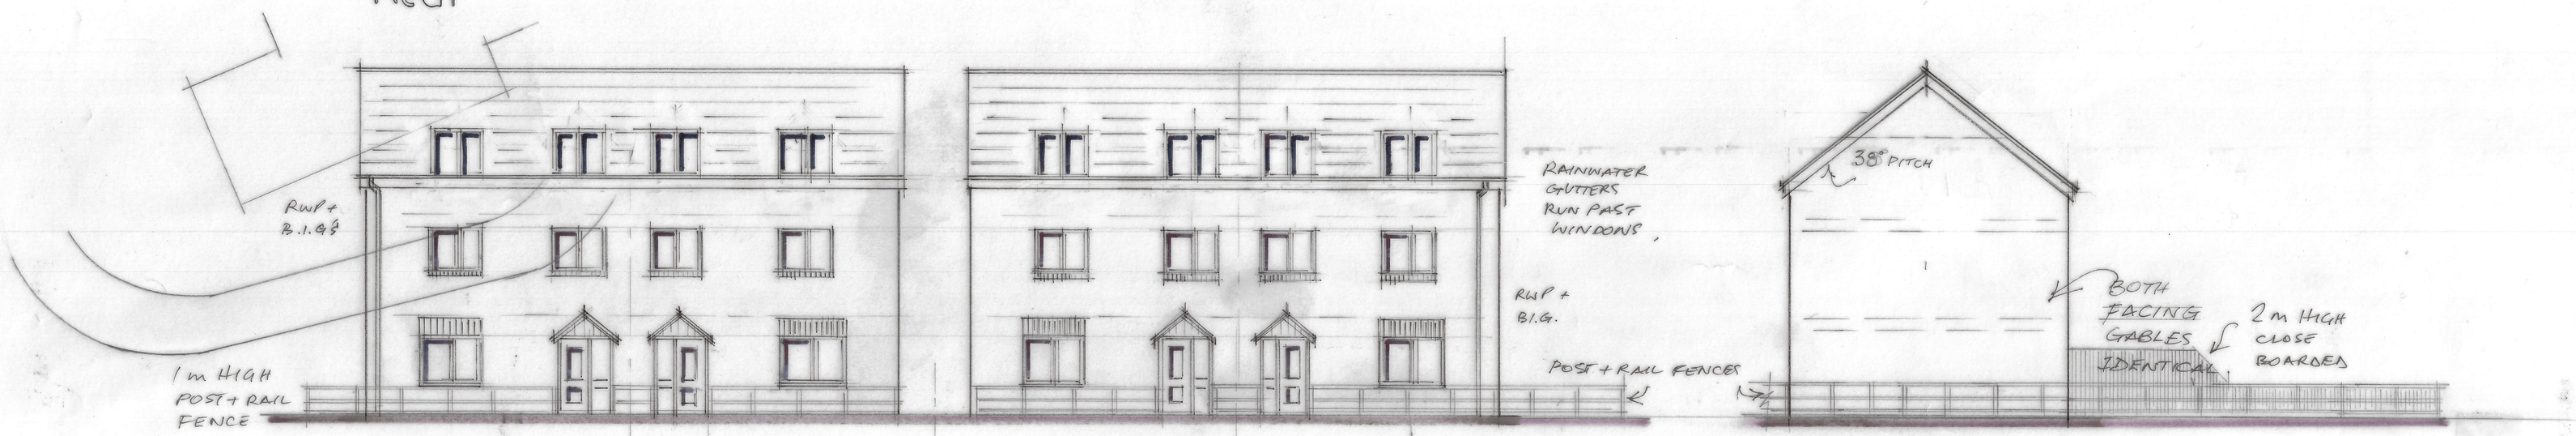

Front

Side

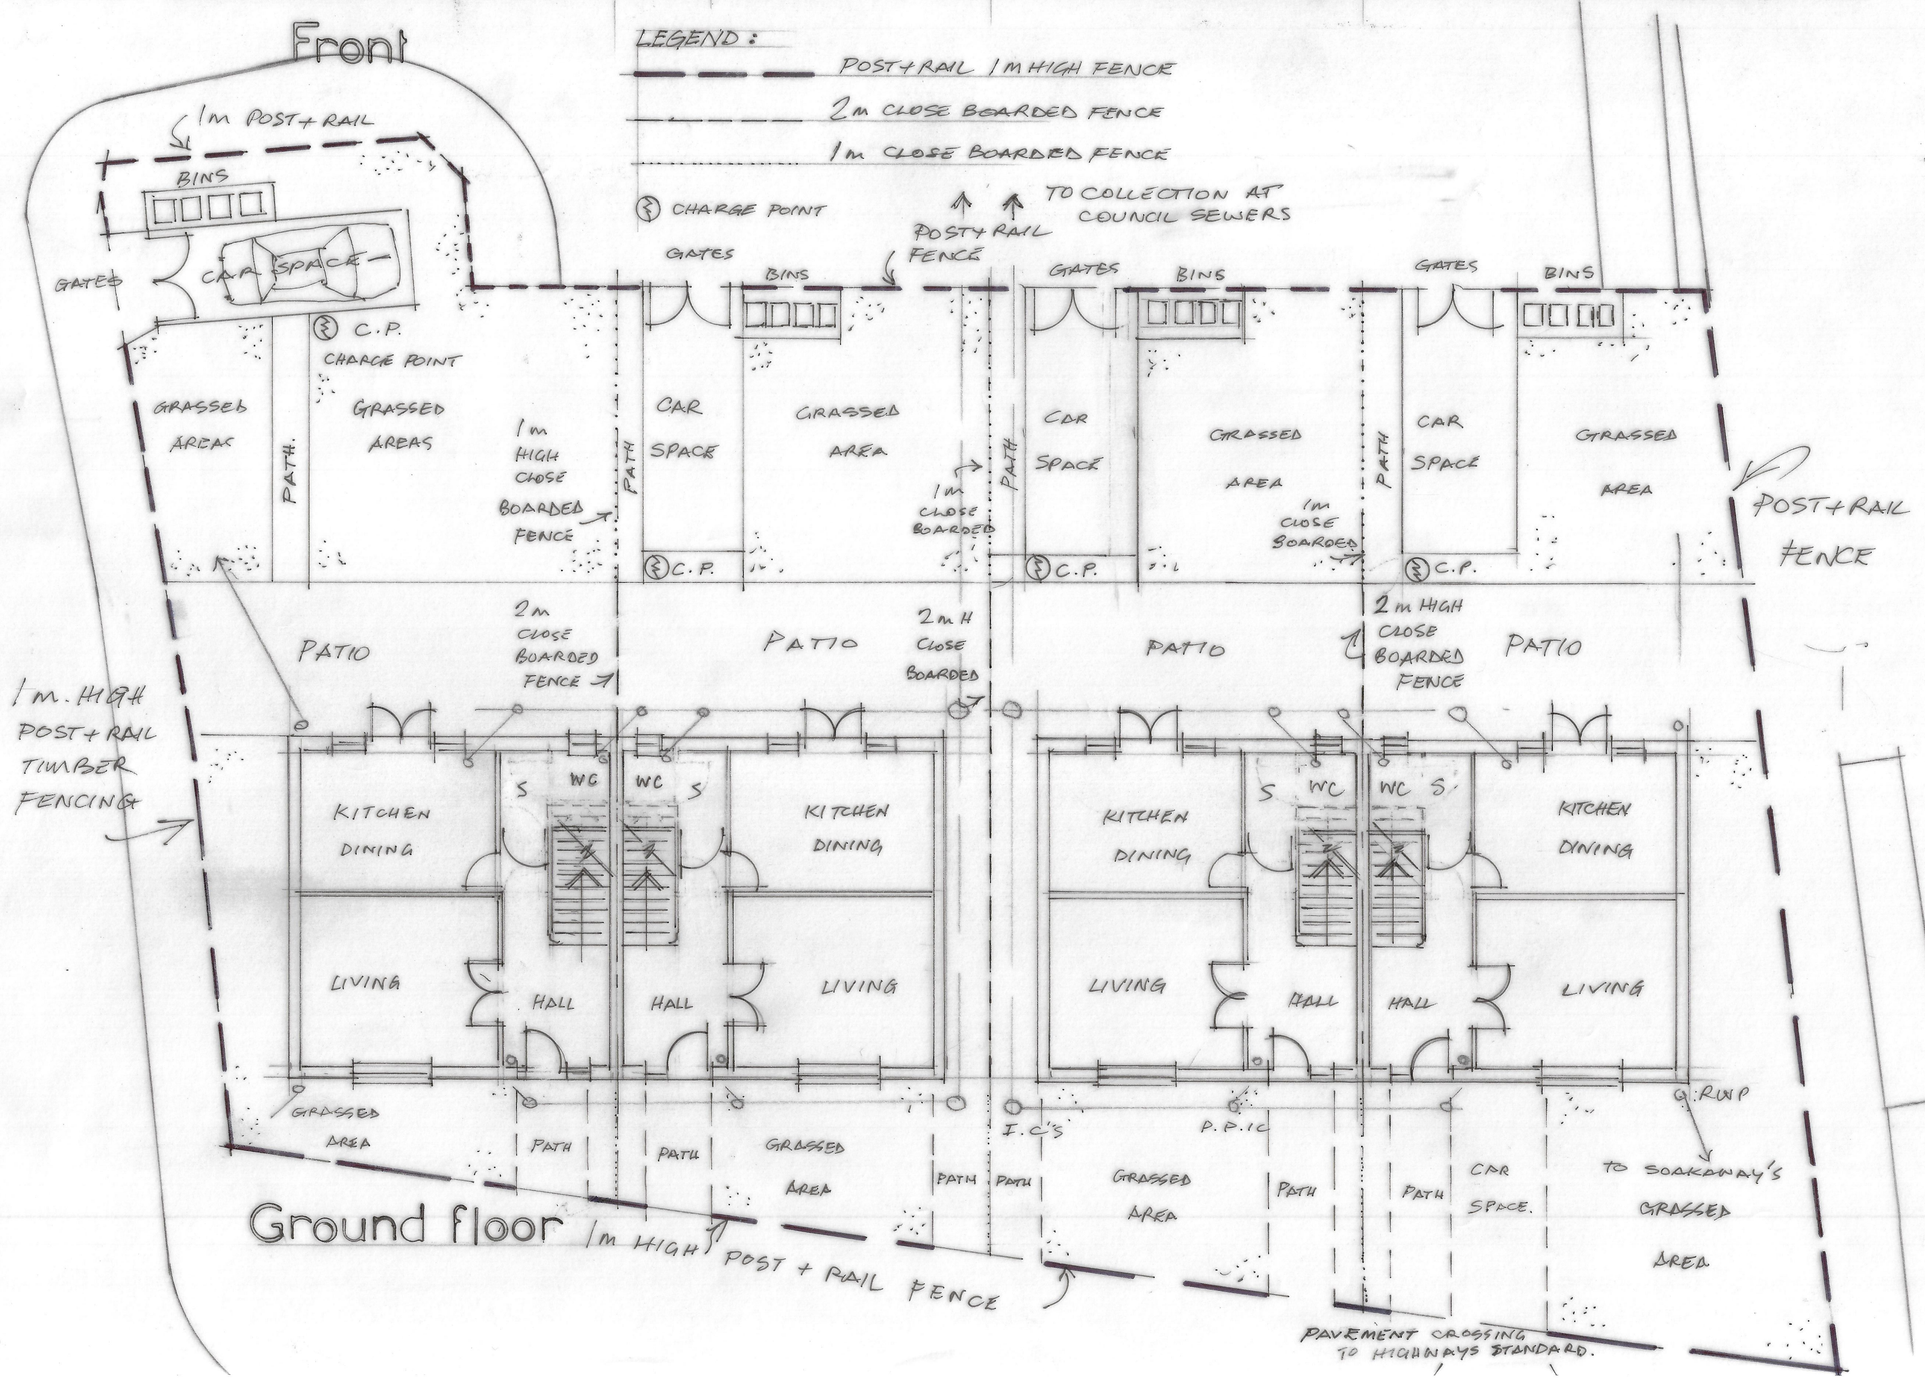

Ground floor

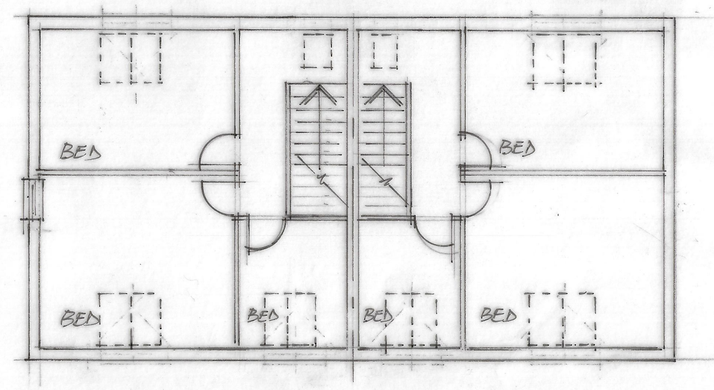

Second

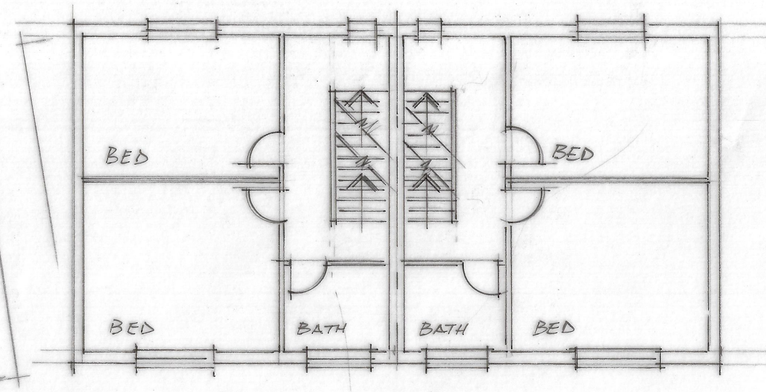

First

A UPDATED 21.7.22.

CLIENT
SHAH PROPERTY LTD
207 LIGHTBOWNE ROAD
MANCHESTER M40 9DD

JOB TITLE
PROPOSED 4no HOUSES at
WATERLOO ROAD
CHEETHAM M8 9AL

DRG. TITLE
SCHEME DRAWING

HOLBOROW + ORMESHER Limited
architectural & interior design
15 OVERTON CLOSE
MIDDLEWICH
CHESHIRE CW10 0PZ
phone: 07770 834939

ISSUE	ORIGINAL	1	2	3	4	5	6	7
REVISION								
DATE								
DRAWN								
CHECKED								
APPROVED								

SCALE 1:100 at A1

DRAWING NUMBER 2043/22/01 A