


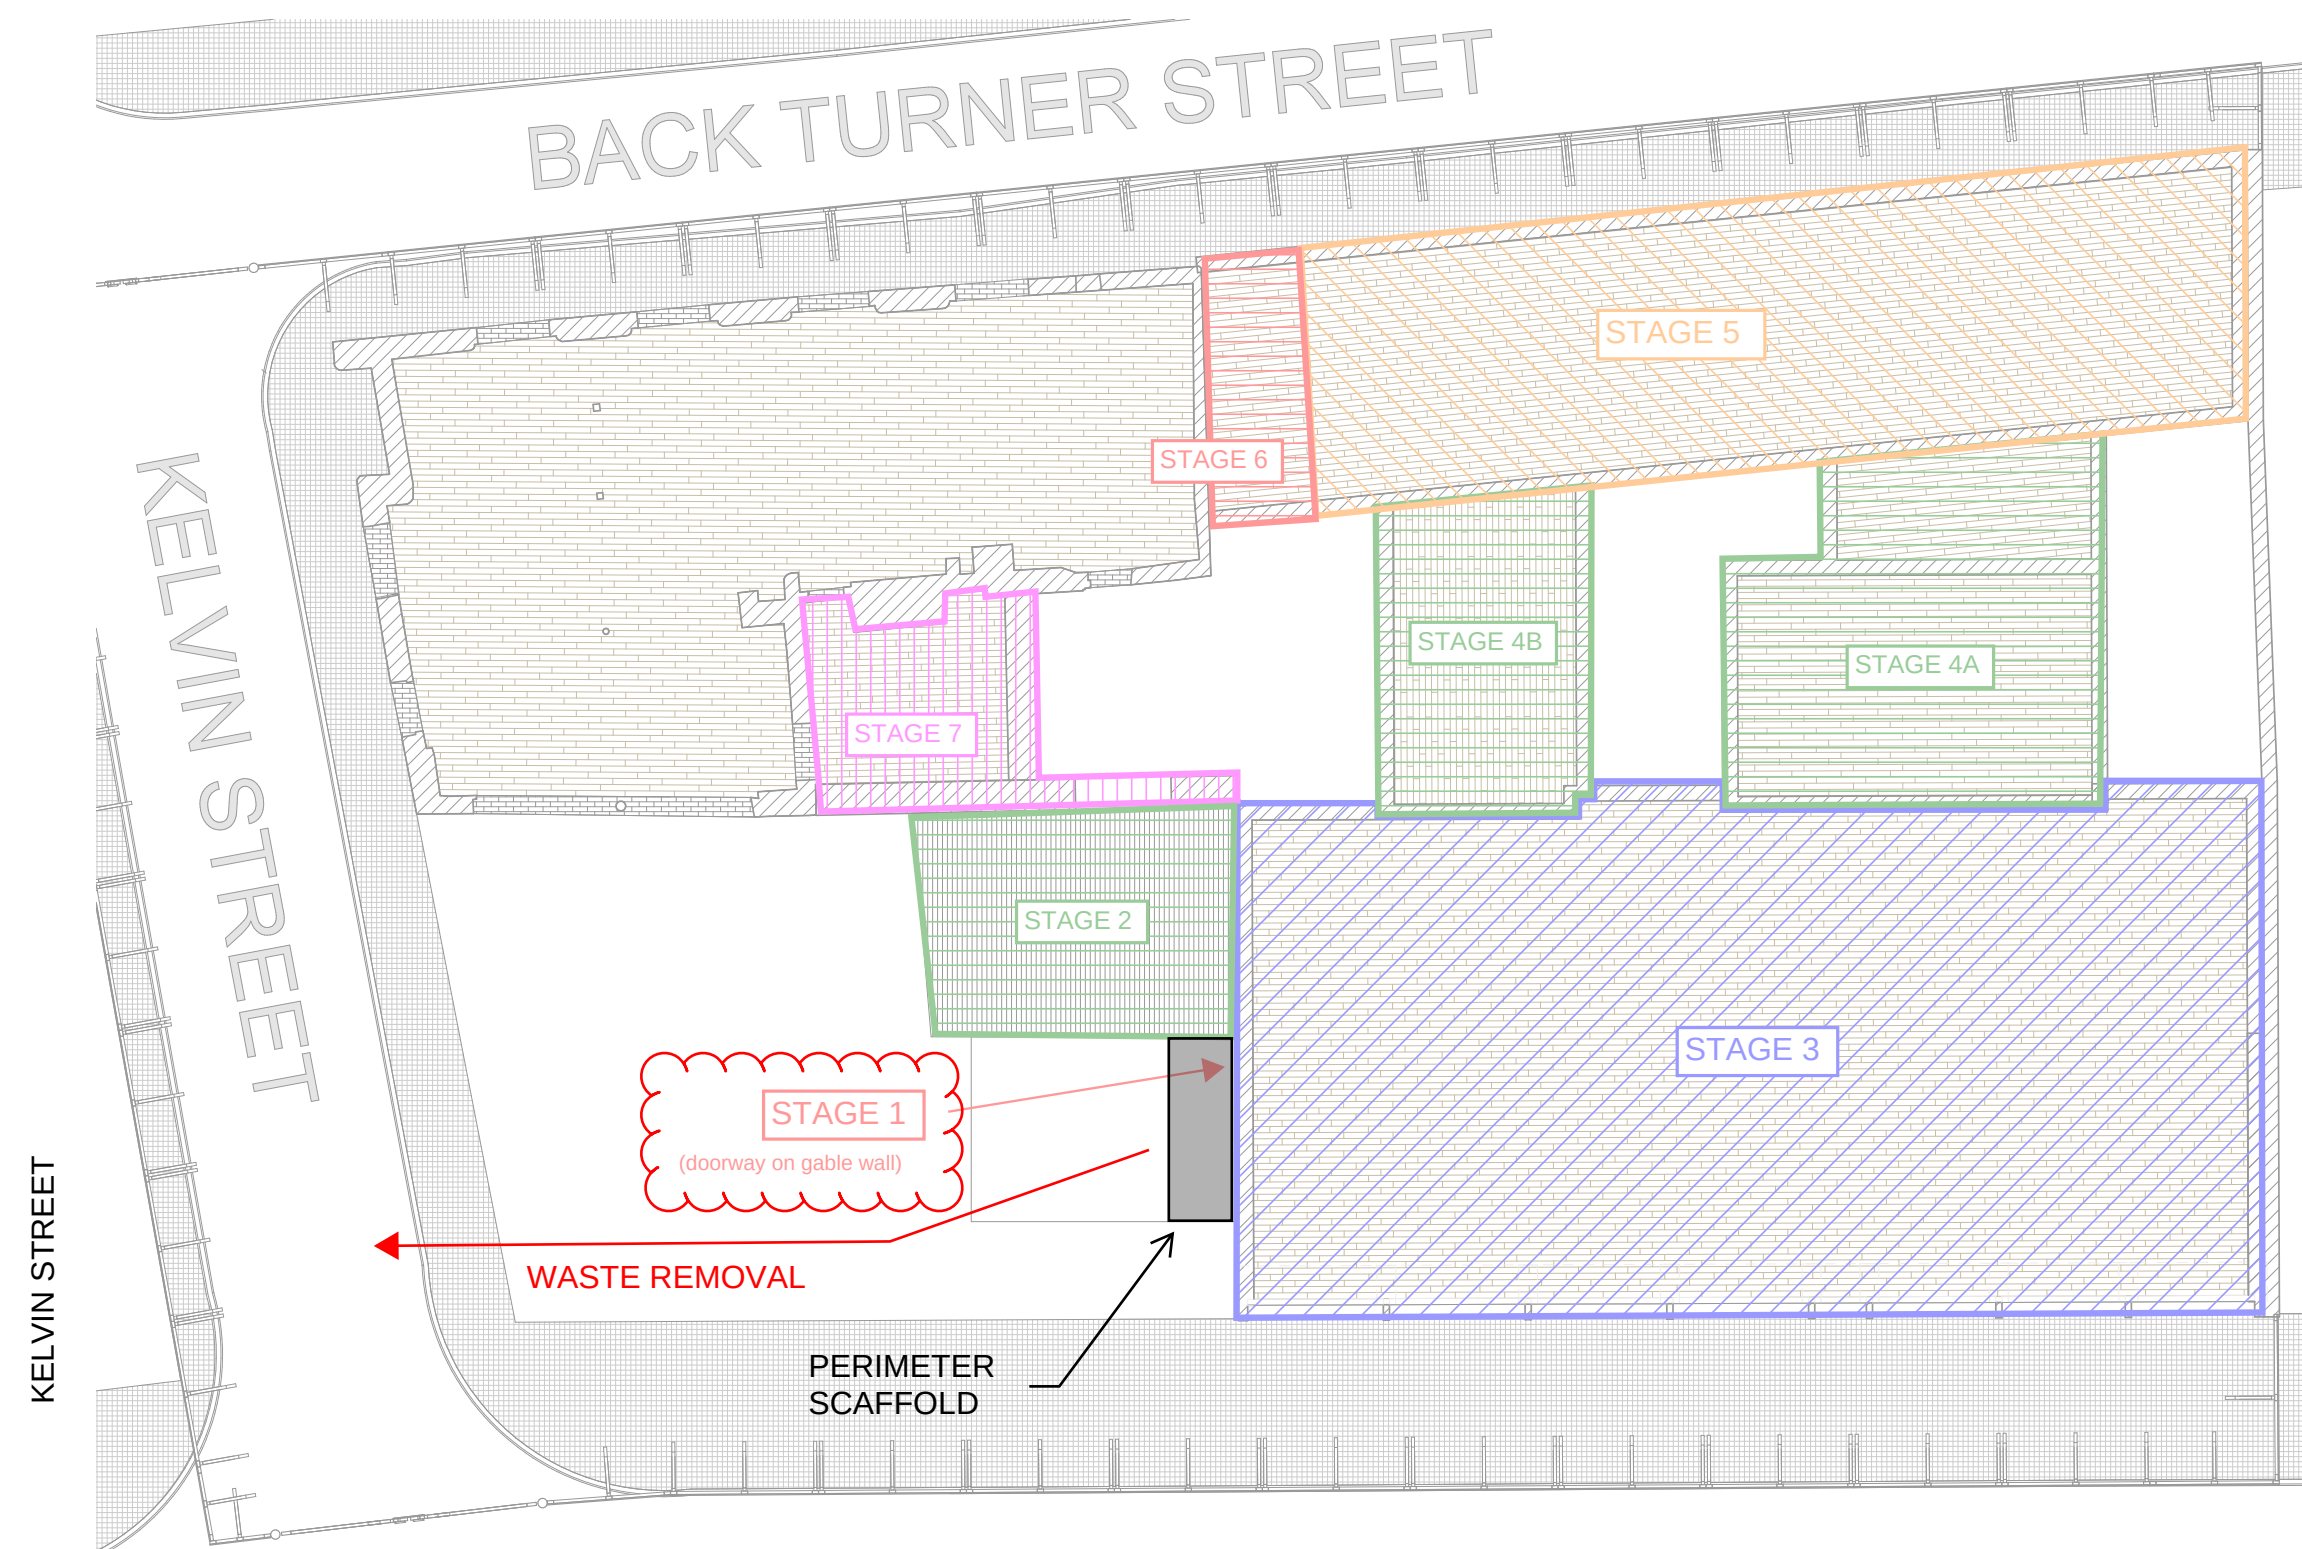

INDICATIVE WORK SEQUENCE:

1. CONSTRUCT PERIMETER SCAFFOLD
2. REMOVE/DISPOSE OF MASONRY WALL



GENERAL NOTES

1. DO NOT SCALE DRAWING.

Rev	Date	Description	Dra	App
B	13-06-22	ISSUED FOR INFORMATION	JV	AL
A	13-05-22	ISSUED FOR INFORMATION	JV	AL

Revision Schedule

DEVELOPER

CONSULTANT



CLIENT



PROJECT

42-50 THOMAS STREET

DRAWING TITLE

STAGE 1 DEMOLITION PLAN

Drawn:- Author	Checked:- Checker	Authorised:- Approver	Sheet:-
Level:-	Location:-	Zone:-	Scale:- NTS
Drawing Number PCS-SEQ-SK-101			REV. A