



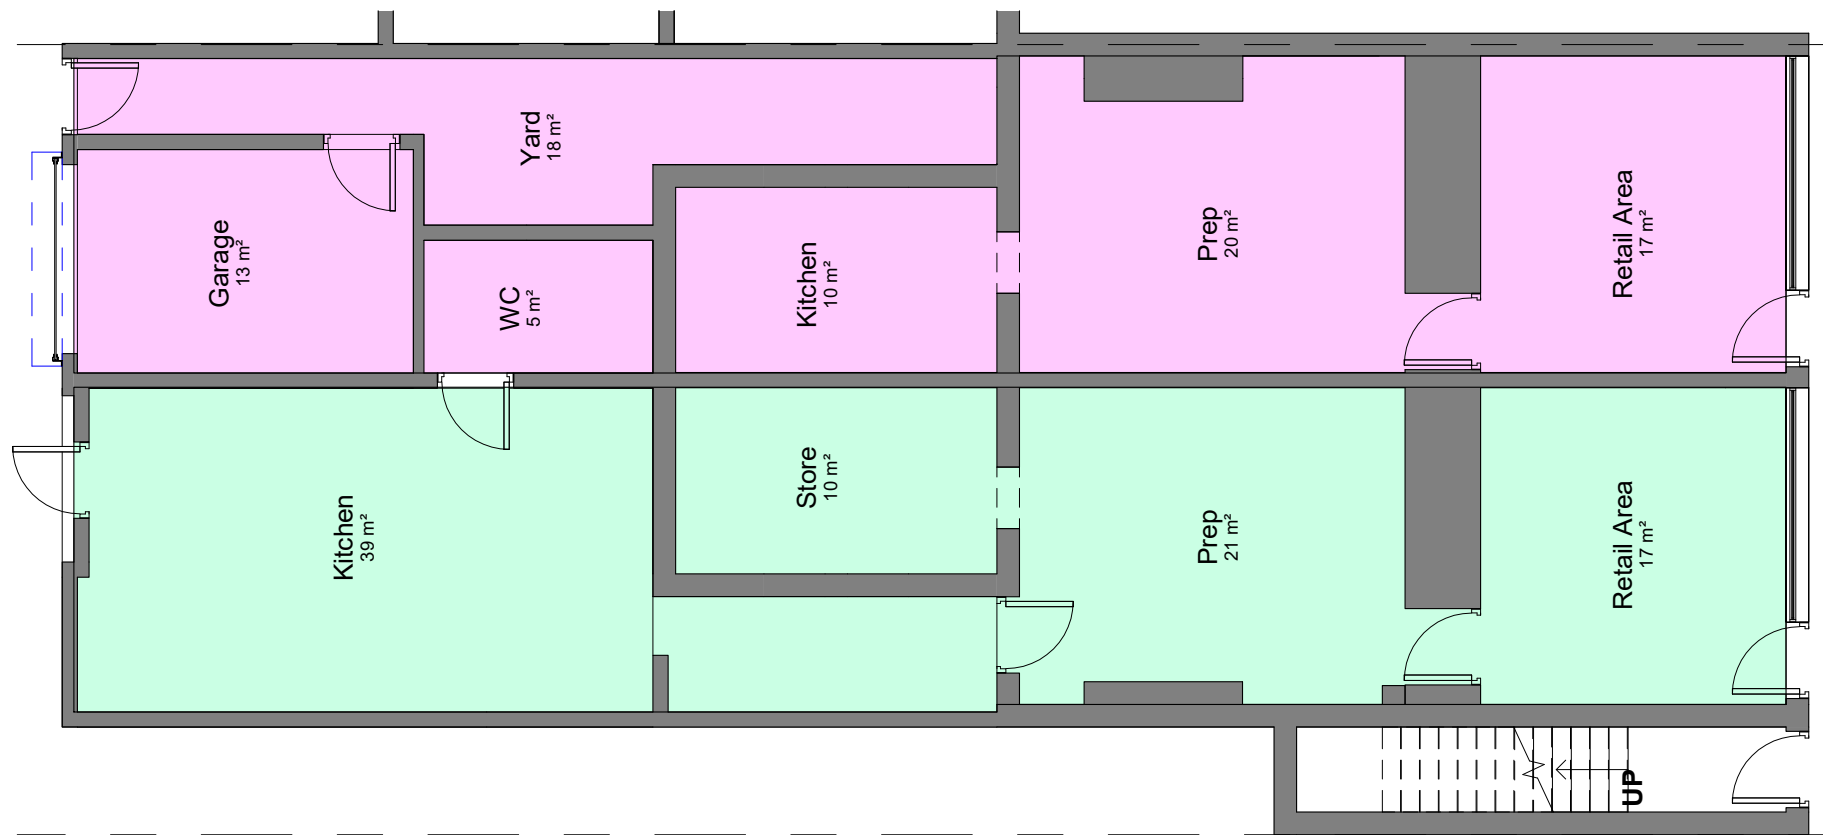

00-E-Ground Floor
1 : 100

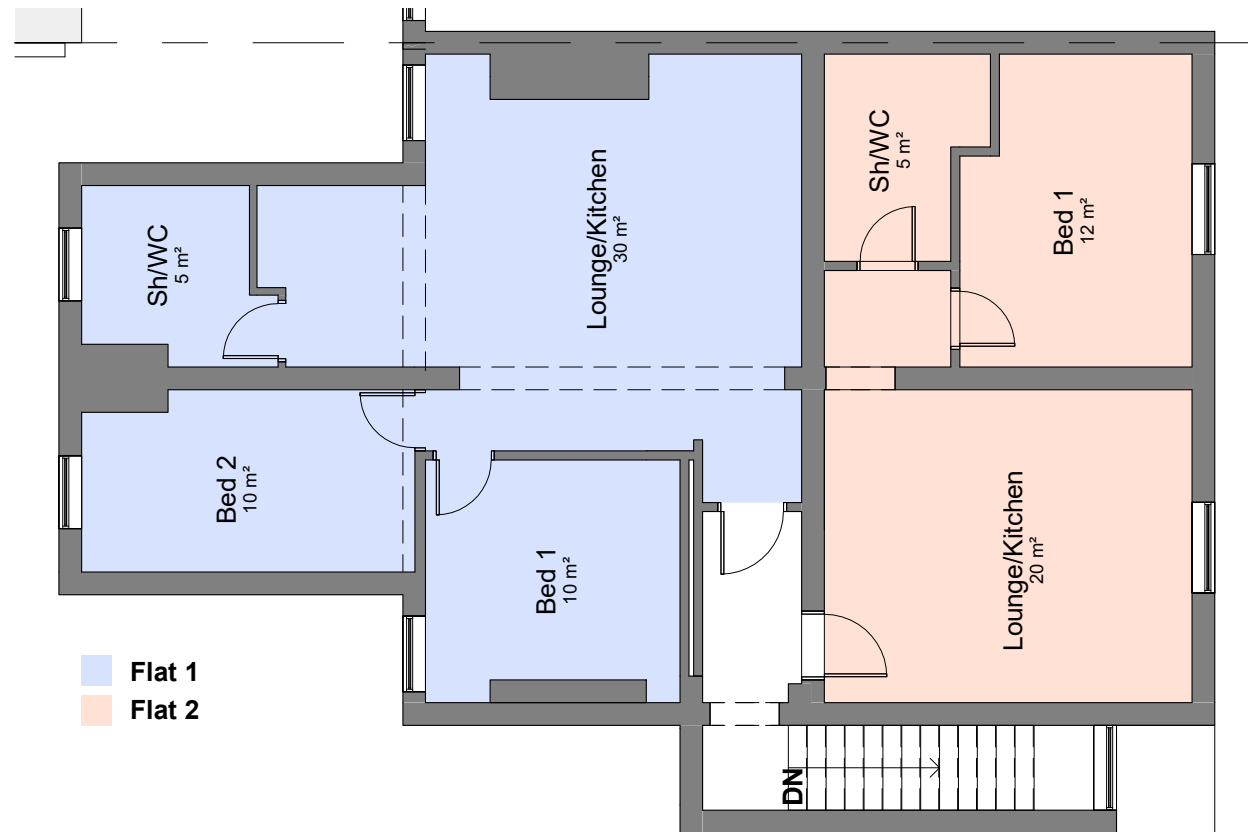

01-E-First Floor
1 : 100

COPYRIGHT © ALL RIGHTS RESERVED BY VIKAS ALYAS LTD. DO NOT SCALE FROM DRAWING. DRAWING INDICATES DESIGN INTENT ONLY. REPORT ANY DISCREPANCIES TO CLIENT / VA LTD. NOT TO BE USED FOR CONSTRUCTION UNLESS STATED SO. TO BE READ IN CONJUNCTION WITH OTHER DRAWINGS OR SPECIFICATION WHERE PROVIDED.

ARCHITEK

BUILDING DESIGN CONSULTANCY

0161 511 8479

vikas@architek.uk

916 Stockport Road, Levenshulme, Manchester, M19 3AB

No.	Description	Date
P1	Issue to Planning	20.06.2022

PROJECT		ADDRESS	CLIENT		
Rear new roof + Loft conversion and Roof Dormer Extension and 1x 2 bed flat		29-31 Old Church St, Manchester M40 2JN	Mr Imran Butt		
		SHEET	Date 27.09.2021	Project number 2024	Scale (@ A3) 1 : 100
Existing Plans	Drawn by VA		DRAWING NUMBER		REV
	Checked by VA		A102		P1
Manchester City Council	PURPOSE OF ISSUE Draft				