
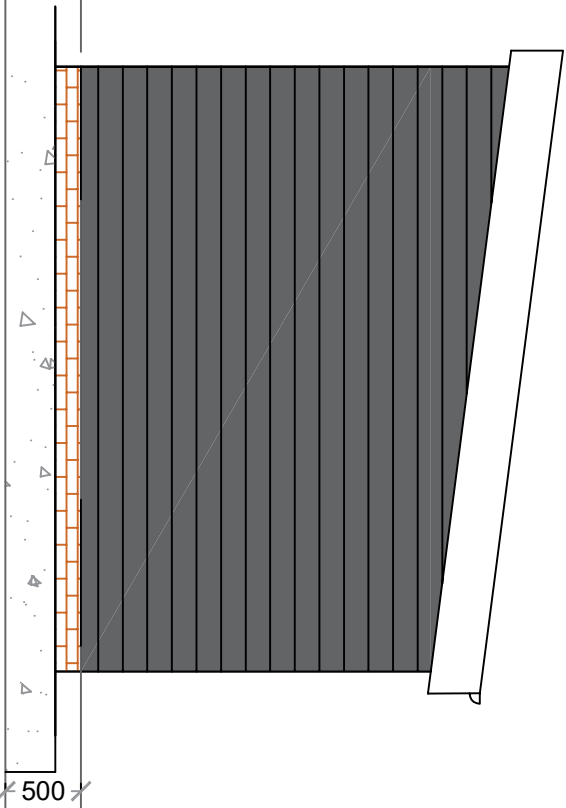
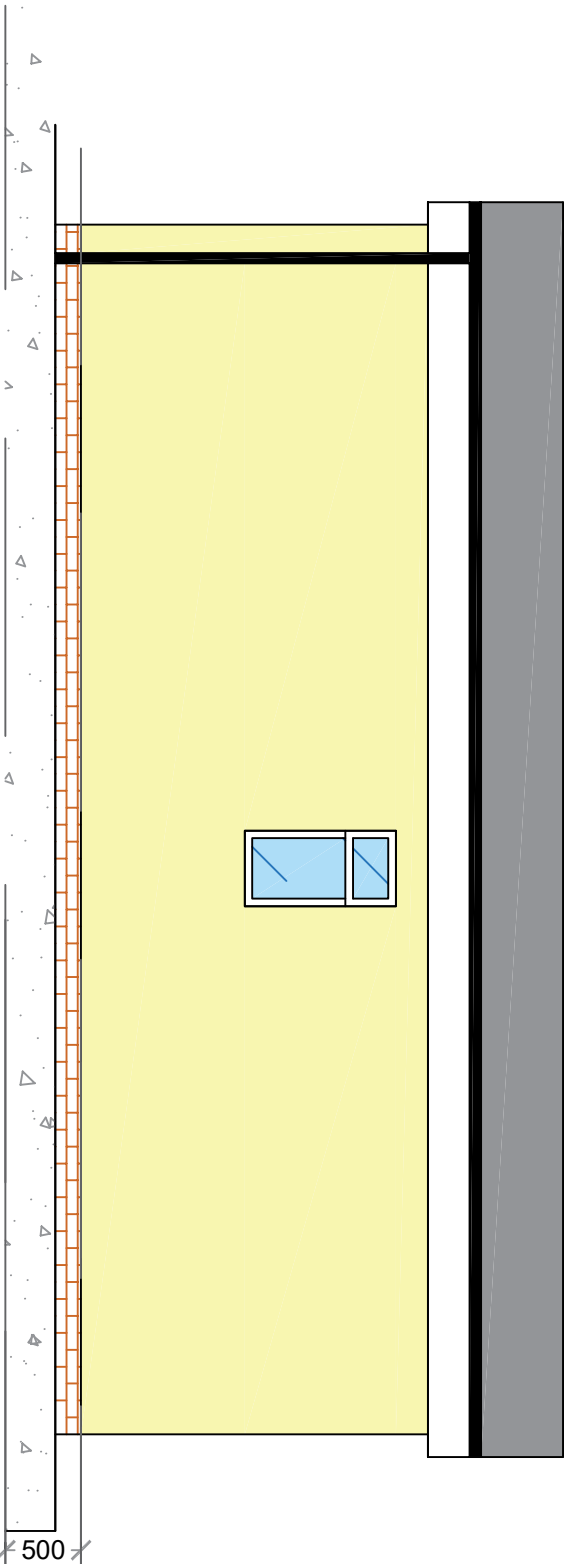
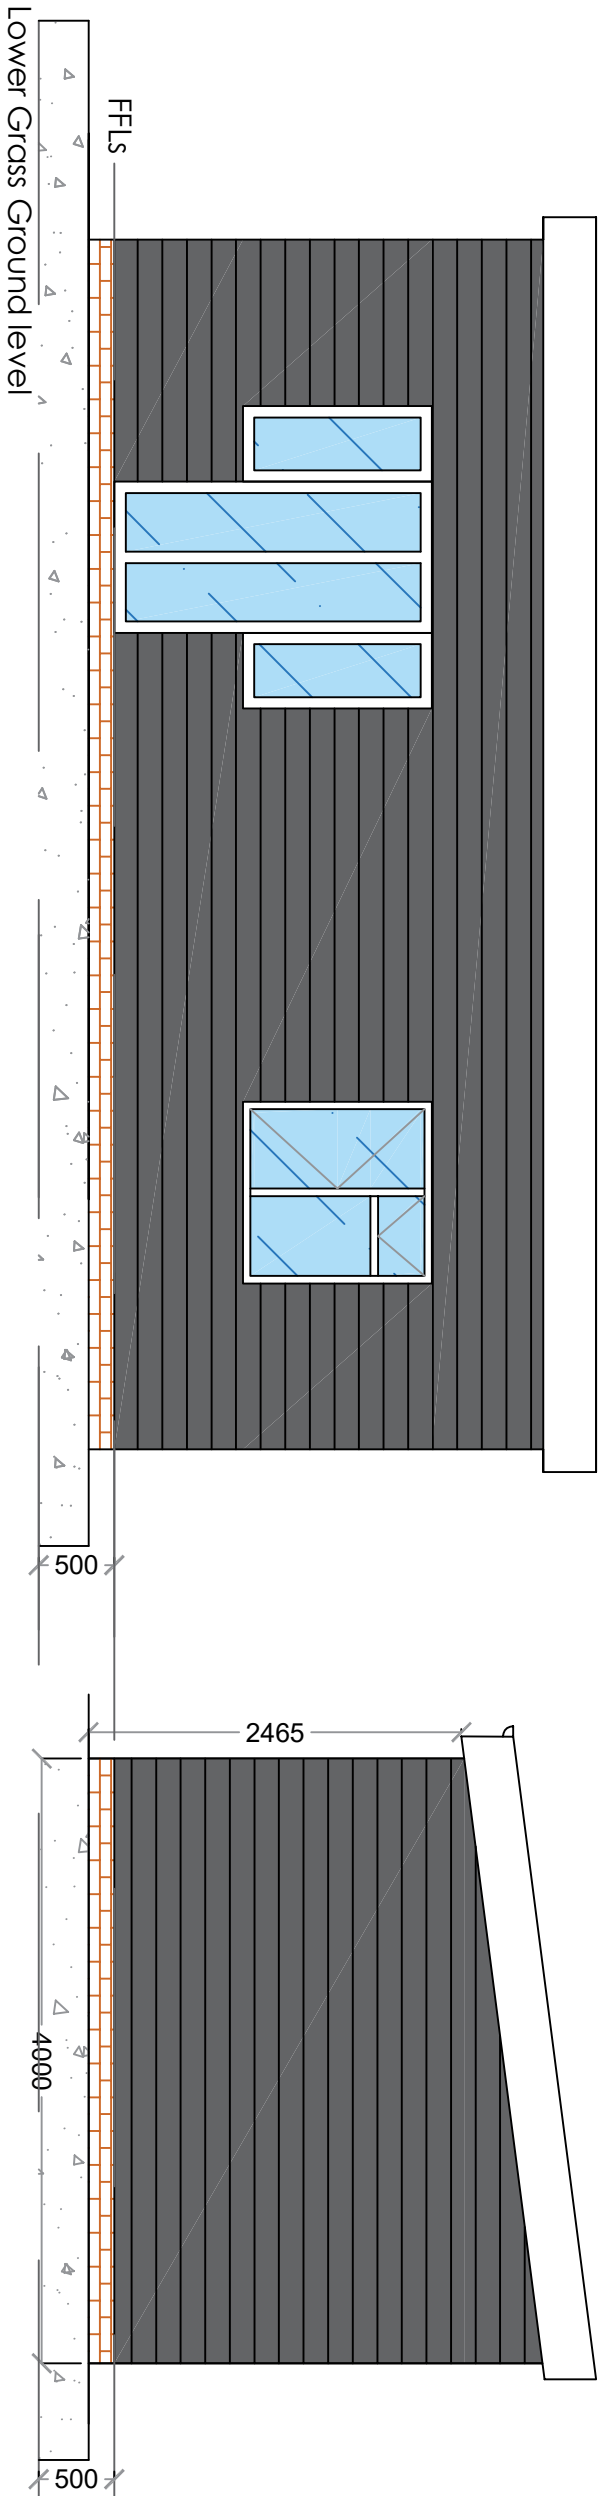


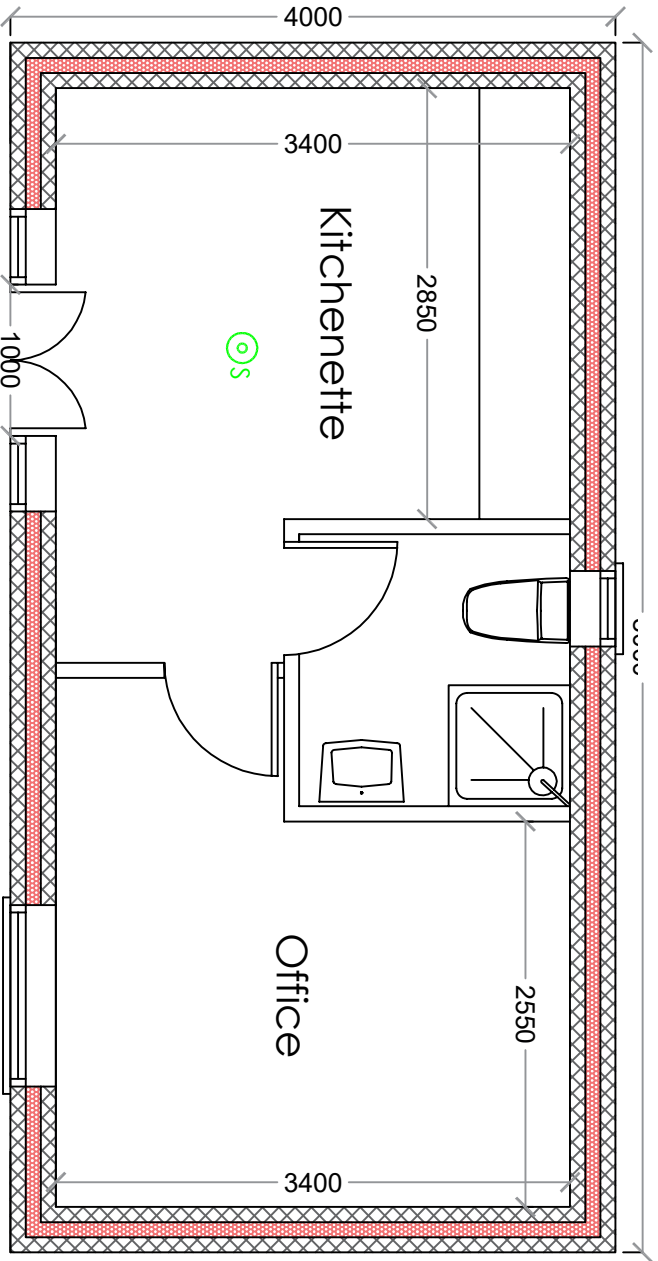

Do not scale this drawing. All Dimensions must be checked on site. This drawing and all details contained hereon are copyright and must not be reproduced without written permission from Extend Your Home.

Planning

REV	DESCRIPTION	AUTH	DATE
/	/	/	/

EXTEND

YOUR HOME

Email: extendyourhome@outlook.com



Address
160 Brantingham Road
Manchester
Whalley Range
M21 0TS

DESCRIPTION
Single-Storey Annexe

DRAWING TITLE
Proposed Annexe Plans & Elevations

DATE 18/04/2022	DRAWN TC
SCALE 1:50	CLIENT SK
DRAWING NUMBER 08	REVISION /