


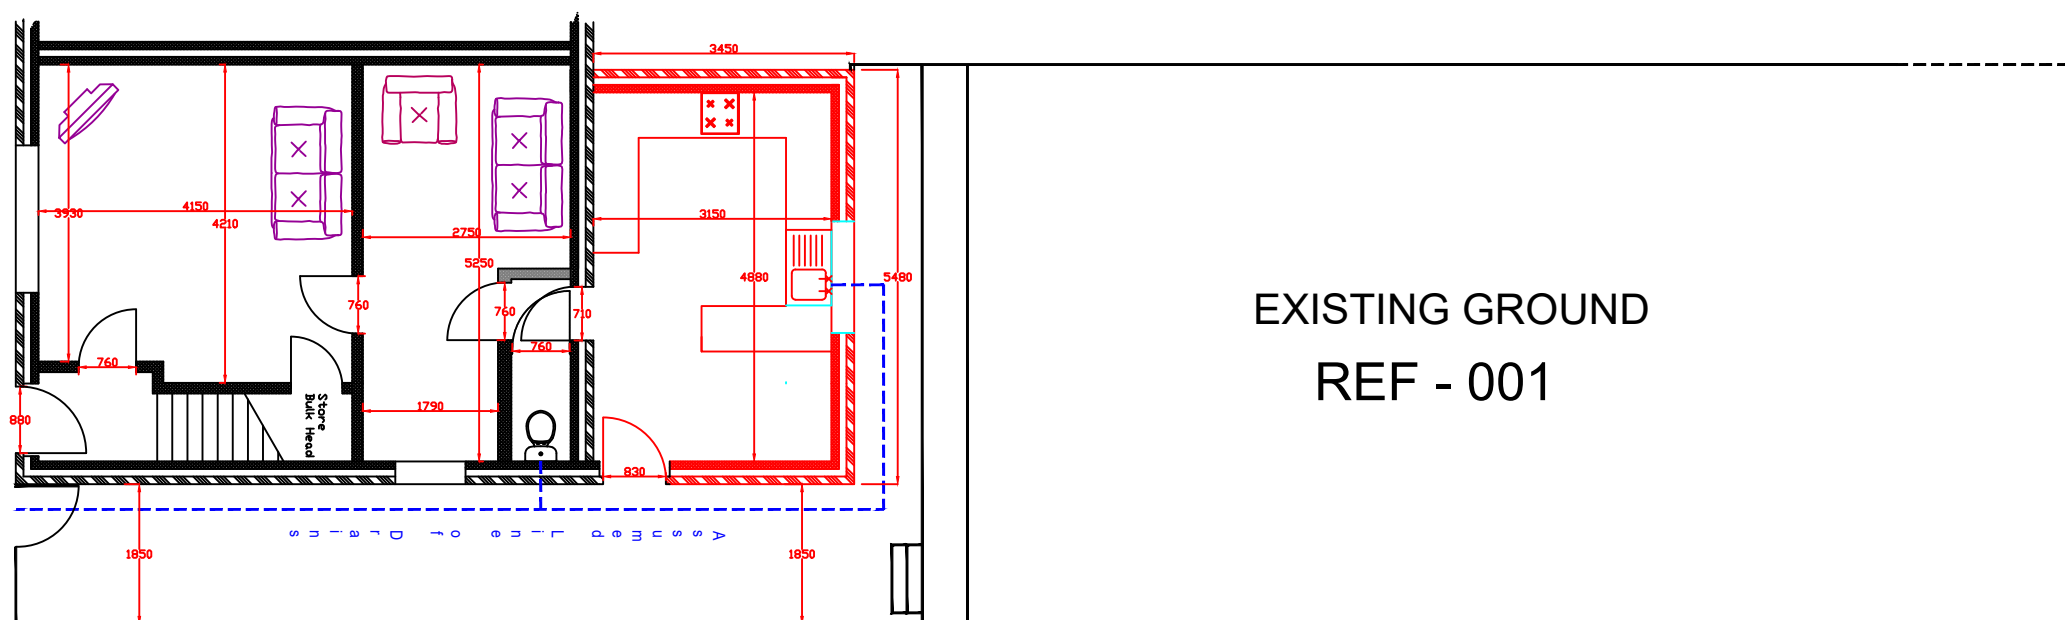

Manchester
Equipment and
Adaptation Service
Unit 1, 29
Poland Street
Ancoats
Manchester
M4 6AZ

7 Clee Avenue
Manchester
M13 0UN.

Drawn By:

AW

Date:

08/06/22

Scale:

1:100

Drawing No:

001