

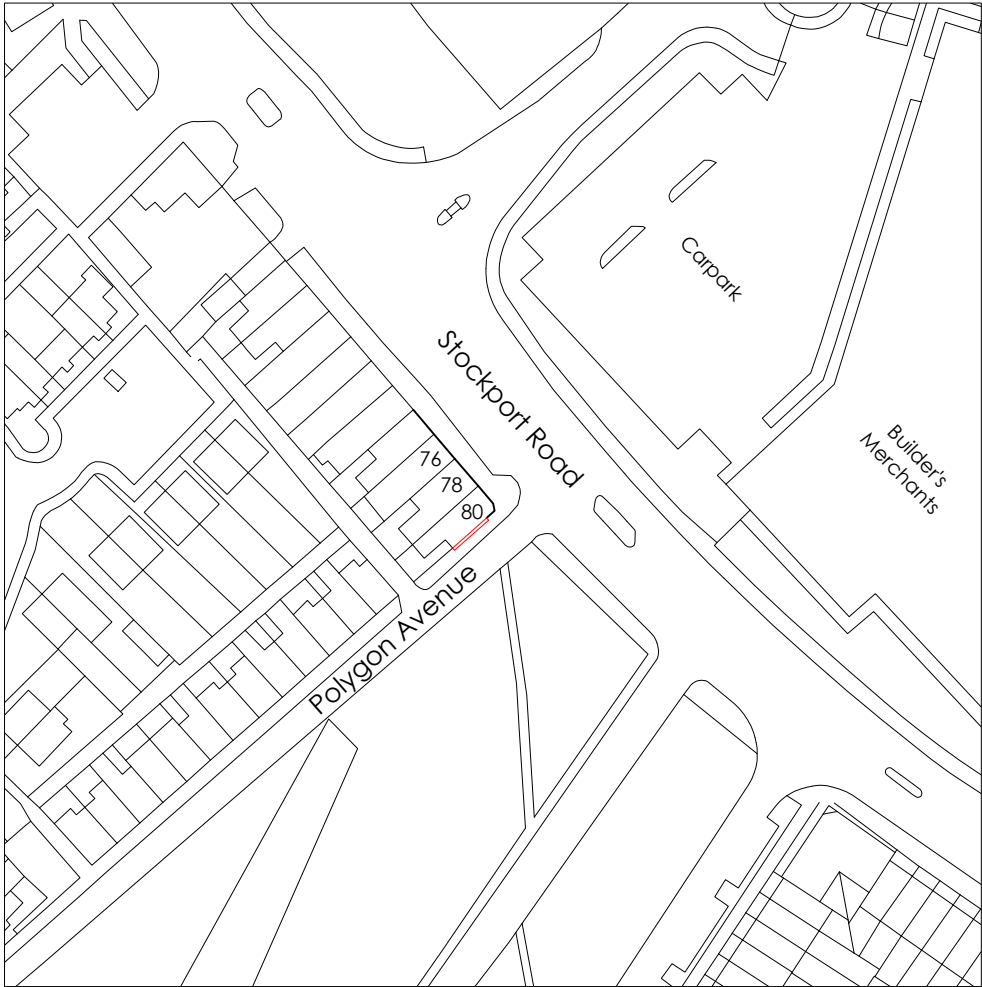


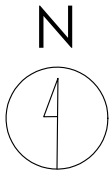

Crown copyright and database rights (2021) OS (100063368)

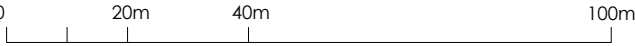

Title
Site Location Plan

Address
80 Stockport Road, Manchester, M12
6AL

Client


Job No.	Issued
350	16/06/22

Scale
1:1250 @ A3


Key

	1. Site Boundary
--	------------------

All information is to be checked on site for accuracy and fit. Only drawings with WD status with the most recent revision are to be used for construction.

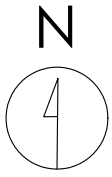

Crown copyright and database rights (2021) OS (100063368)

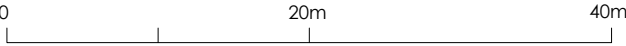

Title
Existing Site Plan

Address
80 Stockport Road, Manchester, M12
6AL



Client

Job No.	Issued
350	16/06/22


Scale
1:500 @ A3

- Key**
- | | |
|--|---|
| | 1. Site Boundary |
| | 2. Location of Former Illuminated Advertising |

All information is to be checked on site for accuracy and fit. Only drawings with WD status with the most recent revision are to be used for construction.

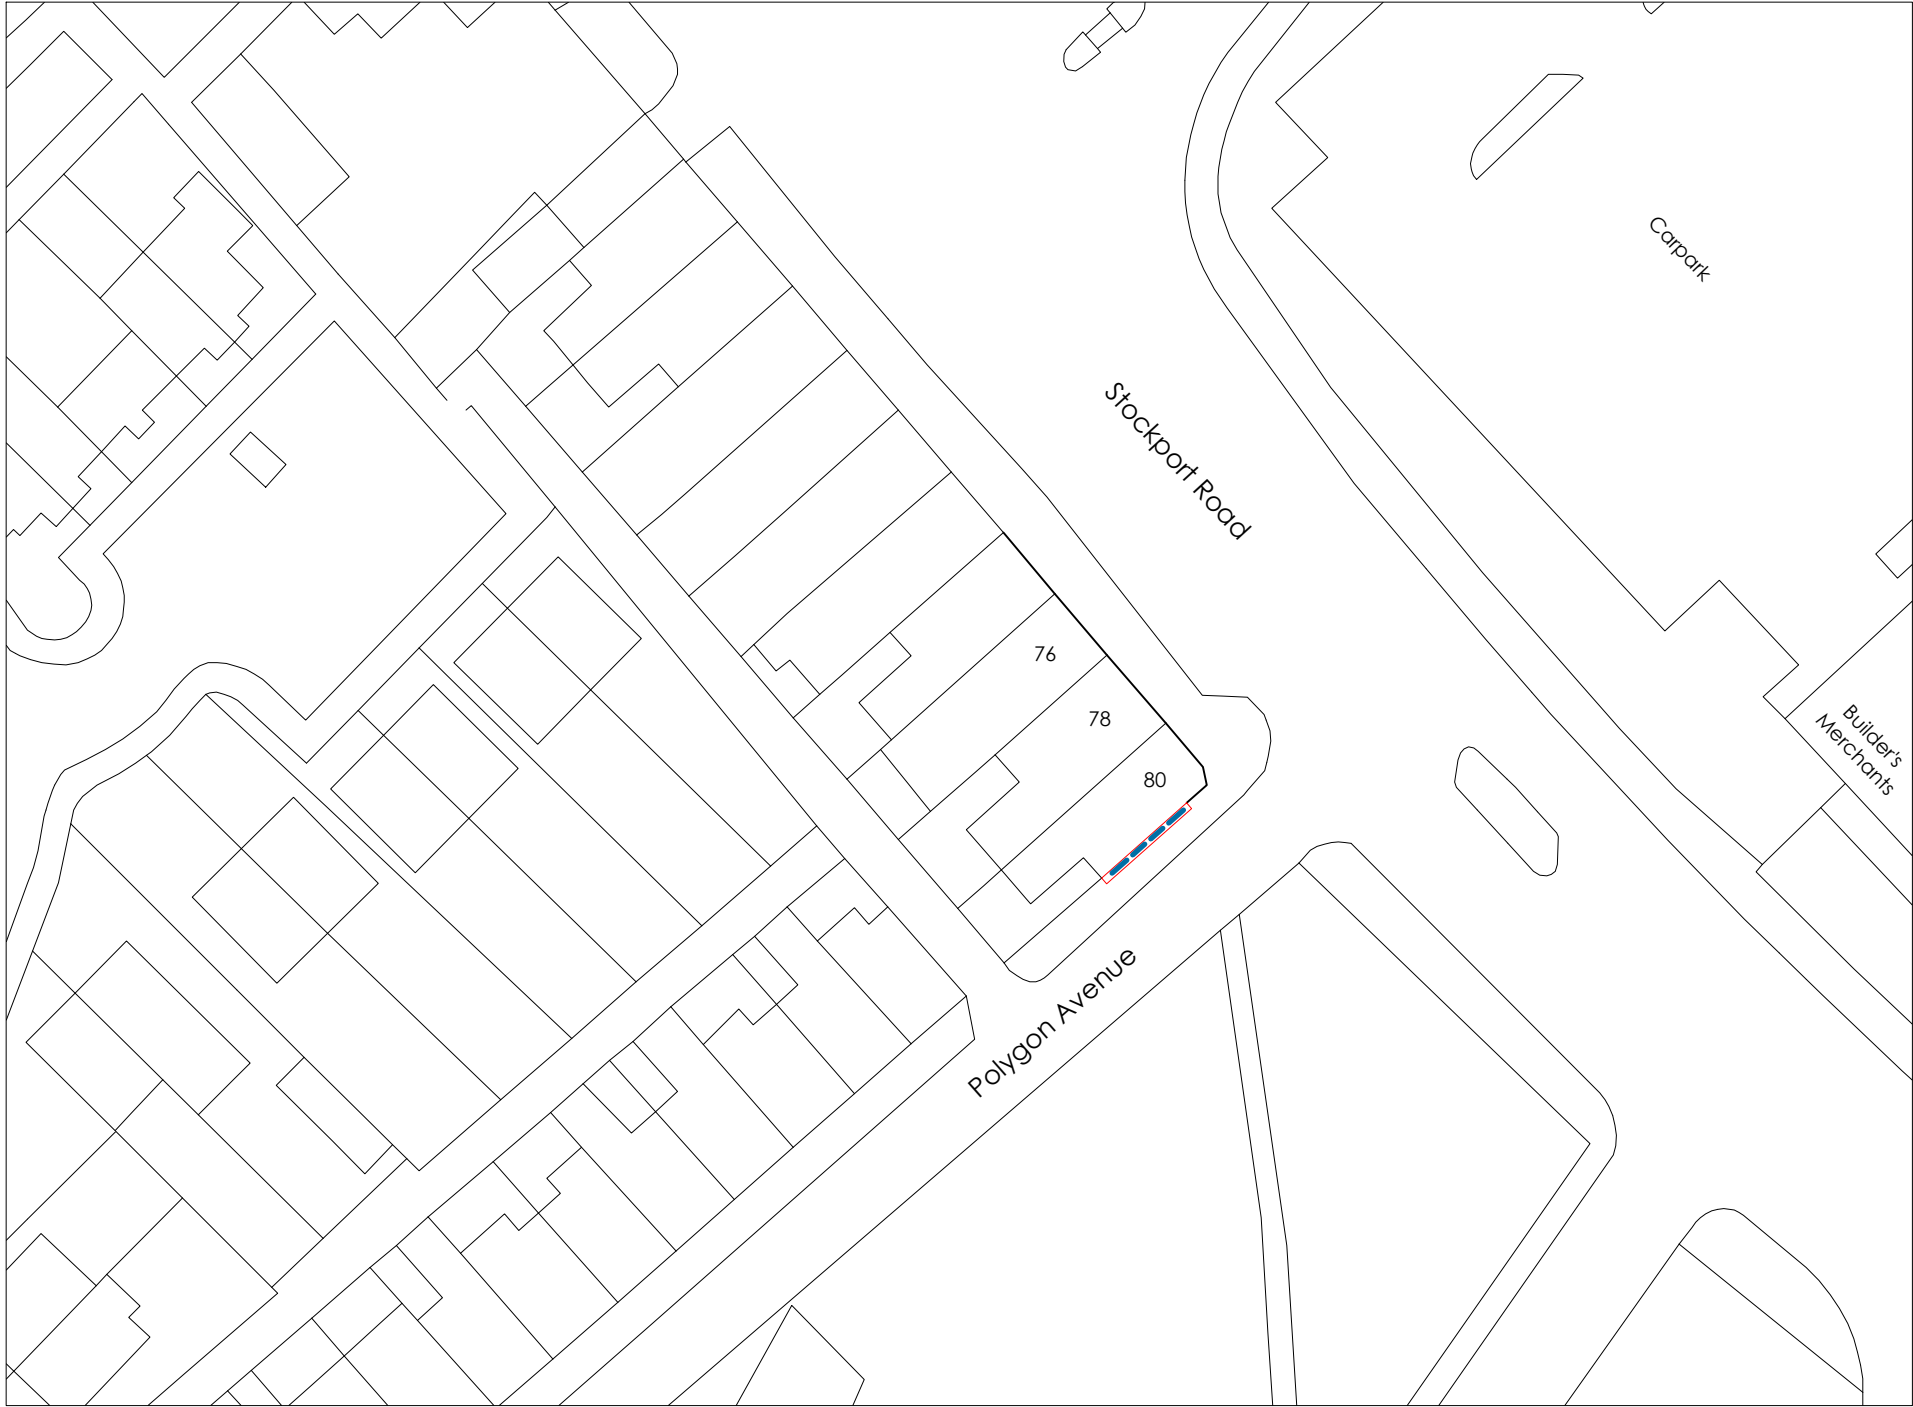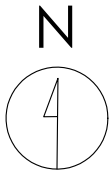

Crown copyright and database rights (2021) OS (100063368)

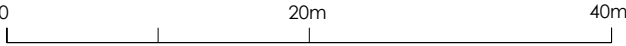

Title
Proposed Site Plan

Address
80 Stockport Road, Manchester, M12 6AL


Client

Job No. 350	Issued 16/06/22
-----------------------	---------------------------


Scale
1:500 @ A3

- Key**
- | | |
|--|-----------------------------|
| | 1. Site Boundary |
| | 2. Proposed Digital Display |


All information is to be checked on site for accuracy and fit. Only drawings with WD status with the most recent revision are to be used for construction.

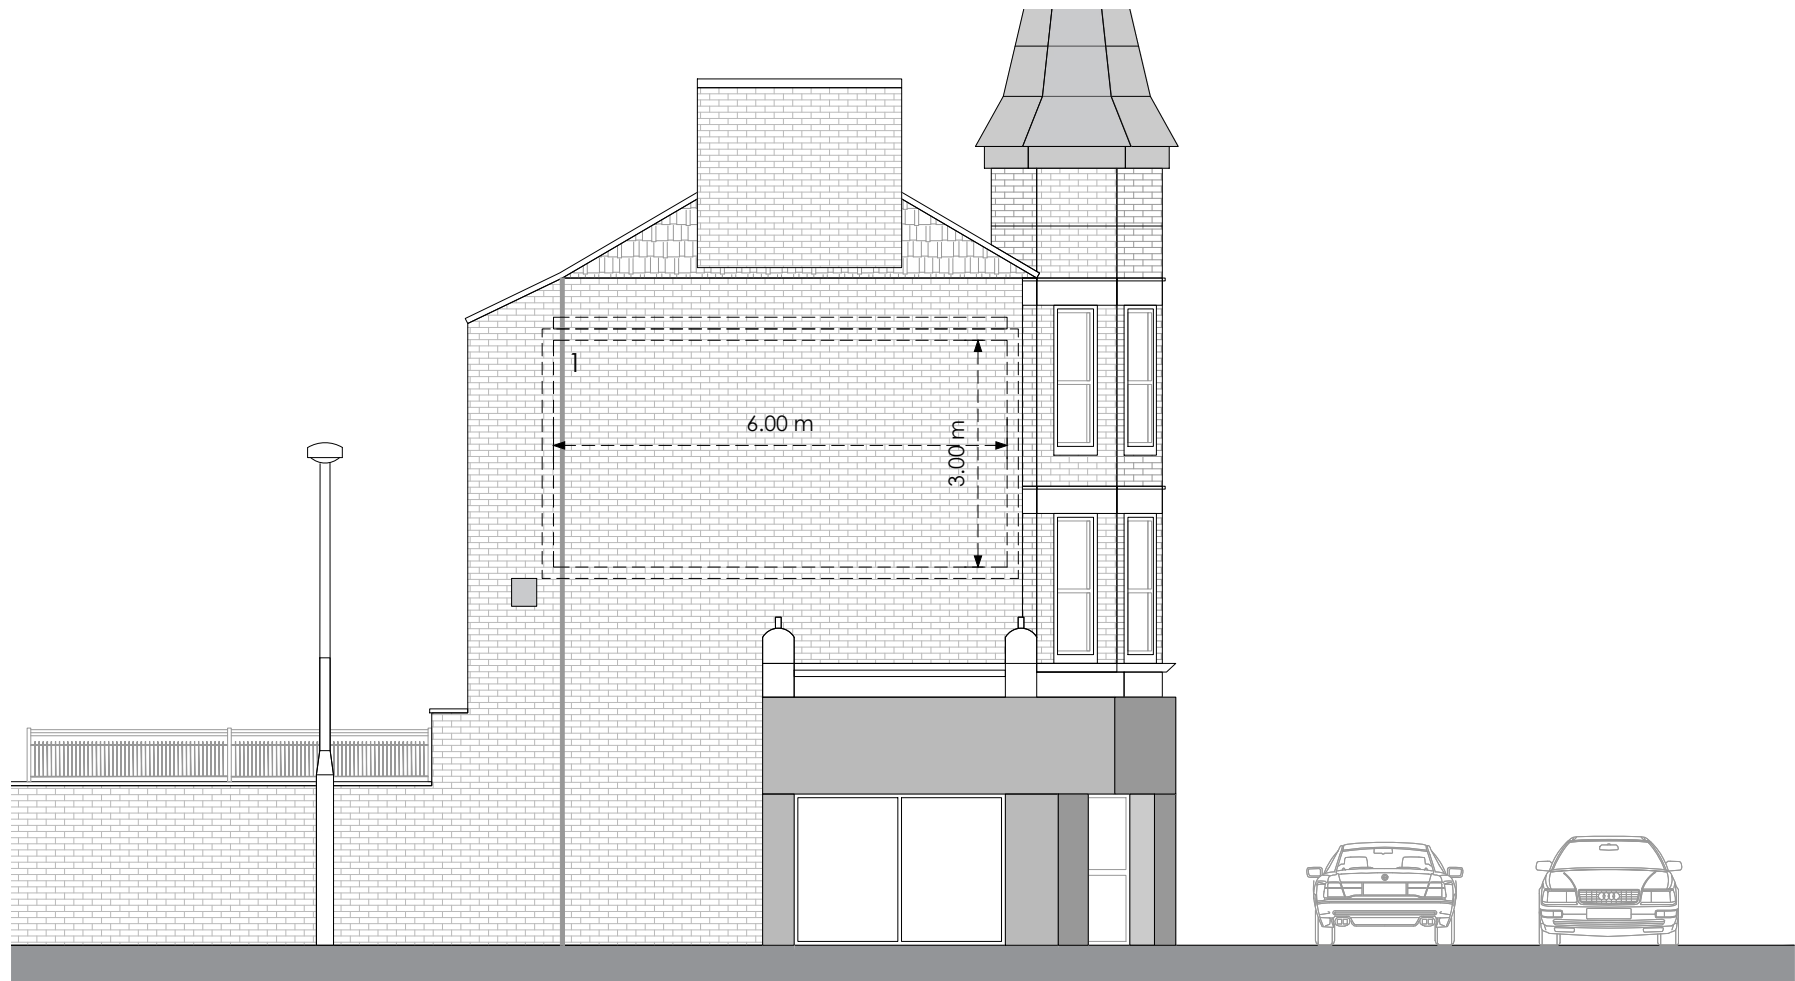


Front

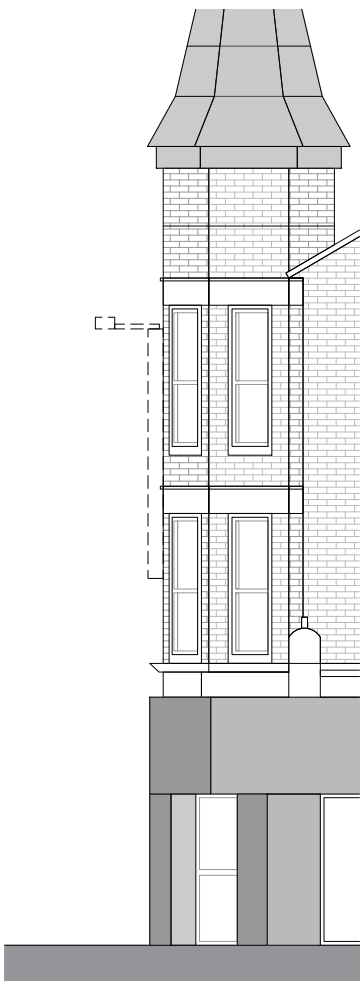

Side Existing

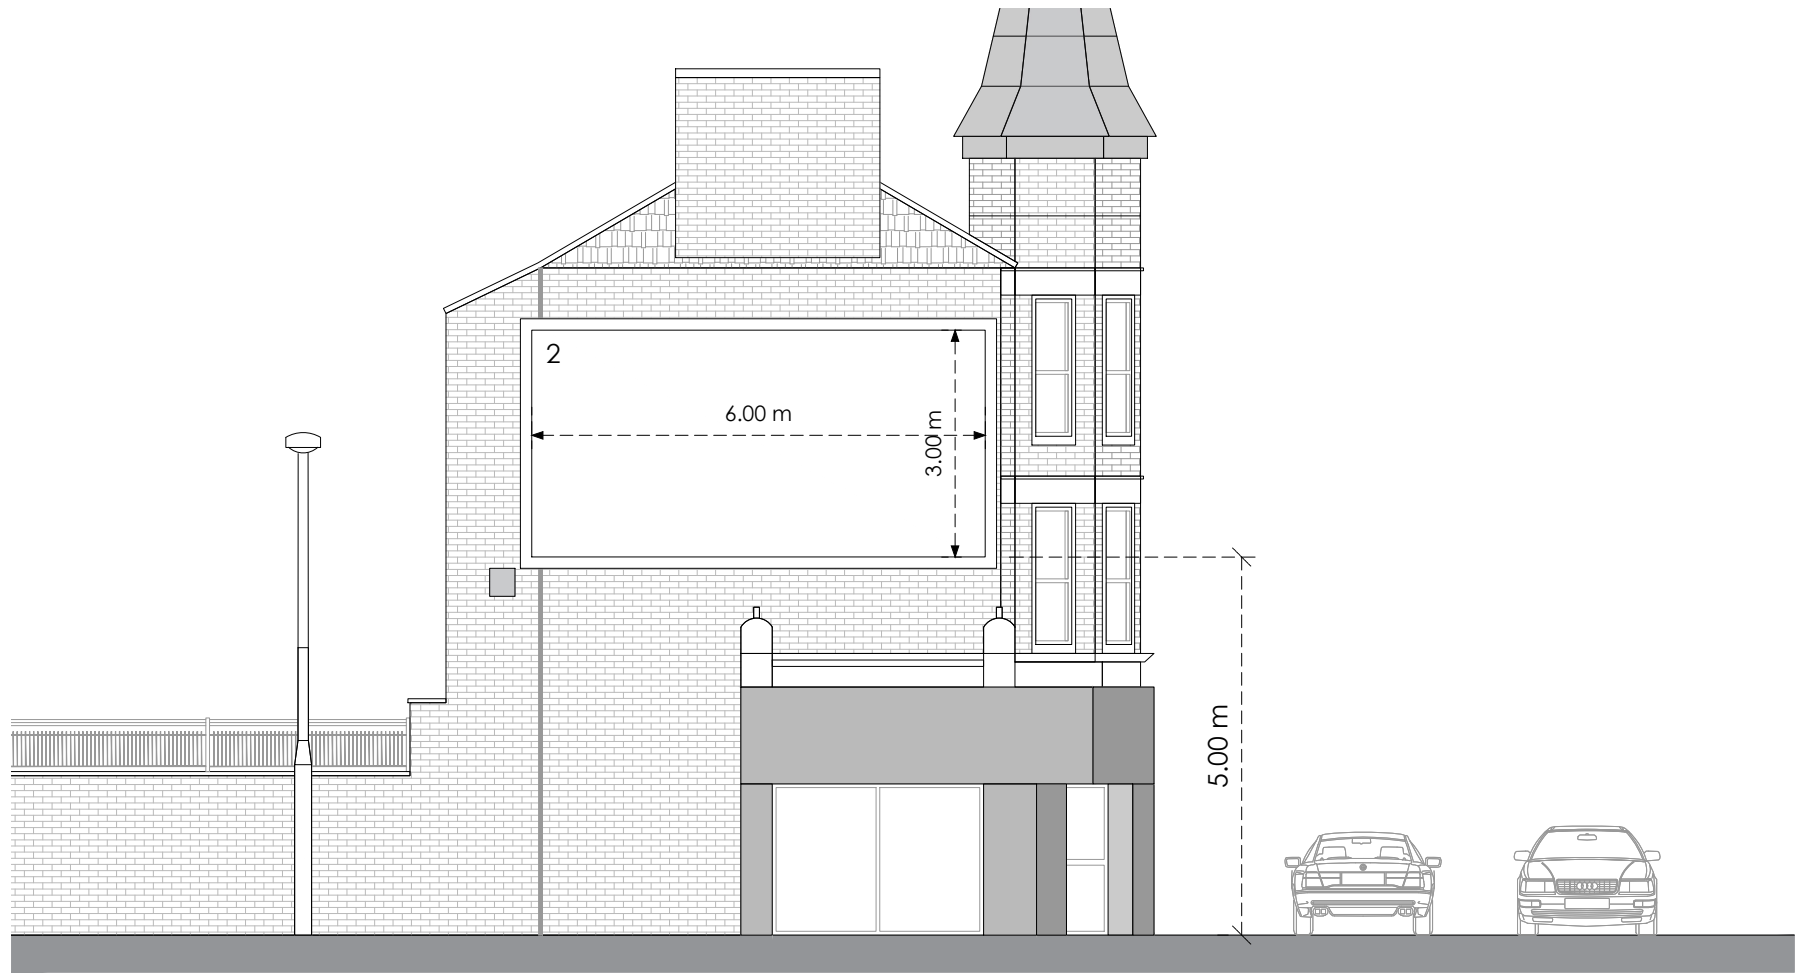

Front

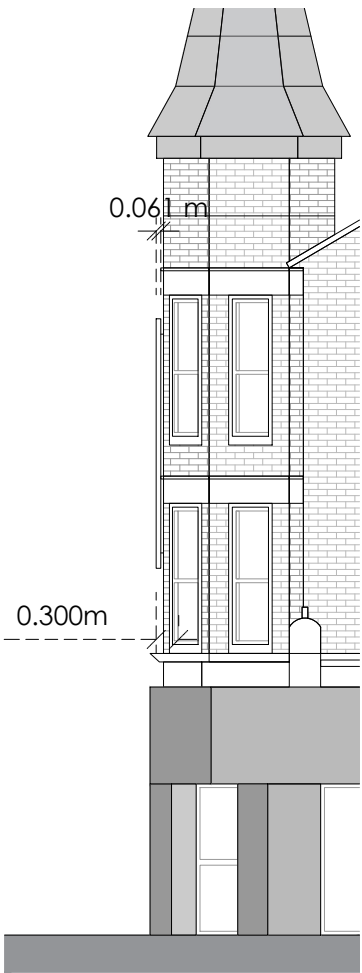

Side Proposed

0 4m 8m

Title
Existing and Proposed Elevations

Address
80 Stockport Road, Manchester, M12
6AL

Client

Job No. 350
Issued 16/06/22

Scale
1:100 @ A3

- Key**
- 2. Location of Former Illuminated Advertising
 - 3. Proposed Digital Display

All information is to be checked on site for accuracy and fit. Only drawings with WD status with the most recent revision are to be used for construction.