


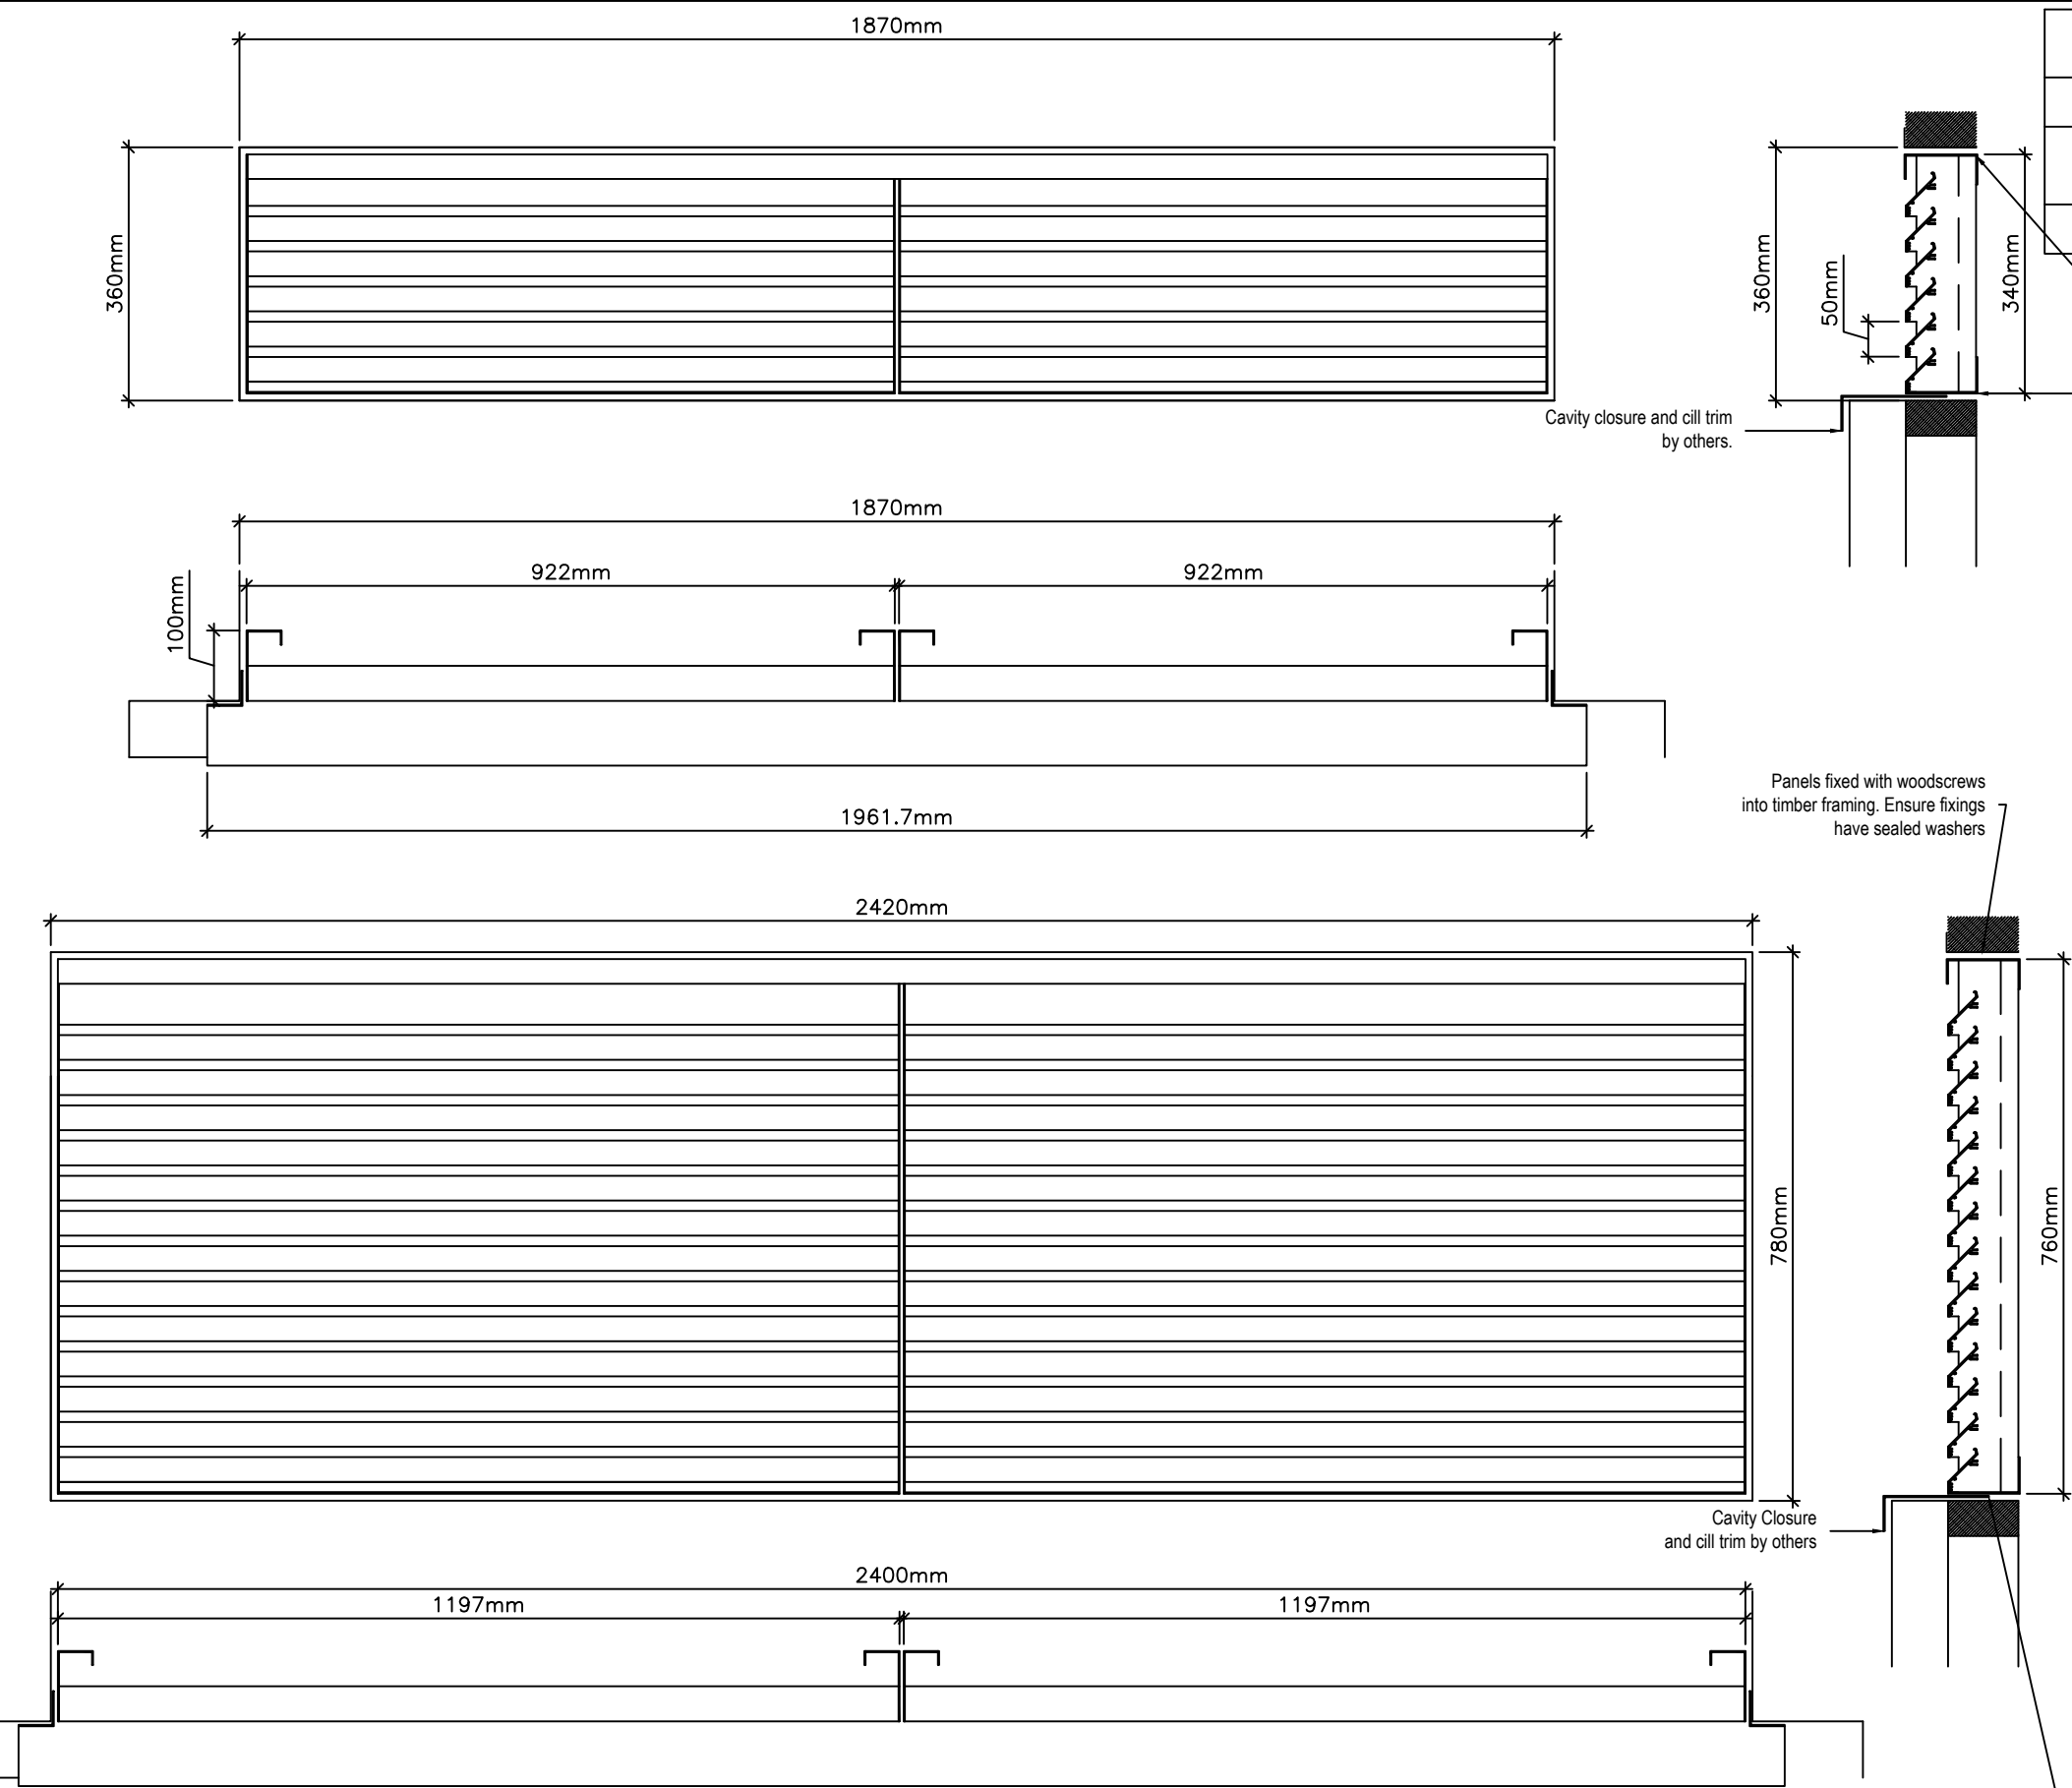

LOUVRE SCHEDULE			
LOCATION	QUANT	S/O	LOUVRE PANEL
LEVEL 8 above door	1	1870 X 360	1850 x 340
LEVEL 8	4	2420 X 780	2400 x 760

Panels fixed with woodscrews into timber framing. Ensure fixings have sealed washers

REV.	DATE	REVISION
		Status A: No comments proceed to manufacture.
		Status B: Minor comments proceed to manufacture/construction inc comments.
		Status C: Re-submit based on comments before proceeding.
	Signed:	
	Print:	
	Date:	
	Project:	Manchester Bichemistry
	Client:	Henry Brothers
	Title:	Louvres to replace windows on Level 8
	© WPL UK LTD - (see date) Information contained in this drawing and any associated information appearing on it is the property of WPL UK LTD and any reproduction, use or disclosure to any third party is prohibited unless expressly authorised by WPL UK LTD.	
	WPL Job No:	C2936
	Date:	28.06.22
	Author:	PG
	Chk'd:	
	Scale:	NTS
	Finish:	
	Colours:	
	Drawing & document reference (project - originator - zone - level - type - role - number)	
	MBS- WPL - 00 - Z0 - DR - X - 5003	
	Drawing Status	Revision
	S1	P1