



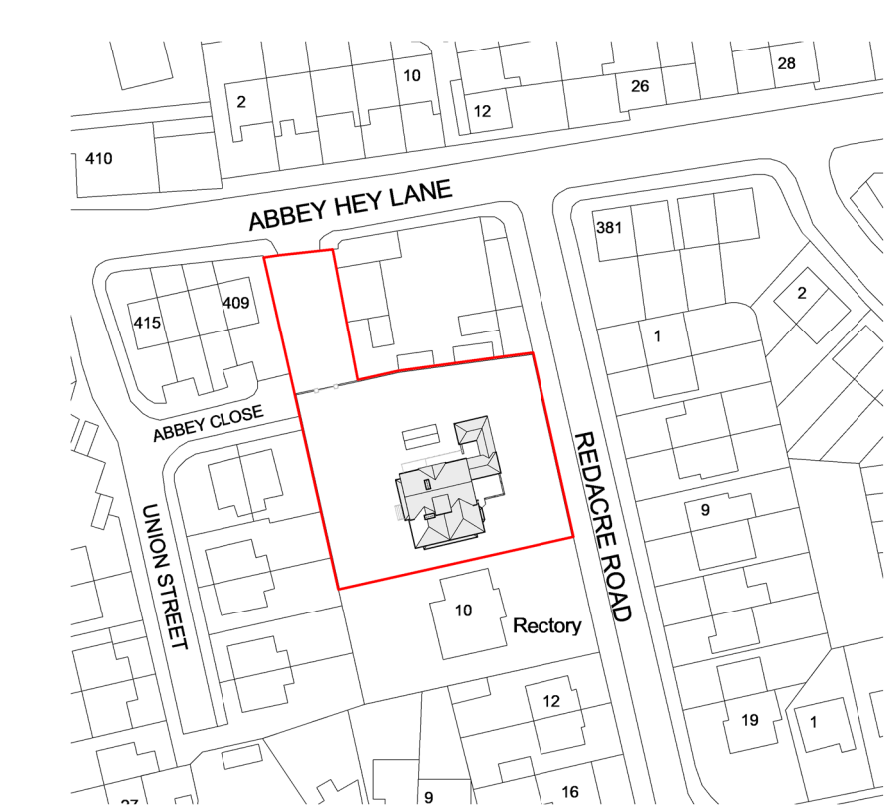


LOCATION PLAN

1 : 1250 @A3

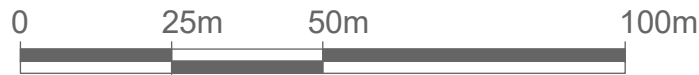


	AREA
TOTAL SITE AREA	1290 M²
EXISTING RESIDENTIAL	320 M²
EXISTING NON-RESIDENTIAL	N/A
RESIDENTIAL AREA LOST BY CHANGE OF USE OR DEMOLITION	N/A
NON-RESIDENTIAL AREA LOST BY CHANGE OF USE OR DEMOLITION	N/A
PROPOSED RESIDENTIAL	540 M²
PROPOSED NON-RESIDENTIAL	N/A
NET ADDITIONAL AREA	220 M²

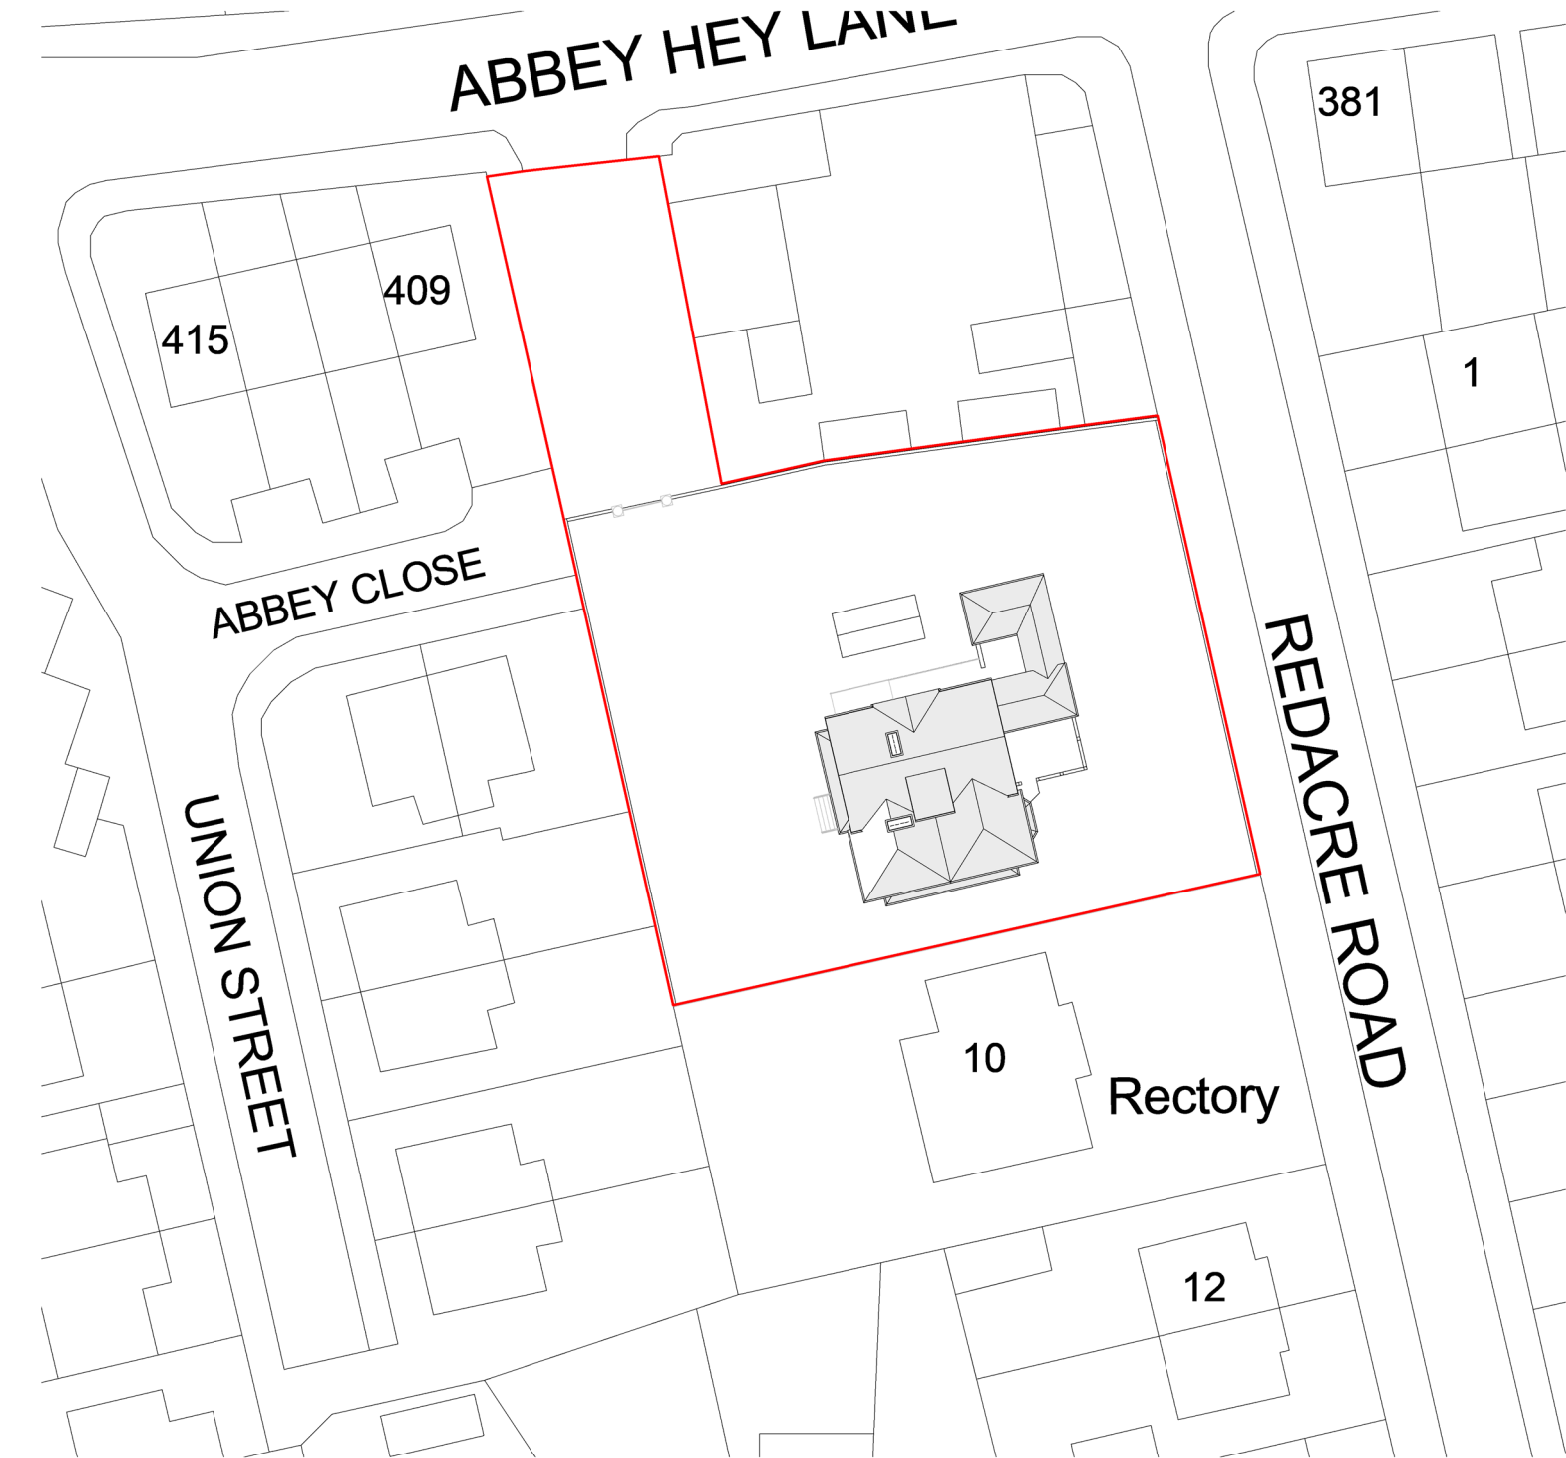

BLOCK PLAN

1 : 500 @A3

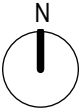

Written dimensions to be taken in preferences to scaled dimensions. The Contractor is responsible for checking all dimensions before work starts.

All work is to be carried out to the requirements, and to the satisfaction of the Local Authority.

These drawings are for planning purposes only

Any discrepancies to be brought to the attention of 4D Planning Consultants immediately.

Description

Rev	Date	Description	by	chk

4D PLANNING™
Chartered Town Planners & Architectural Technicians

Architecture | Town Planning

T: 0203 1500 183 www.GetMePlanning.com

www.GetMePlanning.com

Client
Mr Asim Saleem

Project
St Georges, AbbeyHey Ln,
Manchester M18 8RB

Title
**BLOCK AND
LOCATION PLANS**

Date: 02.02.2022	Rev:
Scale: AS INDICATED	REV A
Drawing No.4D-233 E 00	25.06.2022
Drawn by : MAX	