


SITE DRAINAGE PLAN

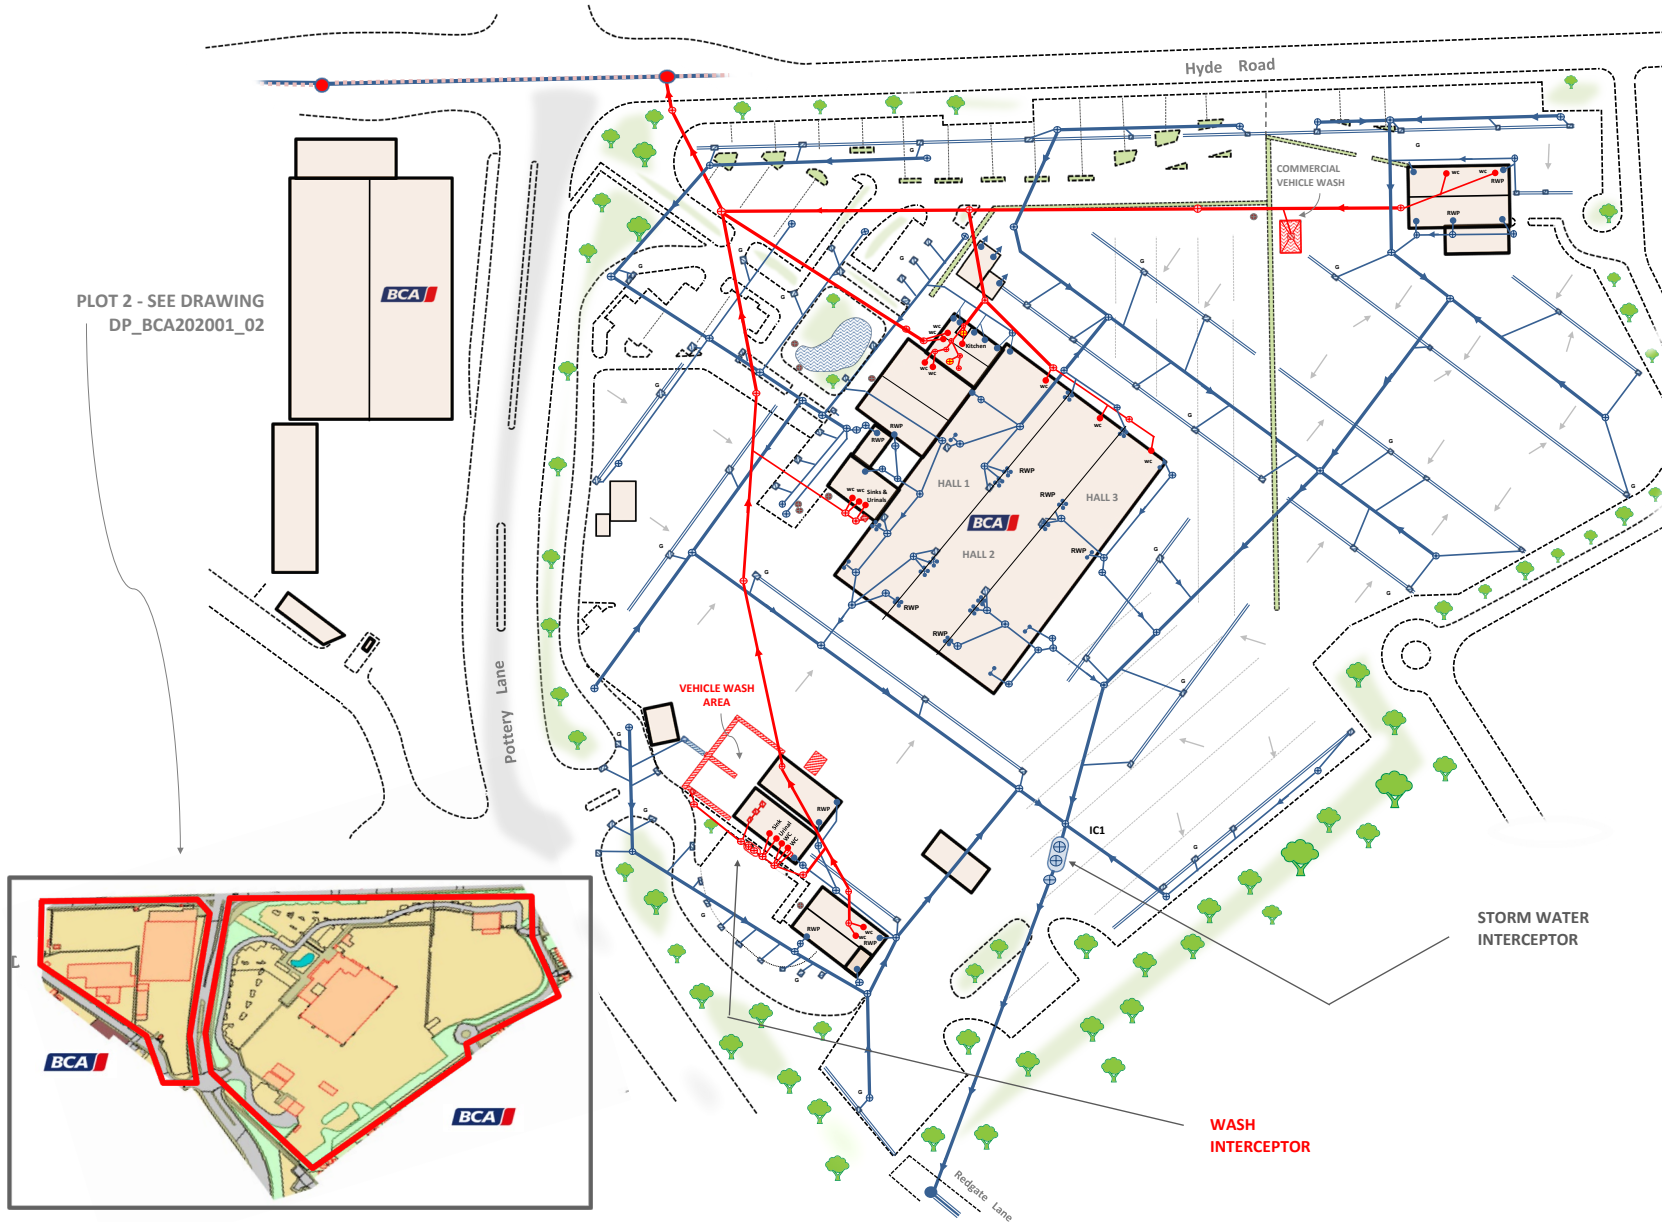

PLOT 2 - SEE DRAWING
DP_BCA202001_02



LEGEND

- STORM / FOUL WATER MANHOLE / DRAINS
- PUBLIC SEWERS - STORM / FOUL
- PUBLIC SEWERS - COMBINED SYSTEM
- ACO / SLOT STORM DRAIN CHANNEL
- GULLY
- RWP RAINWATER DOWNPIPE
- FOUL WATER COLLECTOR
- FOUL WATER - GREASE TRAP
- STORM / FOUL WATER INTERCEPTOR
- NON DRAINAGE MANHOLE COVER



**BELLE VUE
REMARKETING**



www.theGSgroup.com

Pollution Prevention • Environmental Compliance • Operational Support

Compiled By - Jamie Cooke

Jan 20
March 22

Drwg No. BCA202001_01

Version B

Notes: Version B: Notation updates only