



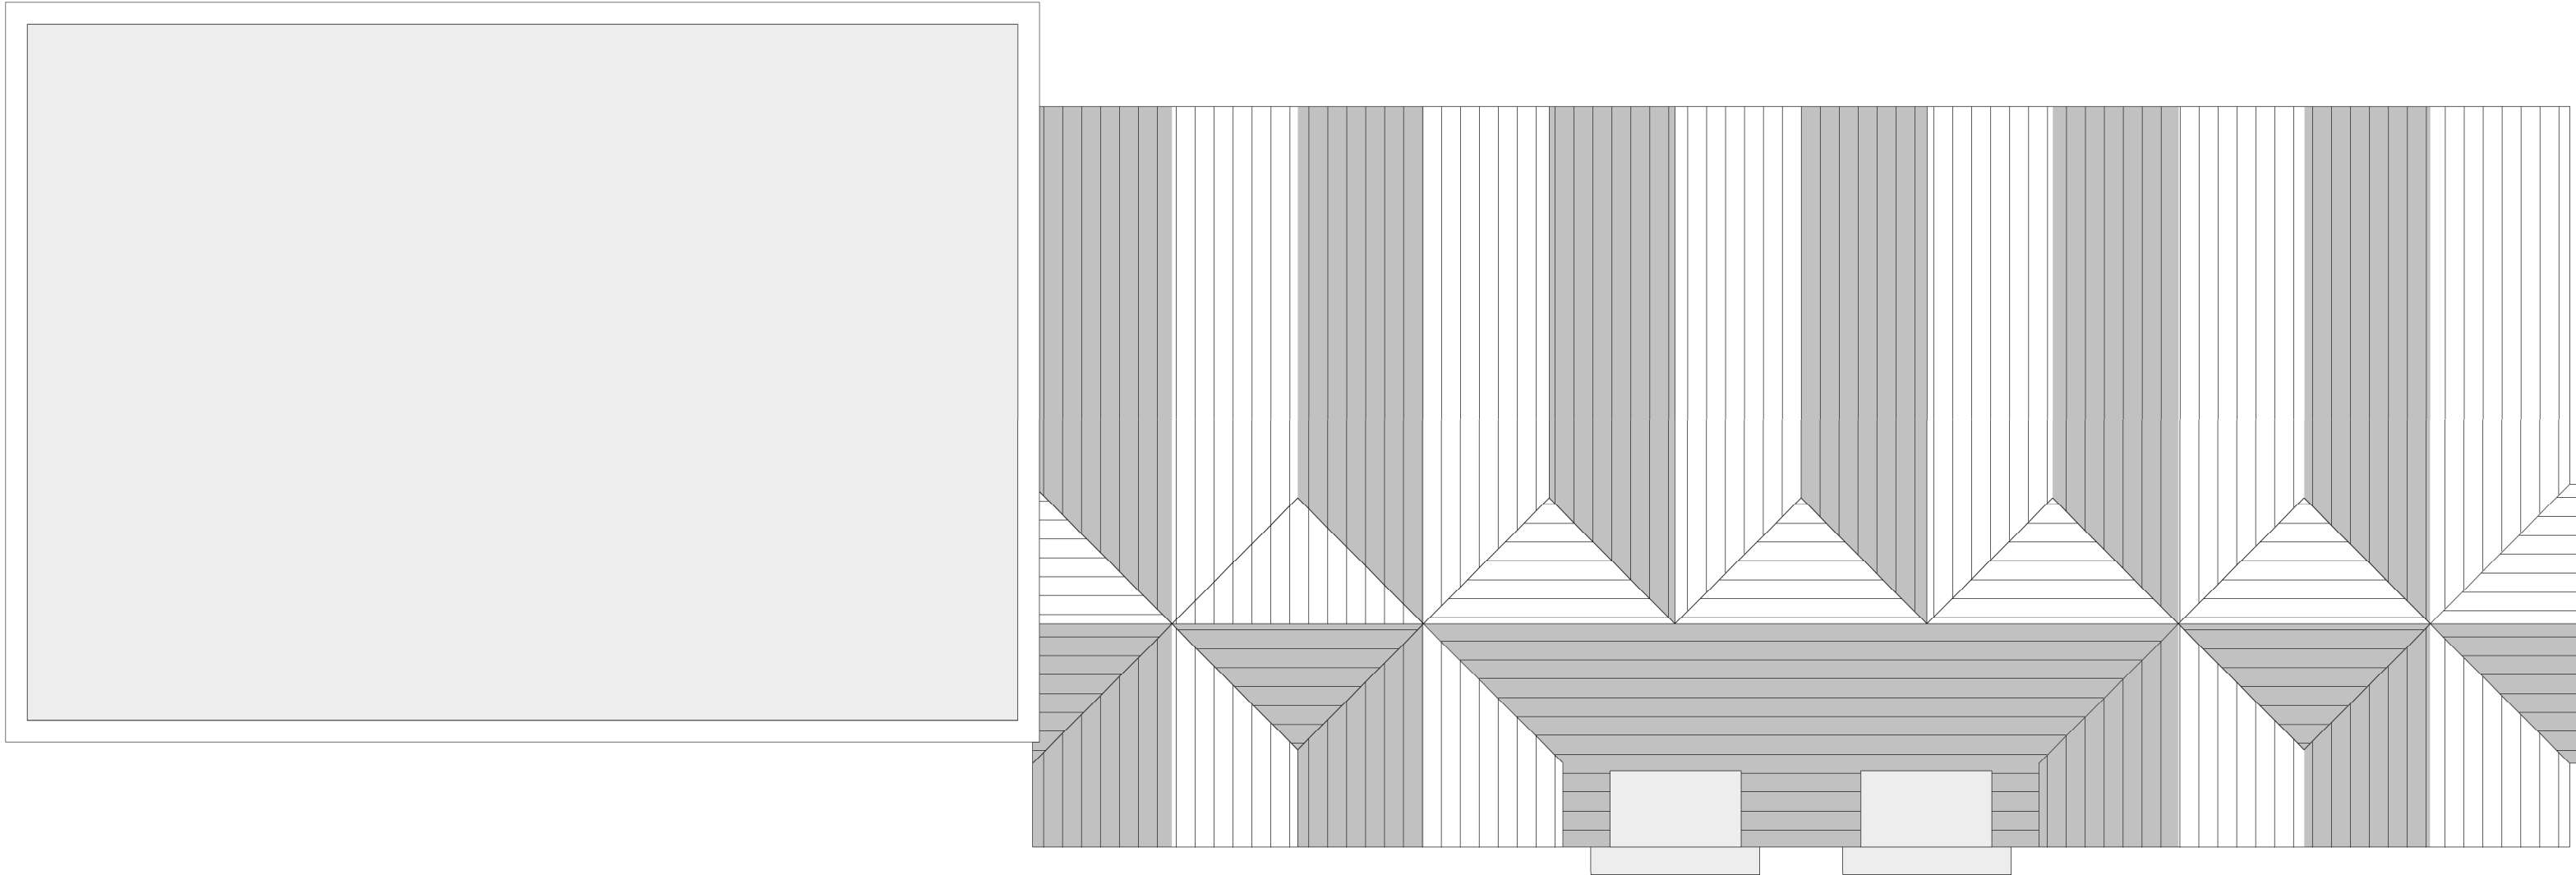

BLOCK 2 - PROPOSED ROOF PLAN 1:100 @ A1

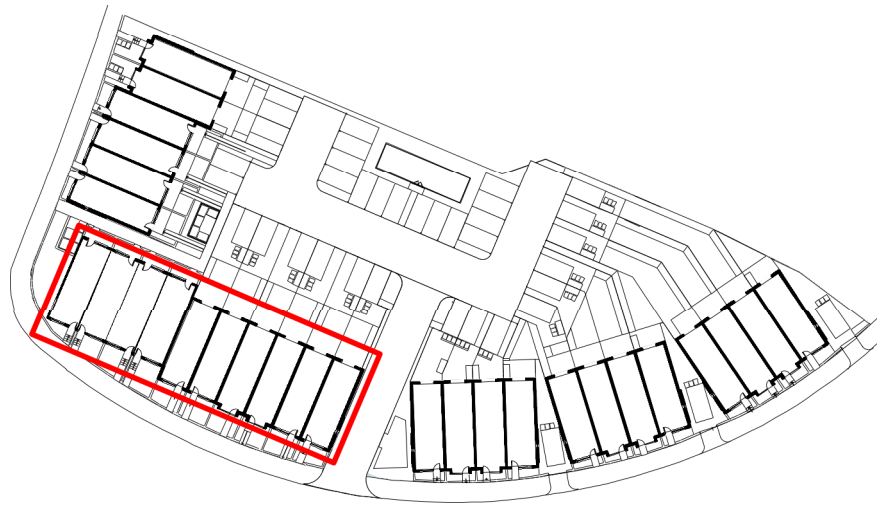

BLOCK 2 - PROPOSED SECOND FLOOR PLAN 1:100 @ A1