


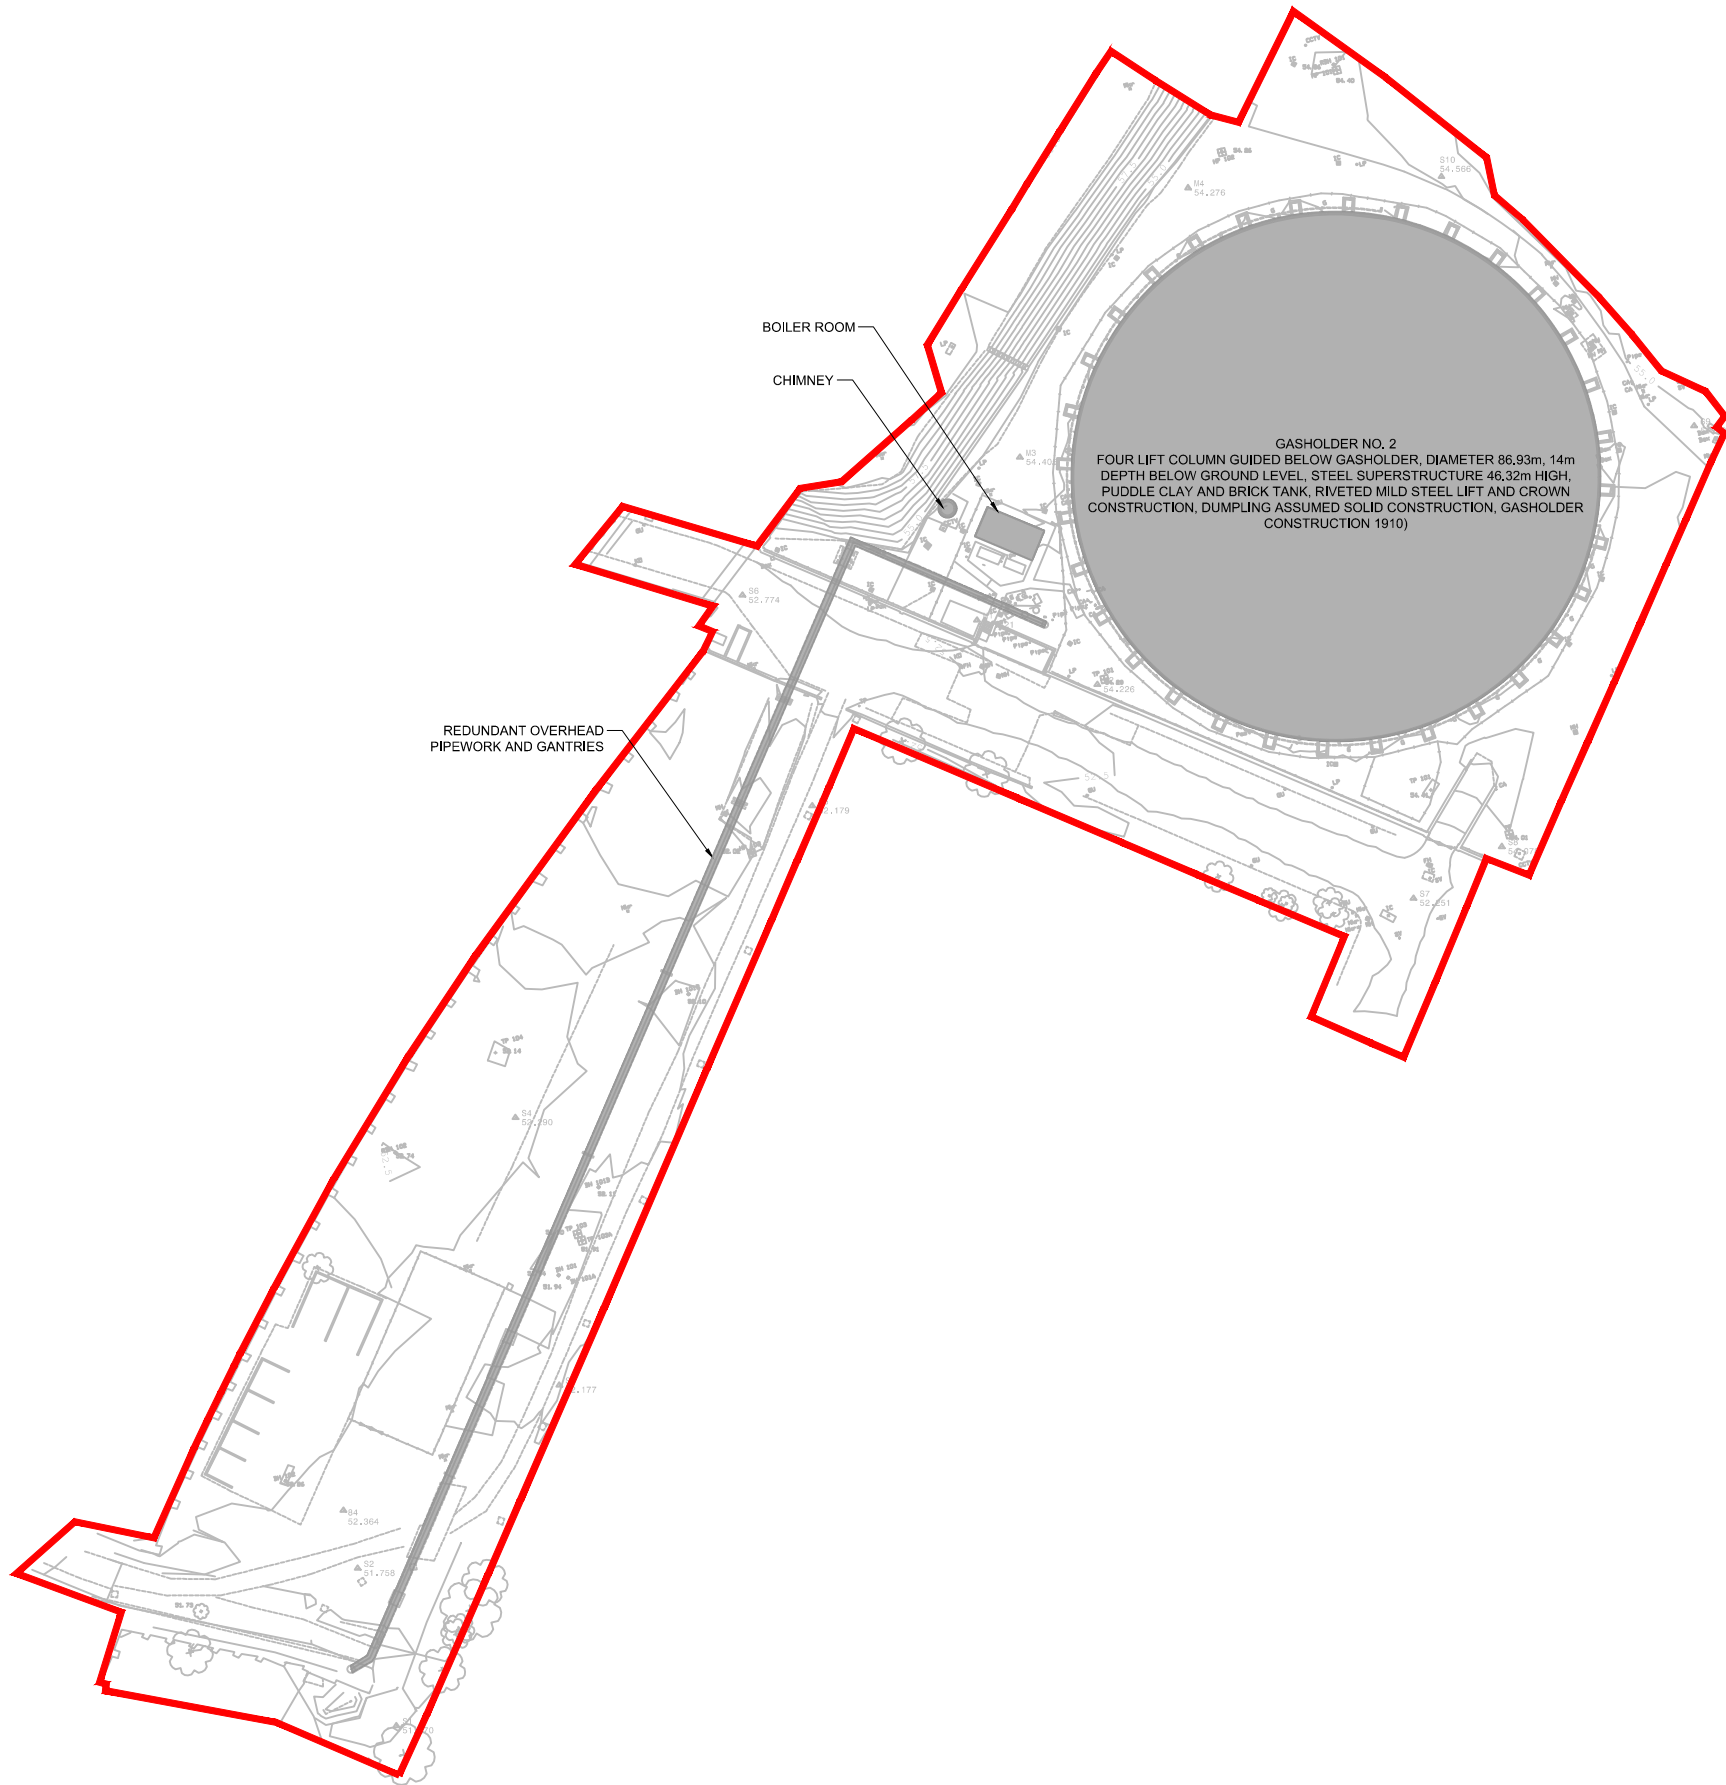

DO NOT SCALE



NOTES:

1. DO NOT SCALE FROM THIS FIGURE.
2. THIS DRAWING IS TO BE READ IN FULL COLOUR.

KEY:

- APPLICATION NGPH BOUNDARY (4ha)
- STRUCTURES ON SITE

P01	11/05/22	FOR INFORMATION	CW	NS	RG
Rev.	Date	Description	By	Chk'd	App'd

Drawing Status	S2	Suitability
----------------	----	-------------

**SNC-LAVALIN**
**ATKINS**
Member of the SNC-Lavalin Group

200 Broomielaw
Glasgow
G1 4RU

Tel: +44 (0)1412 202000
Fax: +44 (0)1412 202001
www.atkinsglobal.com
 SNC-Lavalin (2022)

Client	NATIONAL GRID PROPERTY HOLDINGS
--------	---------------------------------

Project Title	NGPH BRADFORD ROAD DEMOLITION AND INFILLING
---------------	--

Drawing Title	SITE LAYOUT PLAN
---------------	------------------

Scale	1:1,250	Designed	-	Drawn	CW	Checked	NS	Authorised	RG
Original Size	A3	Date	-	Date	06/05/2022	Date	11/05/2022	Date	11/05/2022

Drawing Number	FIGURE 2	Revision	P01
----------------	----------	----------	-----