0m 1m 2m 3m 4m 5m

VISUAL SCALE 1:100 @ A3

01-P-Elevation

1 : 100

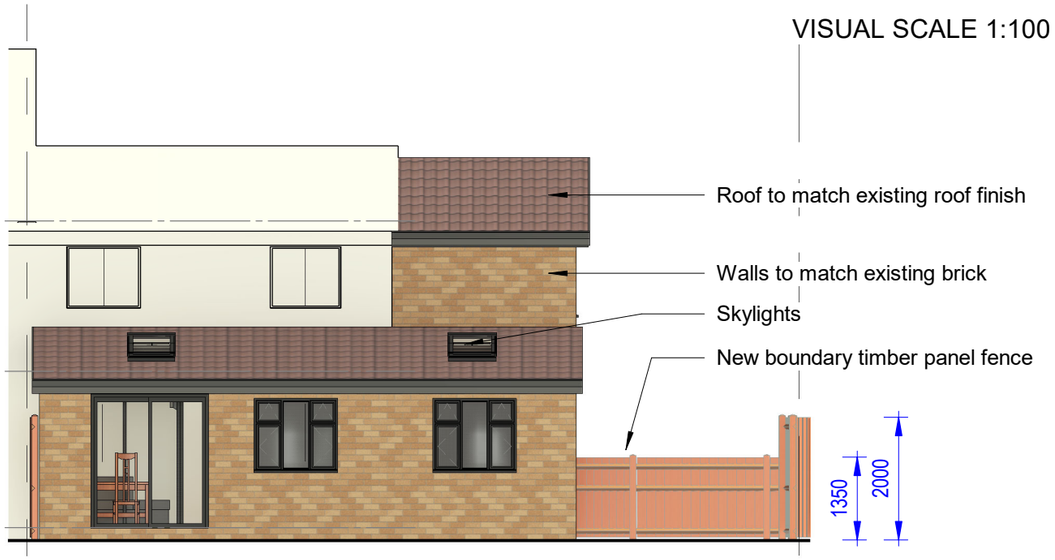

02-P-Elevation

1 : 100

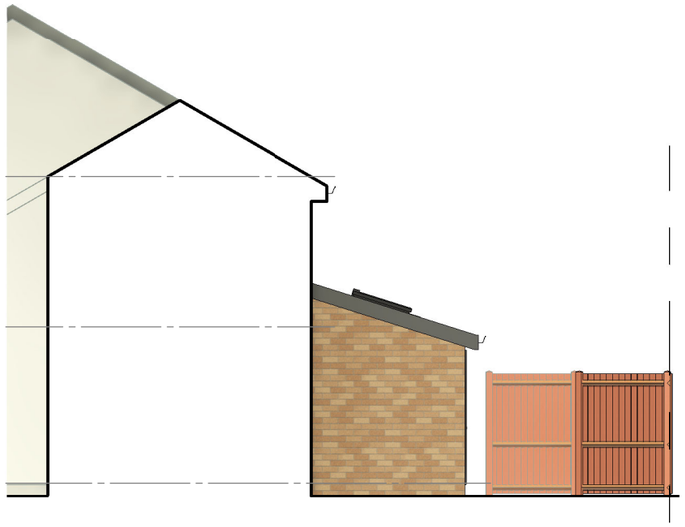

03-P-Elevation

1 : 100

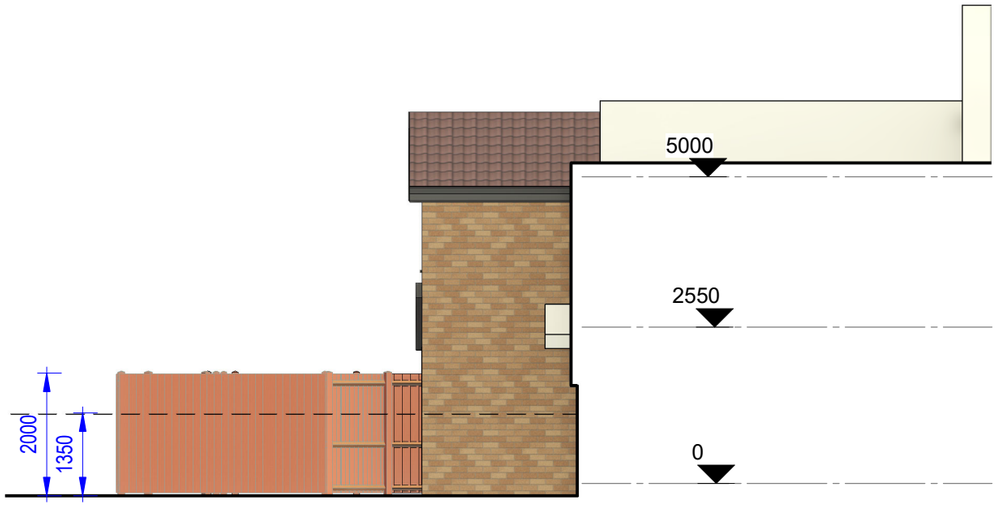

04-P-Elevation

1 : 100

COPYRIGHT © ALL RIGHTS RESERVED BY VIKAS ALYAS LTD. DO NOT SCALE FROM DRAWING. DRAWING INDICATES DESIGN INTENT ONLY. REPORT ANY DISCREPANCIES TO CLIENT / VA LTD. NOT TO BE USED FOR CONSTRUCTION UNLESS STATED SO. TO BE READ IN CONJUCTION WITH OTHER DRAWINGS OR SPECIFICATION WHERE PROVIDED.

ARCHITEK
BUILDING DESIGN CONSULTANCY
0161 511 8479
vikas@architek.uk
916 Stockport Road, Levenshulme, Manchester, M19 3AB

No.	Description	Date
P1	Issue to Planning	24.06.2022

PROJECT
Part Two/Single storey front and single storey side extension and new boundary treatment

Manchester City Council

PURPOSE OF ISSUE
PLANNING

ADDRESS
4 Lockhart Close, Belle Vue, Manchester M12 4JY

SHEET
Proposed Elevations

CLIENT
Mr Farhan Ahmed

Date	Project number	Scale (@ A3)
22.06.2022	1170	1 : 100

Drawn by: VA
Checked by: VA

DRAWING NUMBER: A104

REV: P1