


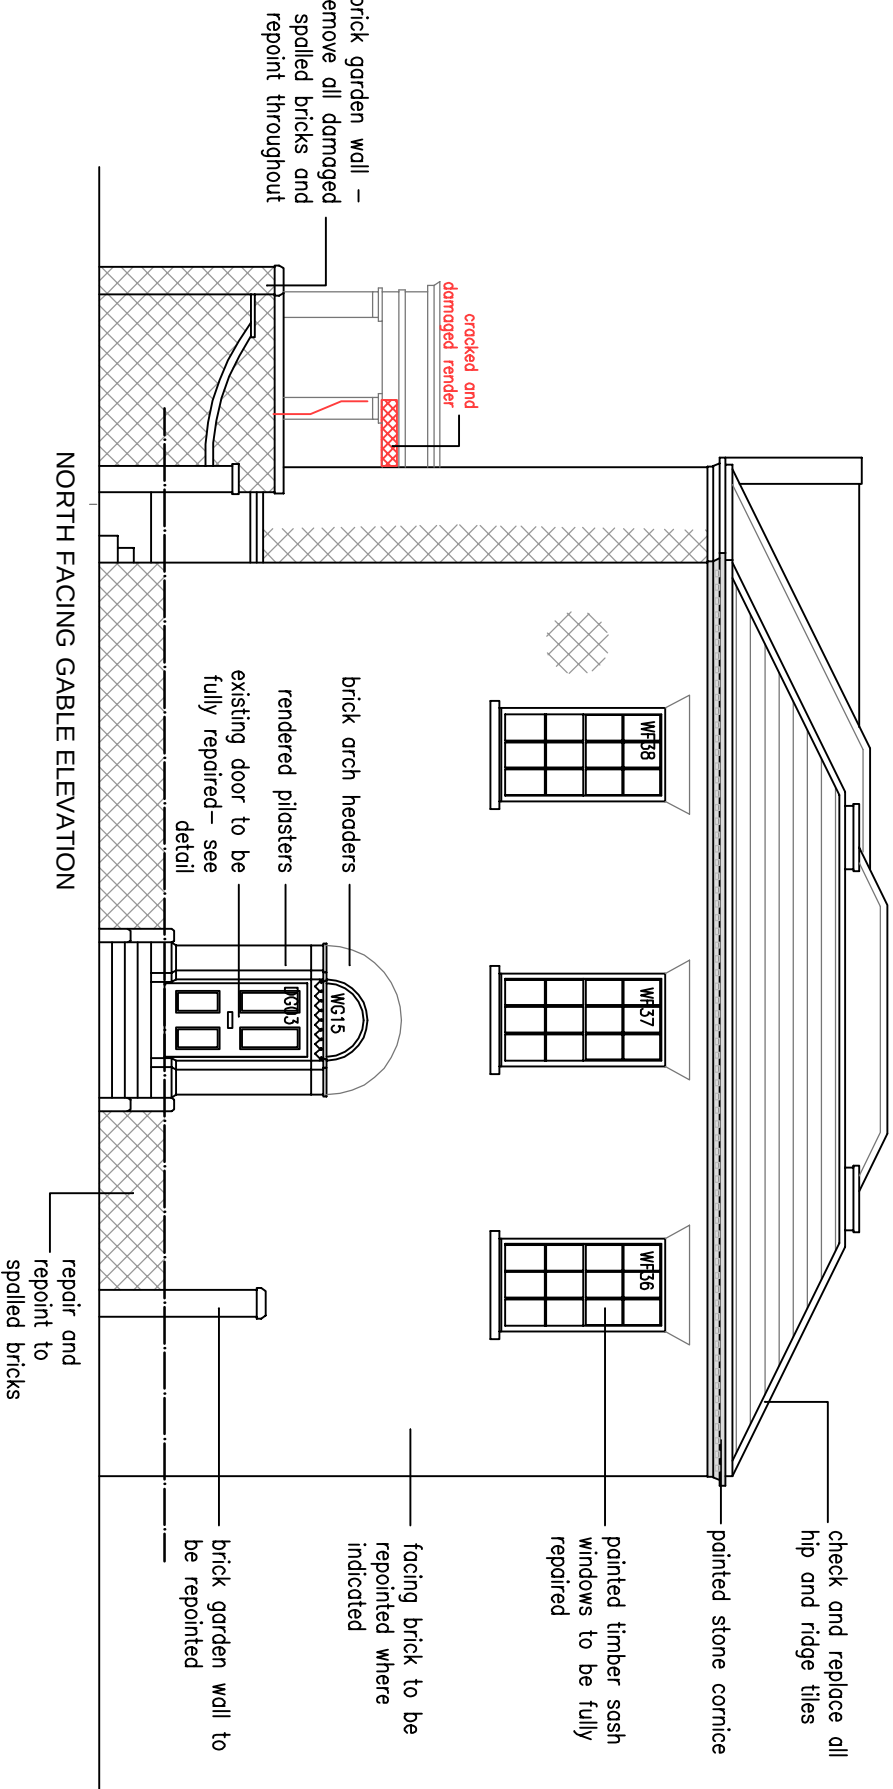

F	AMENDED TO PLANNERS COMMENTS	03.07.22
E	AMENDED TO CLIENT COMMENTS	07.04.22
D	PREVIOUSLY REPLACED WINDOWS NOTED	16.03.22
C	AMENDED TO CONSERVATION OFFICER COMMENTS	12.11.21
B	WINDOW NOTES AMENDED	19.10.21
A	EXTENT OF PROPOSED WORKS ADDED	29.06.21

existing elevations sheet 2
barracks house
princess street manchester

date: may 2021	scale 1:100 @a3
status: preliminary	dwg: d384/05 rev F
DO NOT SCALE - IF DIMENSIONS ARE NOT GIVEN PLEASE ASK	

architectural designworks limited

designworks

BUILDINGS	SPACES	PLACES
-----------	--------	--------

studio one 17 beghin gardens huywood OL10 2WF t: 0161 332 1943 e: architects@archdesignworks.co.uk