
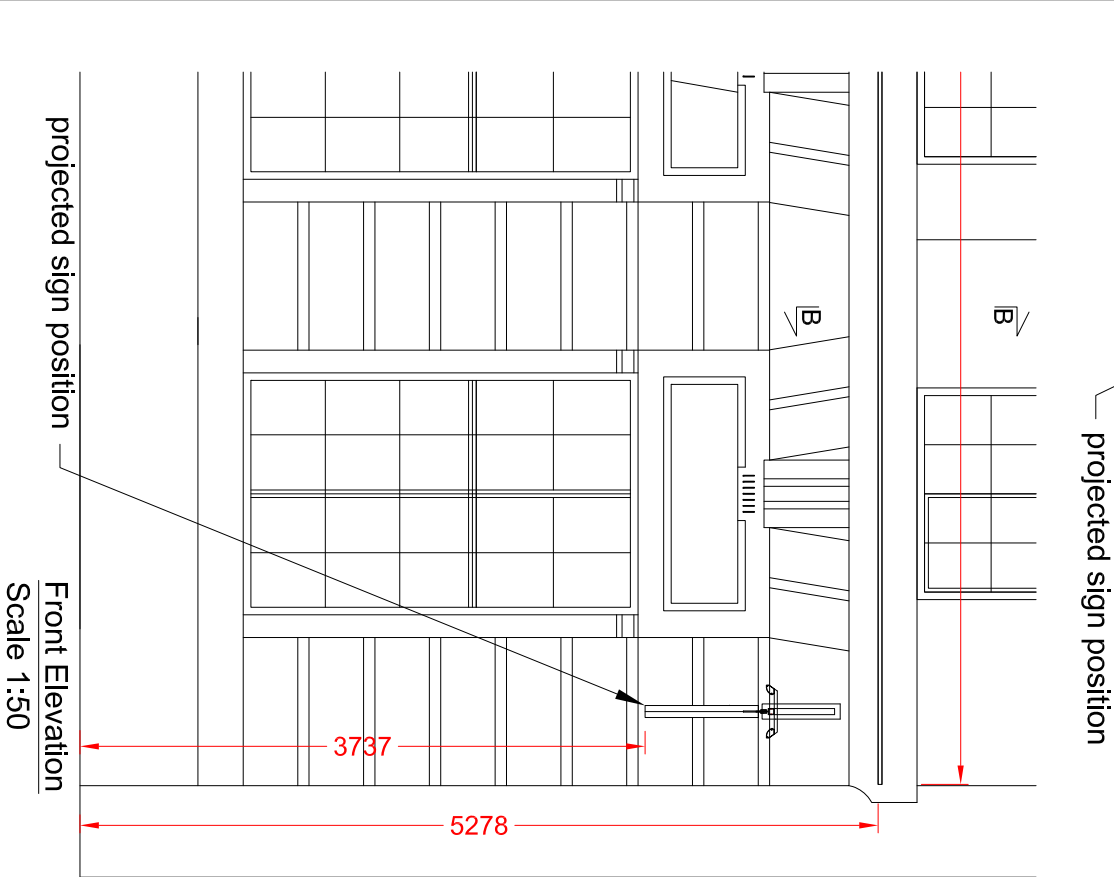


This drawing is the property of Technical Signs and must not be reproduced in part or in full without prior consent of Technical Signs.

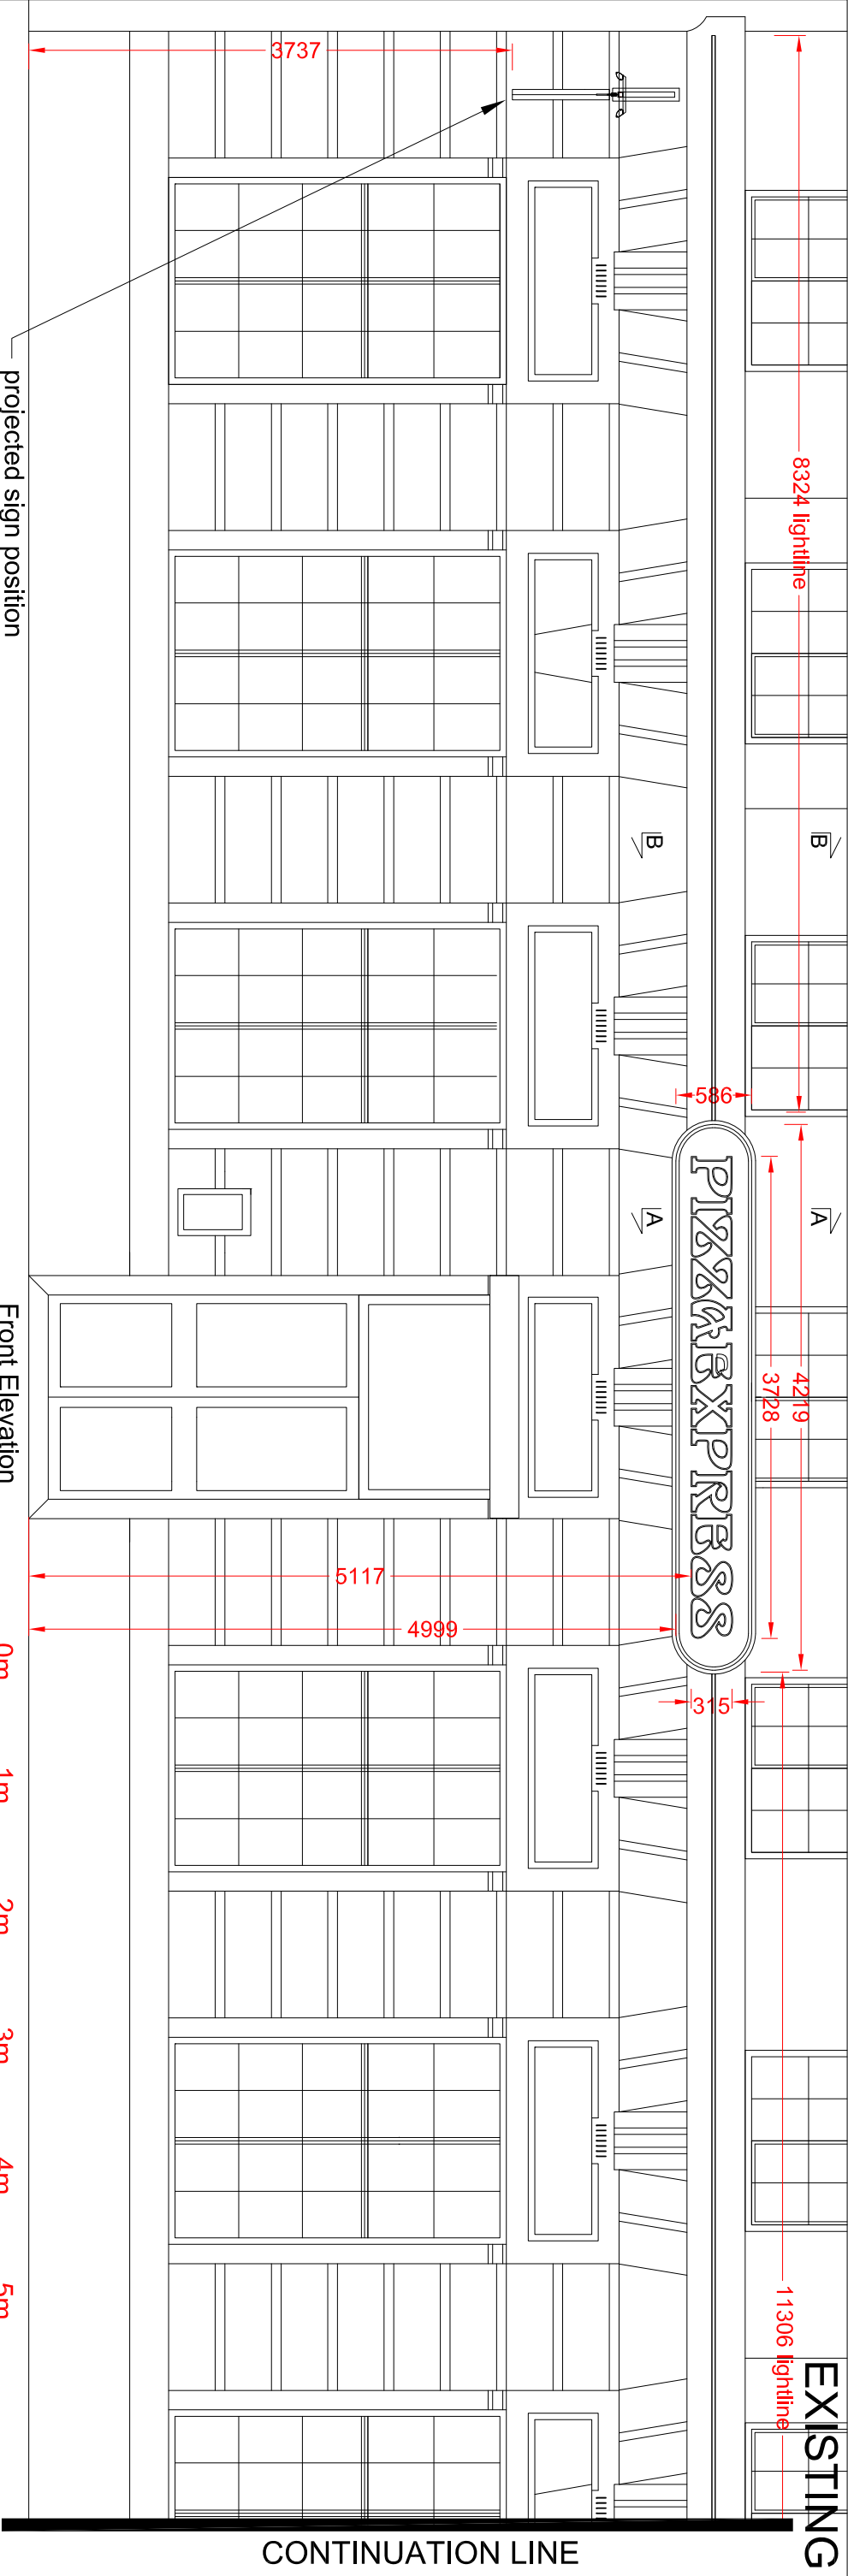

	
Technical Signs	
Floor 1 - Unit 3	
Hille Business Centre	
132 St Albans Road	
Watford, Herts, WD24 4AE	
Tel: 01923 811999	
Fax: 01923 811998	
E-mail: info@technicalsigns.co.uk	
Client: Pizza Express	
Address/Job details	
95 Lapwing Lane	
West Didsbury	
M20 6UR	
Existing Signage	
Job No	
Drawn by	Date
DN	16/07/22
Scale	Drawing No
As specified (A3)	596608-1
	Rev