


Root Protection Area: RPA

THE ROOT PROTECTION AREA SHOULD IDEALLY REMAIN UNDISTURBED IF THE TREE IS TO BE RETAINED.

THE DEVELOPMENT PROPOSALS SHOULD THEREFORE BE DESIGNED TO AVOID THE RPA OF ANY TREE WHICH IS TO BE RETAINED.

IF IT IS NECESSARY FOR THE DEVELOPMENT TO ENCROACH INTO THE RPA OF A TREE WHICH IS TO BE RETAINED THEN SPECIALIST CONSTRUCTION TECHNIQUES AND MATERIALS MUST BE CONSIDERED.

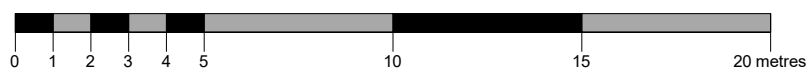

NB: THE LOCATIONS OF T1, T2, T7, G8, G9, G10, T11, G12 AND G14 MUST BE TREATED AS INDICATIVE AS THESE ITEMS OF VEGETATION WERE NOT SHOWN ON THE TOPOGRAPHICAL PLAN PROVIDED.

THIS PLAN IS TO BE PRINTED IN COLOUR AND READ IN CONJUNCTION WITH THE JCA ARBORICULTURAL REPORT (JCA REF: 18384/AJB)

Appendix 5: Tree Constraints Plan

ADDRESS: 218 Bury New Road, Manchester,
Greater Manchester, M8 8DY.
JCA REF: 18384/AJB

SCALE : 1:200

PAPER SIZE : A1

SURVEYED BY: AJB

DRAWN BY: AJB

APPROVED BY: ME

BRITISH STANDARD 5837:2012: 4.5 RETENTION CATEGORIES

Detailed definitions of these categories are at Appendix 2 of our report. N.B. These categories do not necessarily represent or correspond to recommendations for action made in this report.

	CATEGORY A: 'RETENTION MOST DESIRABLE'
	CATEGORY B: 'RETENTION DESIRABLE'
	CATEGORY C: 'TREE WHICH COULD BE RETAINED'
	CATEGORY U: 'TREE FOR REMOVAL'
	STEM OF TREE TO BE RETAINED
	STEM OF TREE TO BE REMOVED
	ROOT PROTECTION AREA

JCA Limited
Arboricultural & Ecological Consultants