



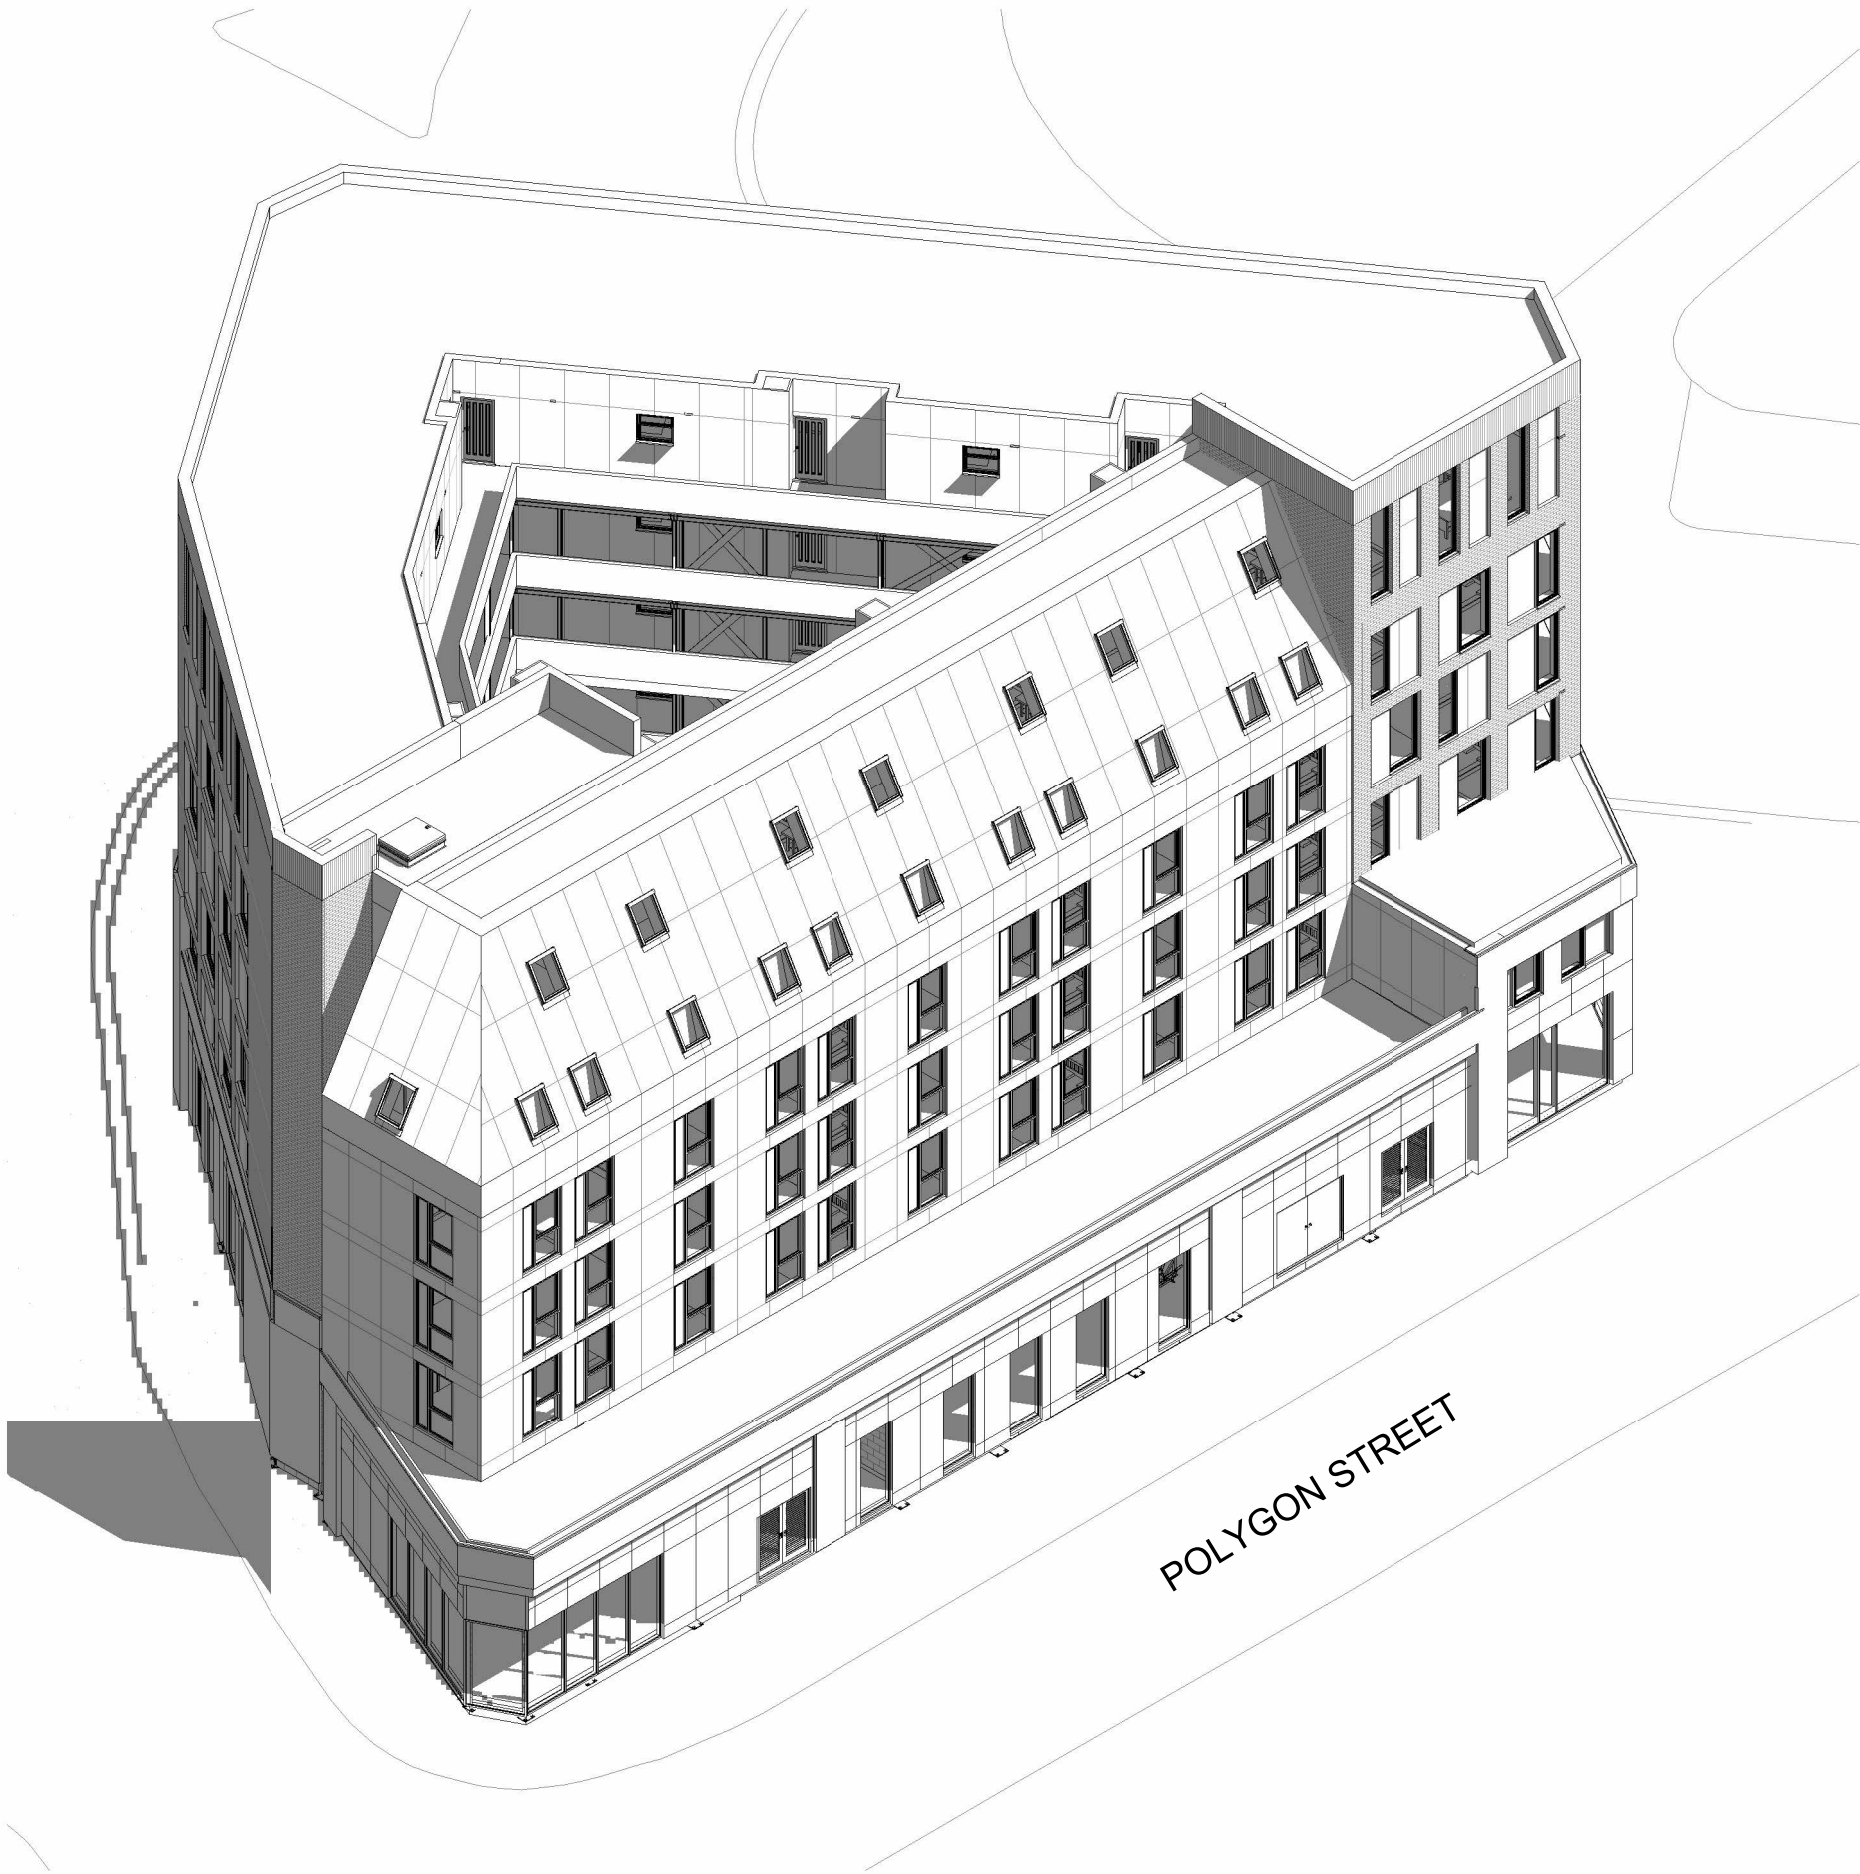

Existing View from South East

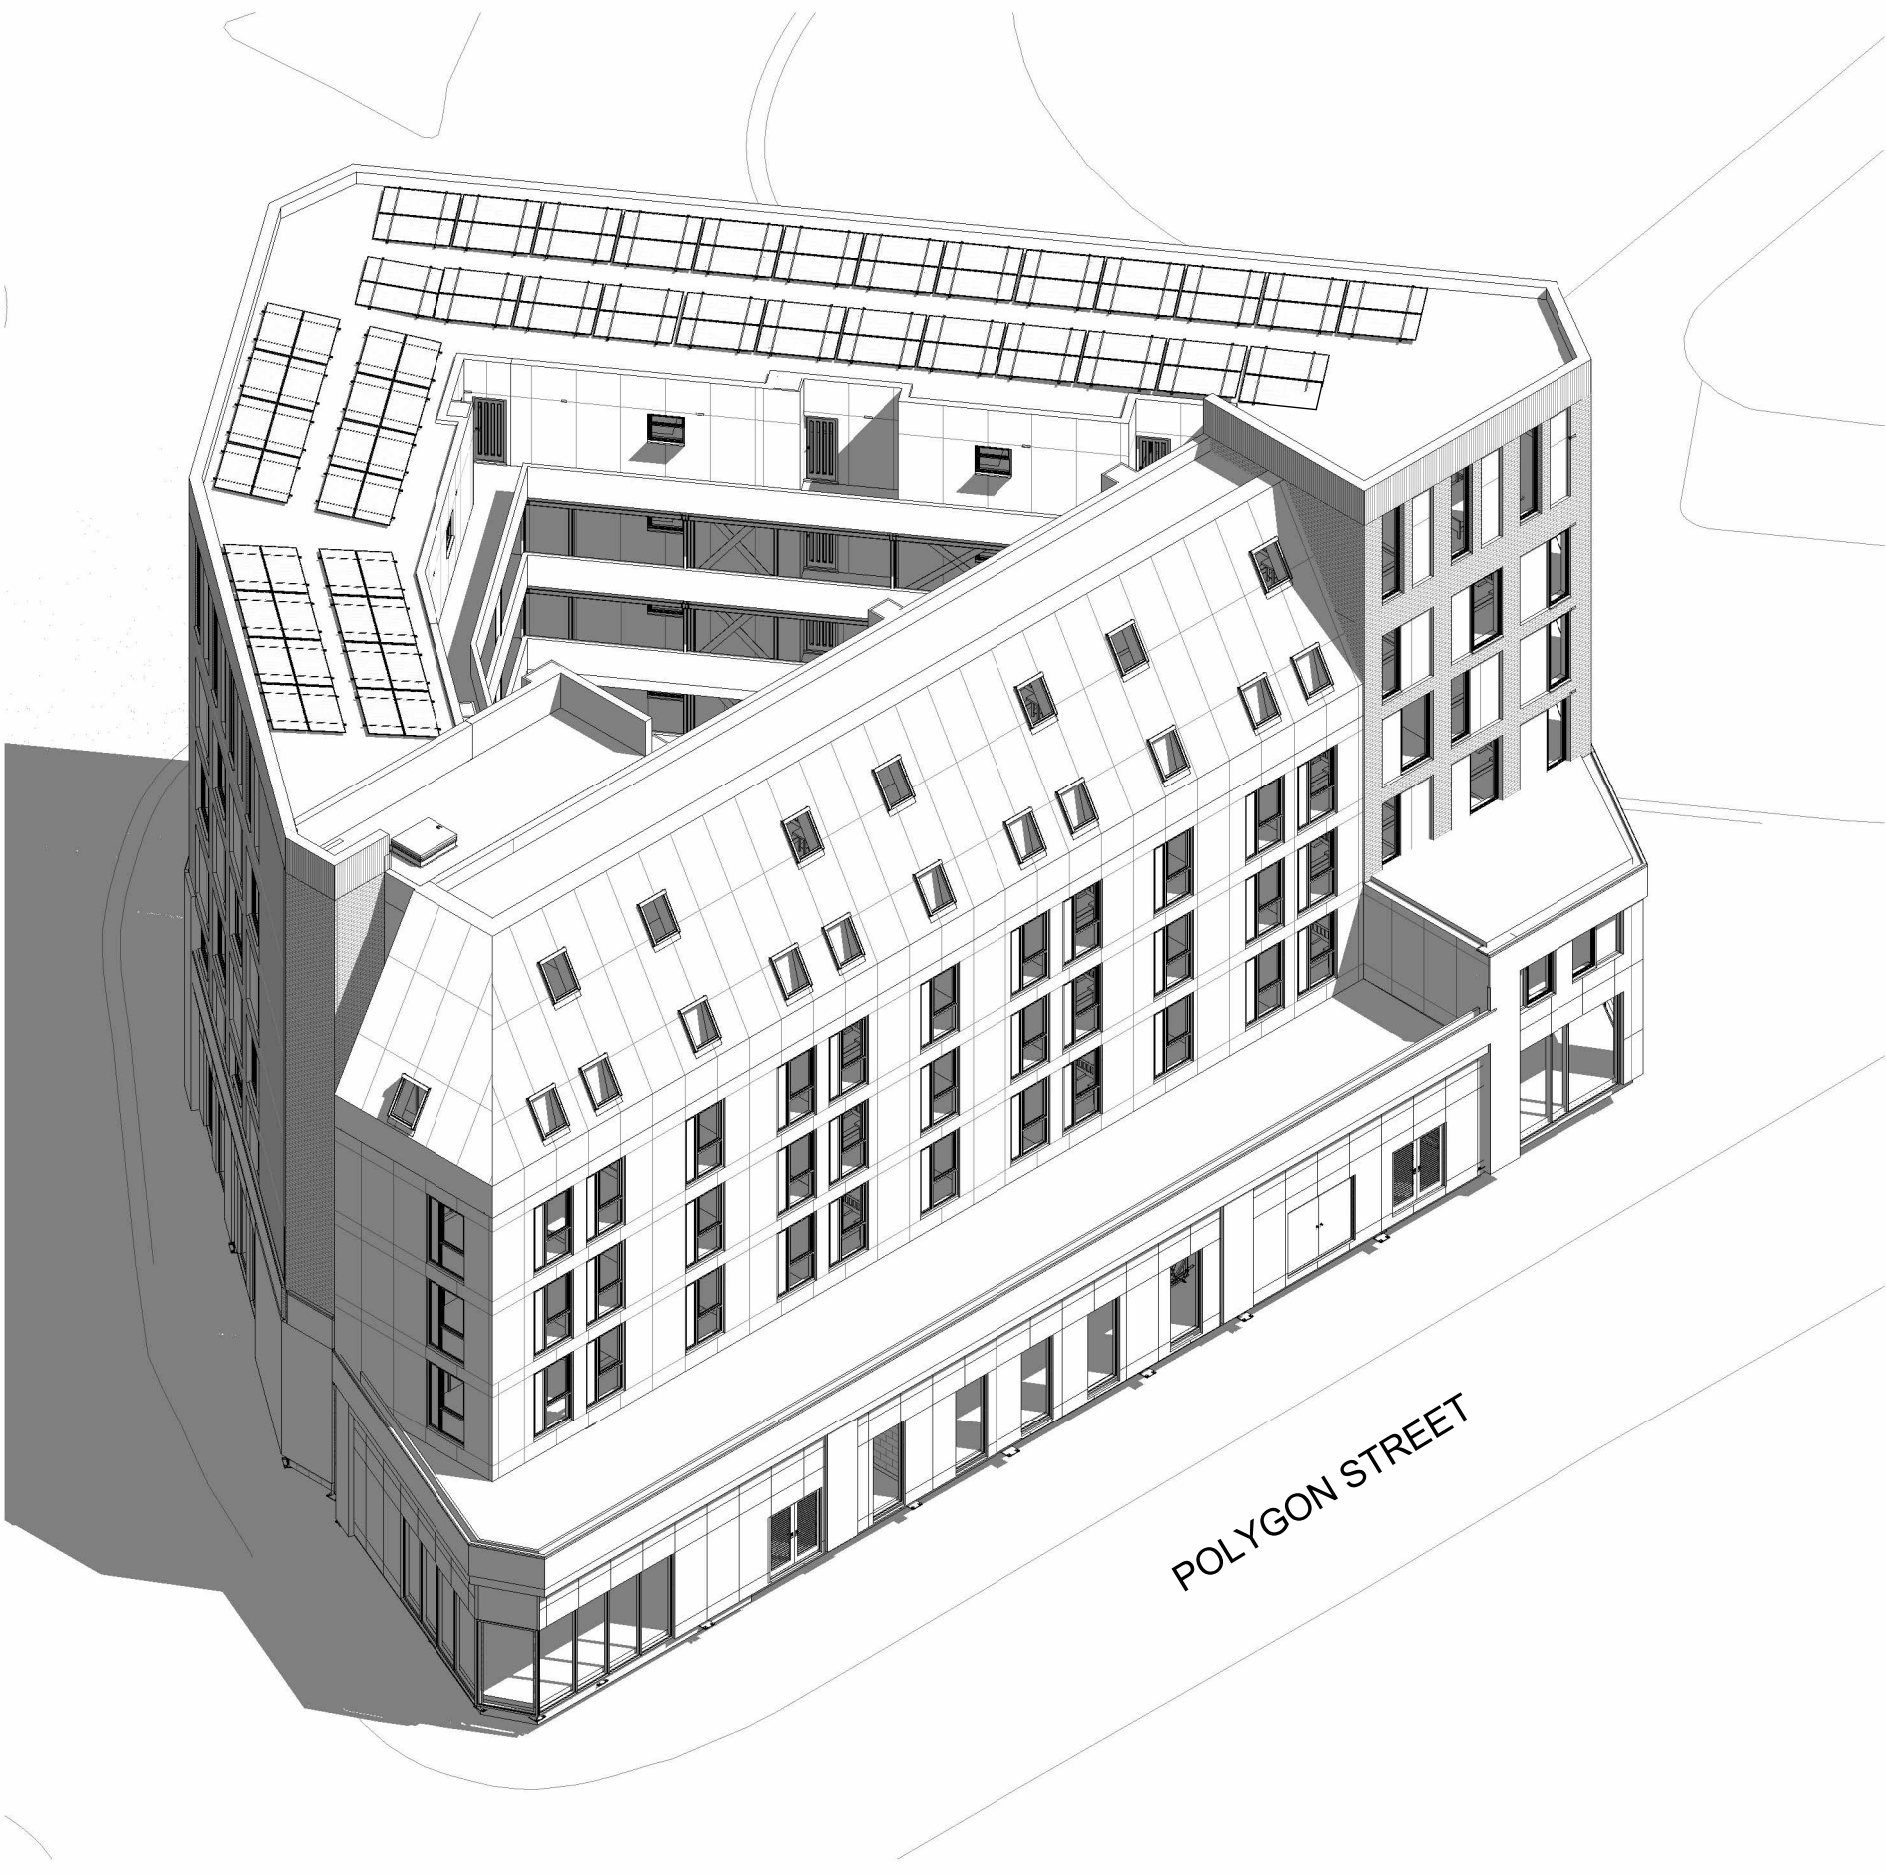

Proposed View from South East

REV		DATE	COMMENT			
CLIENT:						
GGC POLYGON MANCHESTER LIMITED						
PROJECT:						
SONA						
DRAWING:						
3D Visualisations - from South East						
DRAWING N°:		REV:	STATUS	SCALE:	CHECKED:	DRAWN:
2066-ABWA-Z1-XX-DR-A-(95)-0002			S4	GW	LG	
				SHEET:	DATE:	
				A2	13.05.2022	