

52 PRINCESS STREET

GF BOOTH SEATING



CGI SHOWS DESIGN INTENT

THIS DRAWING IS PROTECTED UNDER COPYRIGHT AND AT NO TIME MUST ANY PORTION OF THIS DRAWING BE REPRODUCED OR COPIED IN ANYWAY WITHOUT THE PERMISSION OF RU CREATIVE LTD.

ALL DIMENSIONS MUST BE CHECKED ON SITE AND NOT SCALED FROM THIS DRAWING.

SUBJECT TO SITE SURVEY




IMPORTANT NOTE

THIS DRAWING SHOWS DESIGN INTENT AND IS SUBJECT TO SITE CONDITIONS.

ANY PART OF THE DESIGN THAT CONTRADICTS BEST PRACTICE THEN PLEASE MAKE THE DESIGN TEAM AWARE.

SITE SURVEY REQUIRED PRIOR TO PLACING ORDERS.

TENDER

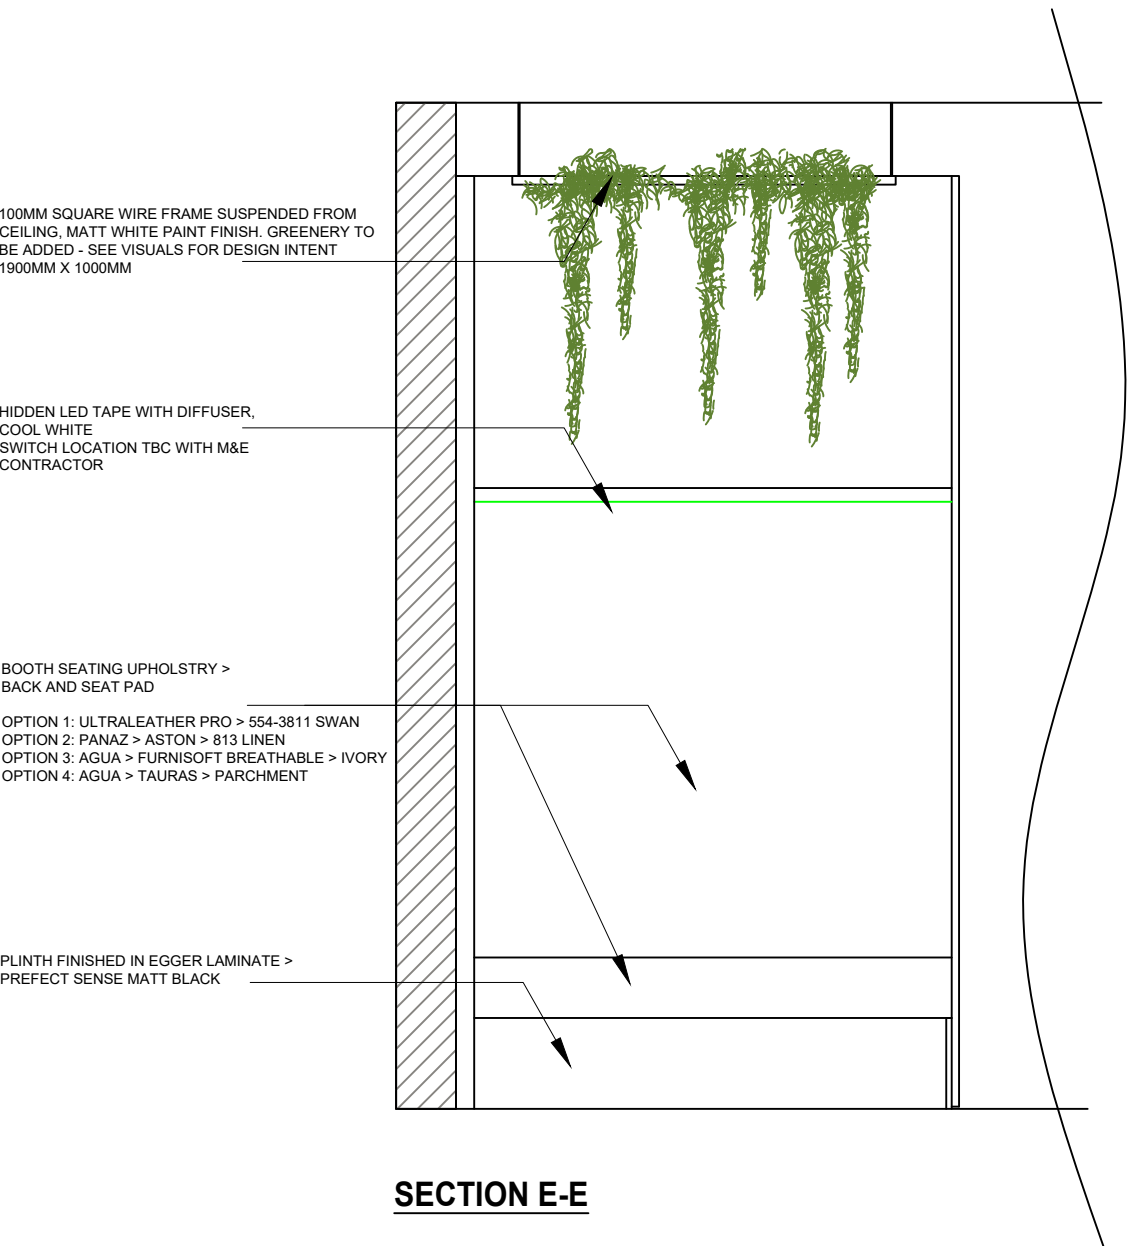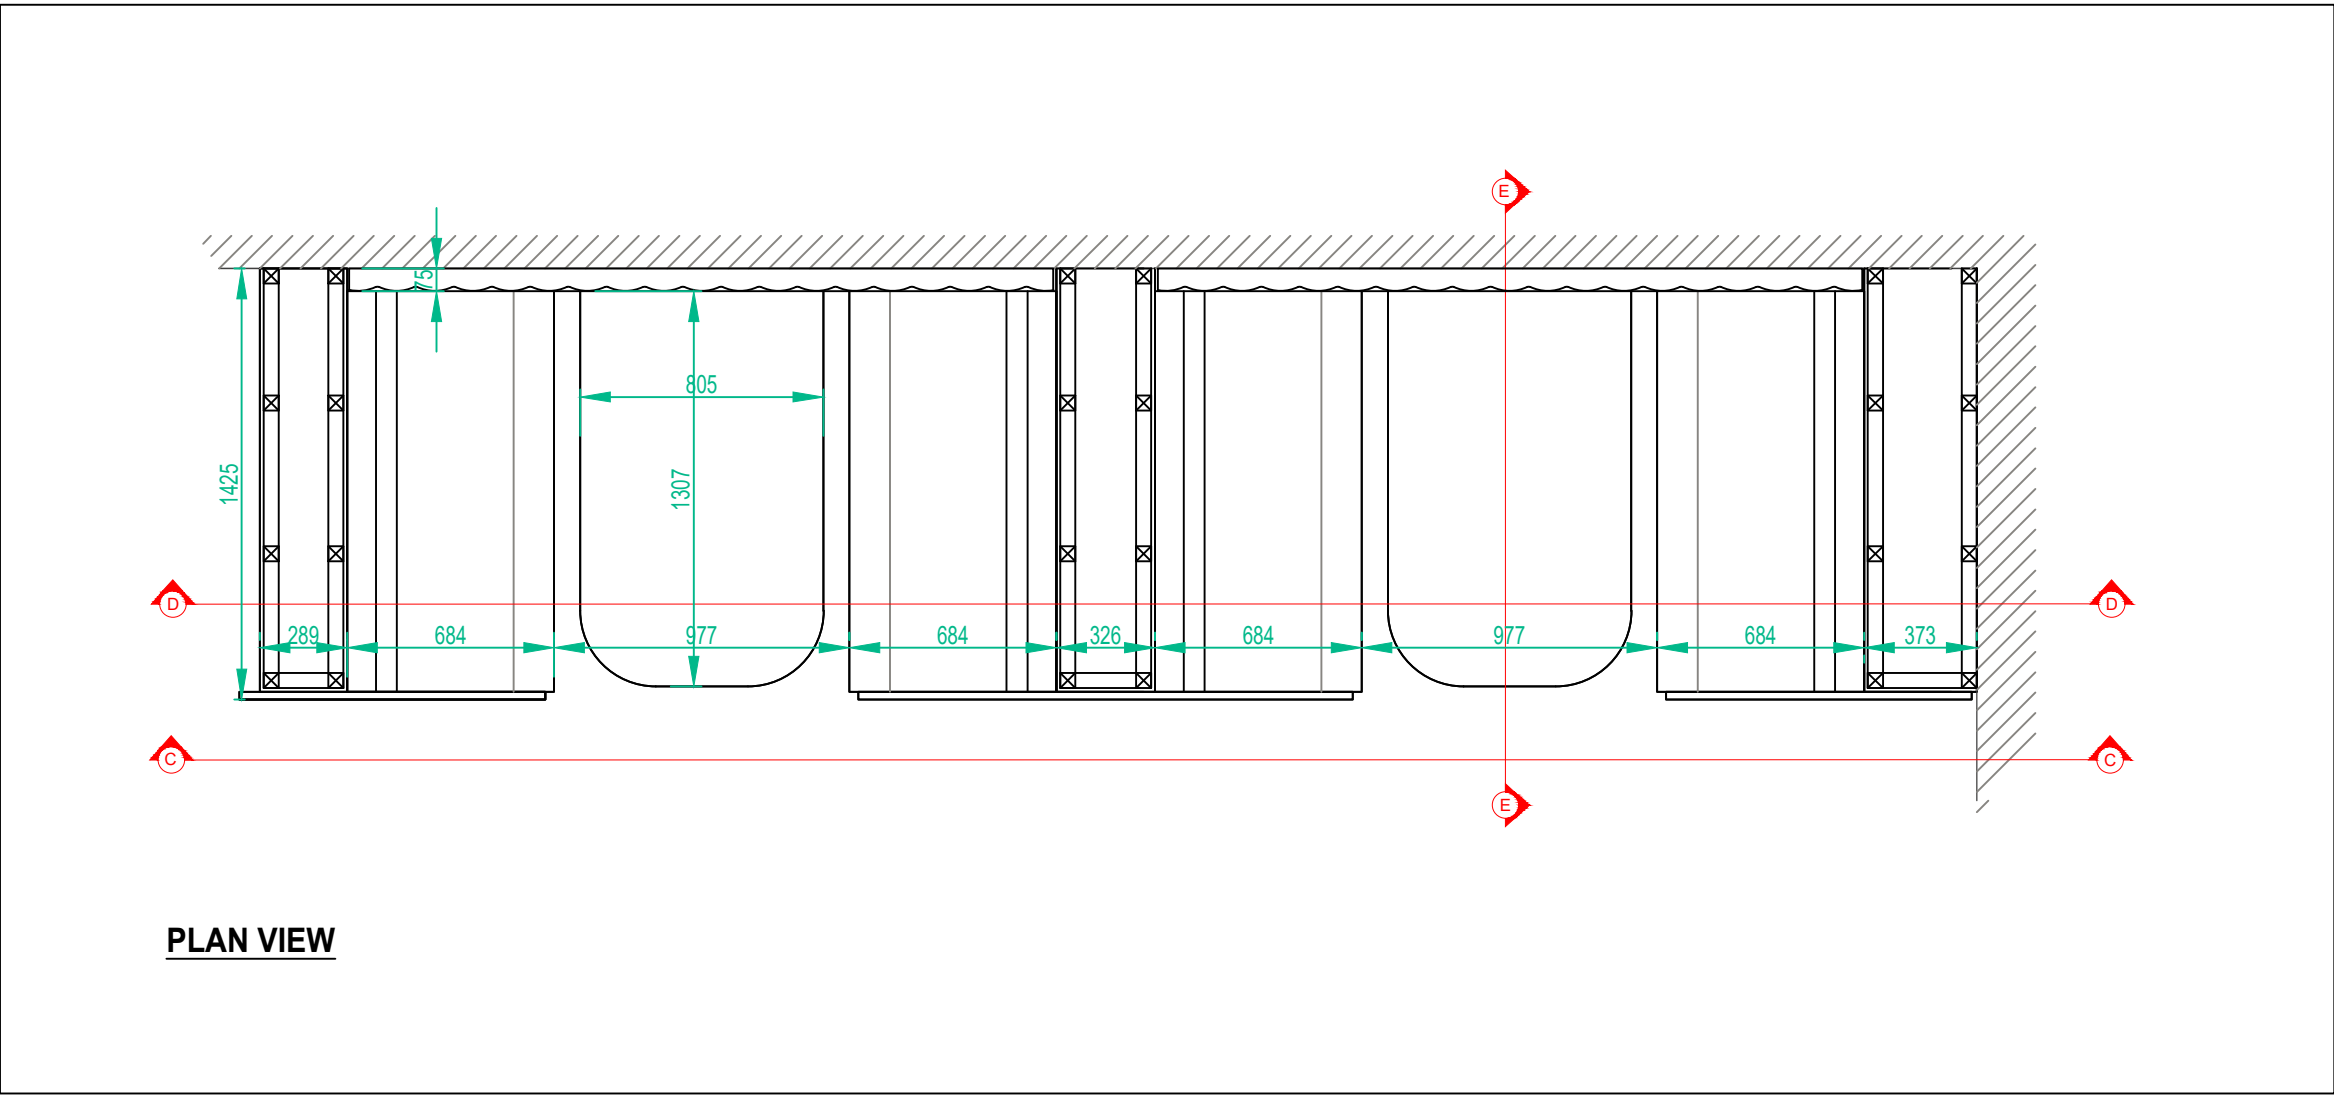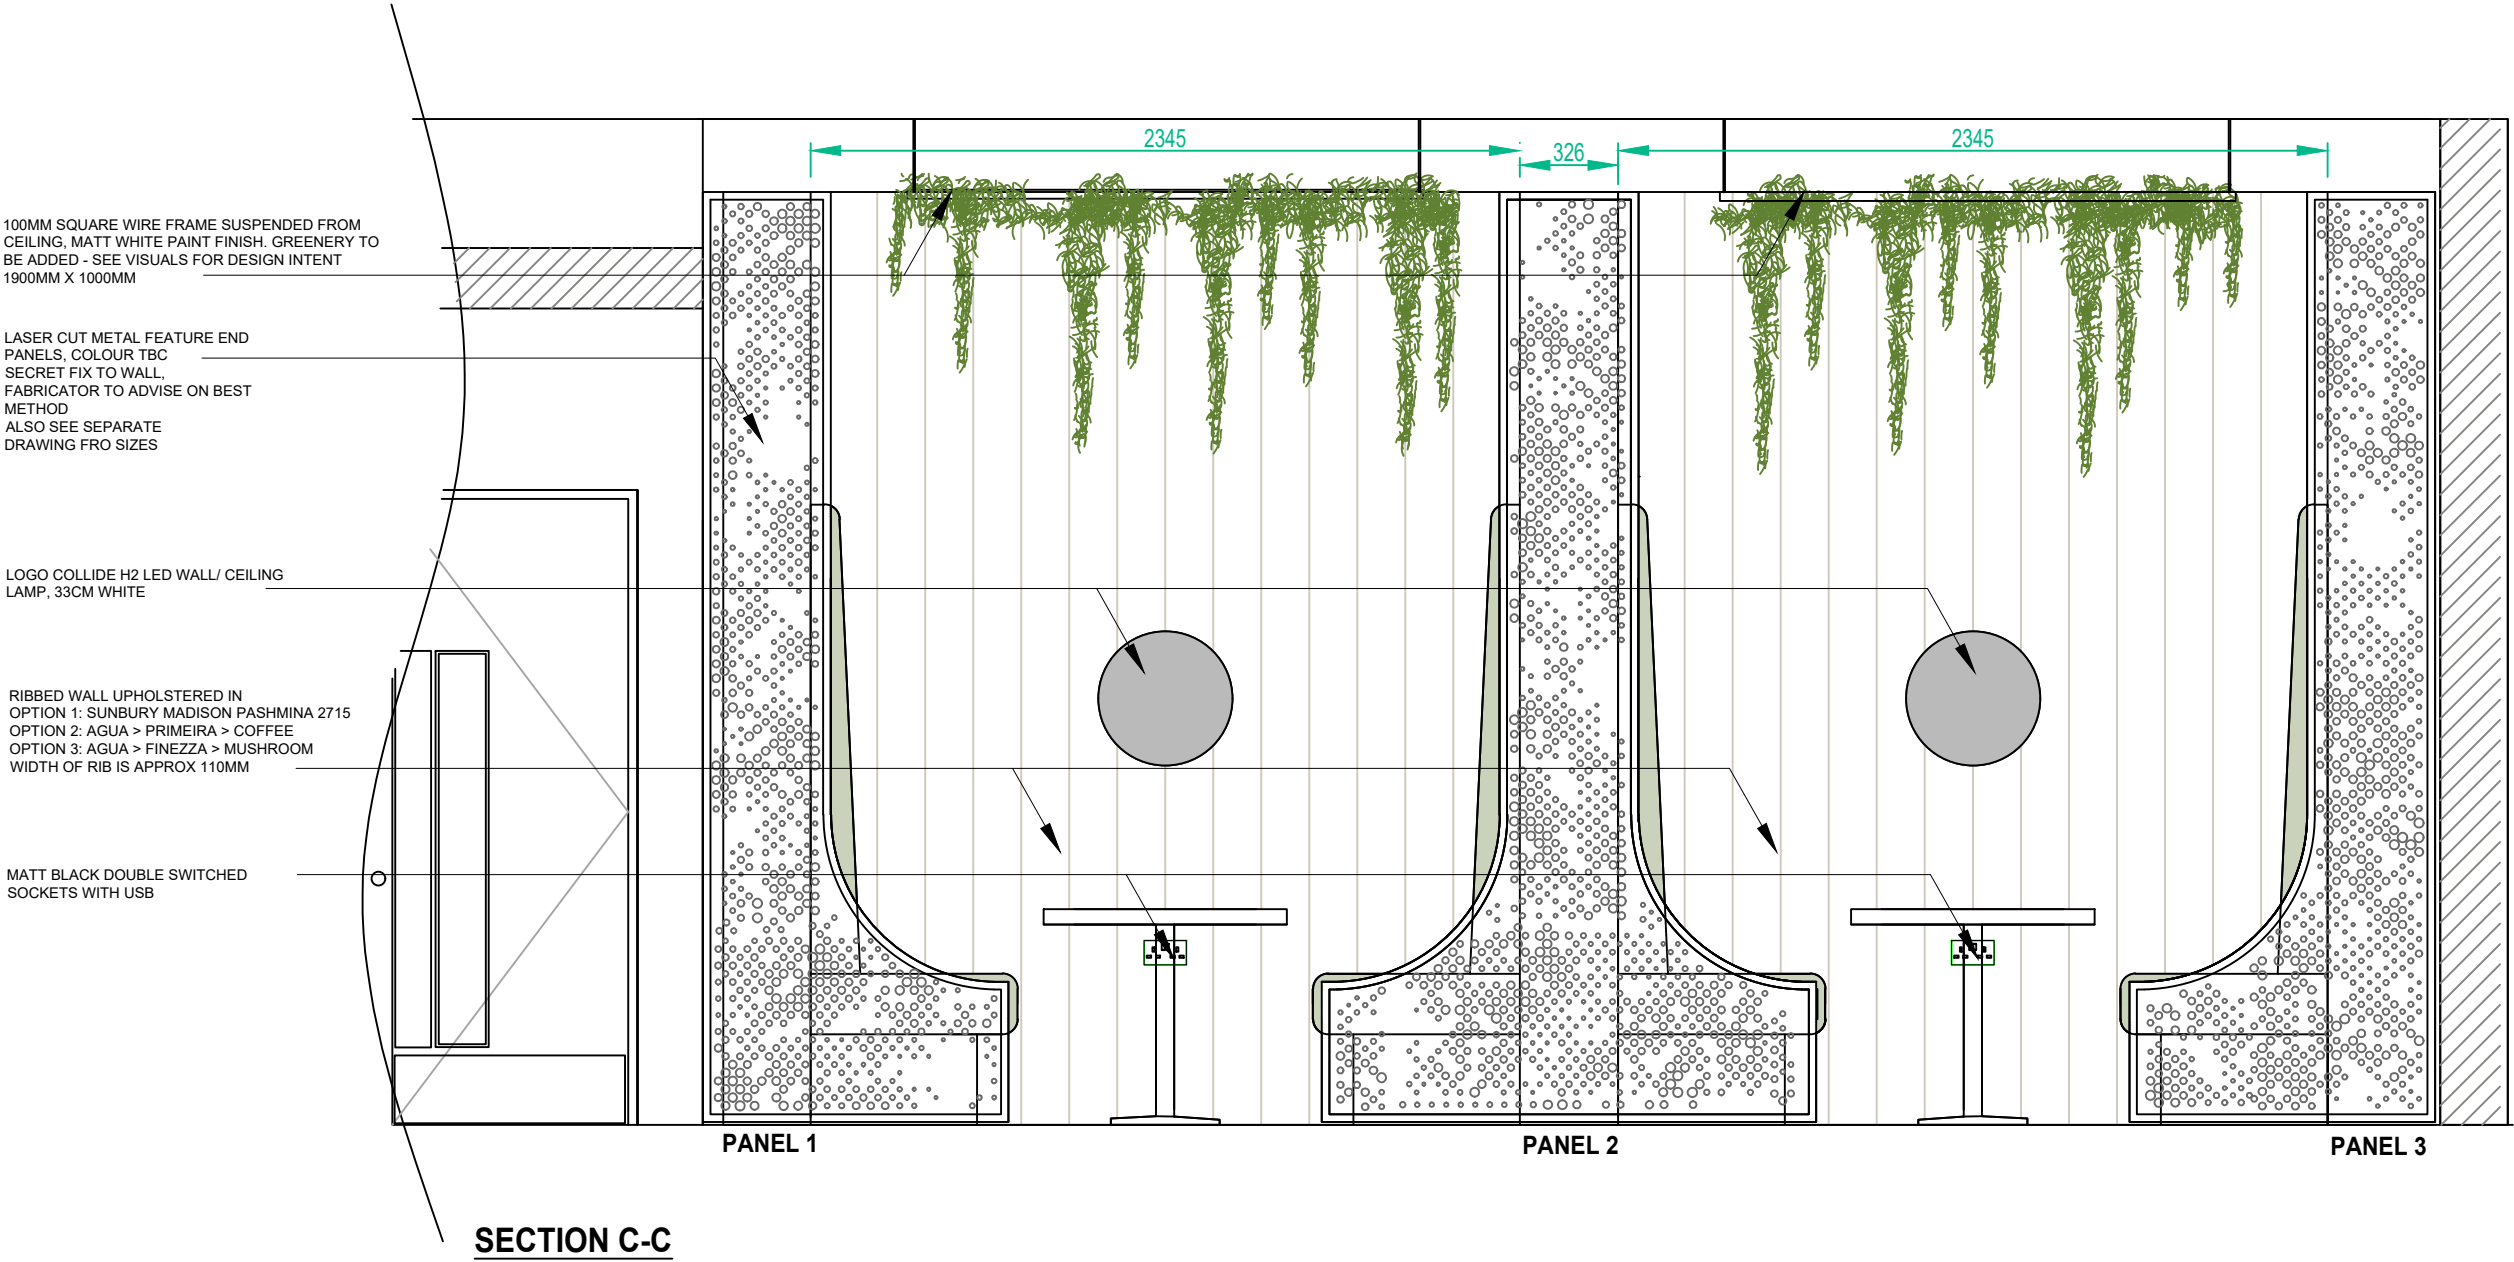

REV	DETAILS	BY	DATE
002	BOOTH SEATING FABRIC OPTIONS	RU	16.06.22
001	BOOTH SEATING FABRIC OPTIONS	JH	12.04.22

ruCREATIVE

6.34 WINDSOR HOUSE
HARROGATE HG1 2PW
TELEPHONE: 01423 52 02 69
EMAIL: INFO@RUCREATIVE.CO.UK
WEB: WWW.RUCREATIVE.CO.UK

CLIENT				
ADAPT REAL ESTATE				
PROJECT				
52 PRINCESS STREET MANCHESTER M1 6JX				
TITLE				
BOOTH SEATING				
SCALE	DATE	DESIGNER	CHECKED BY	
:25 @ A1	08.12.21	RU	~	
PROJECT NO.	BUILDING	LEVEL	DRAWING NO.	REV
52.PRIN.ST	52PS	GF	R-GA011	2