



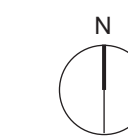

0 1 2 3 4 5m
Scale 1:100

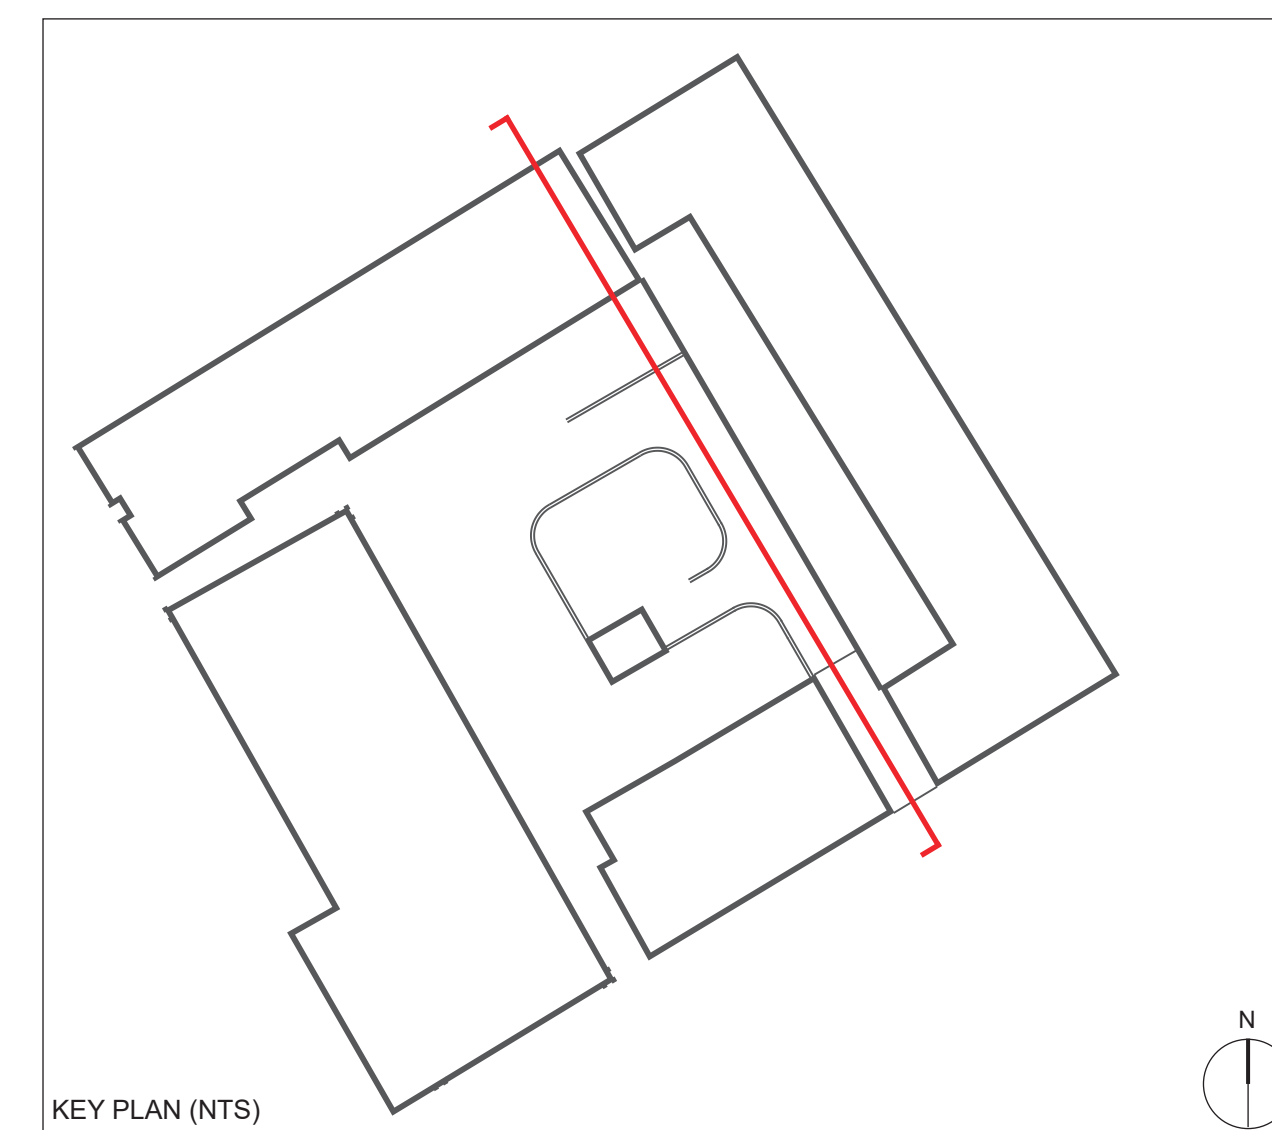

EXTERIOR ARCHITECTURE

LONDON
Unit 17.1, The Leather Market, 11-13 Weston Street, London, SE1 3ER
MANCHESTER
Studio 537, The Royal Exchange, St Anns Square, Manchester M2 7DH

E-MAIL office@exteriorarchitecture.com
WEB www.exteriorarchitecture.com

Project title
TALBOT MILL

Drawing title
**PROPOSED SITE SECTIONS:
SECTION C-C**

Issued By	Manchester	T: 0161 850 8101
Scale	1:100@A1	Drawn ExA
Status	PLANNING	Checked SL
Date	24.06.2022	Approved JM

Drawing number
2237-EXA-ZZ-ZZ-DR-L-00502

Revision