




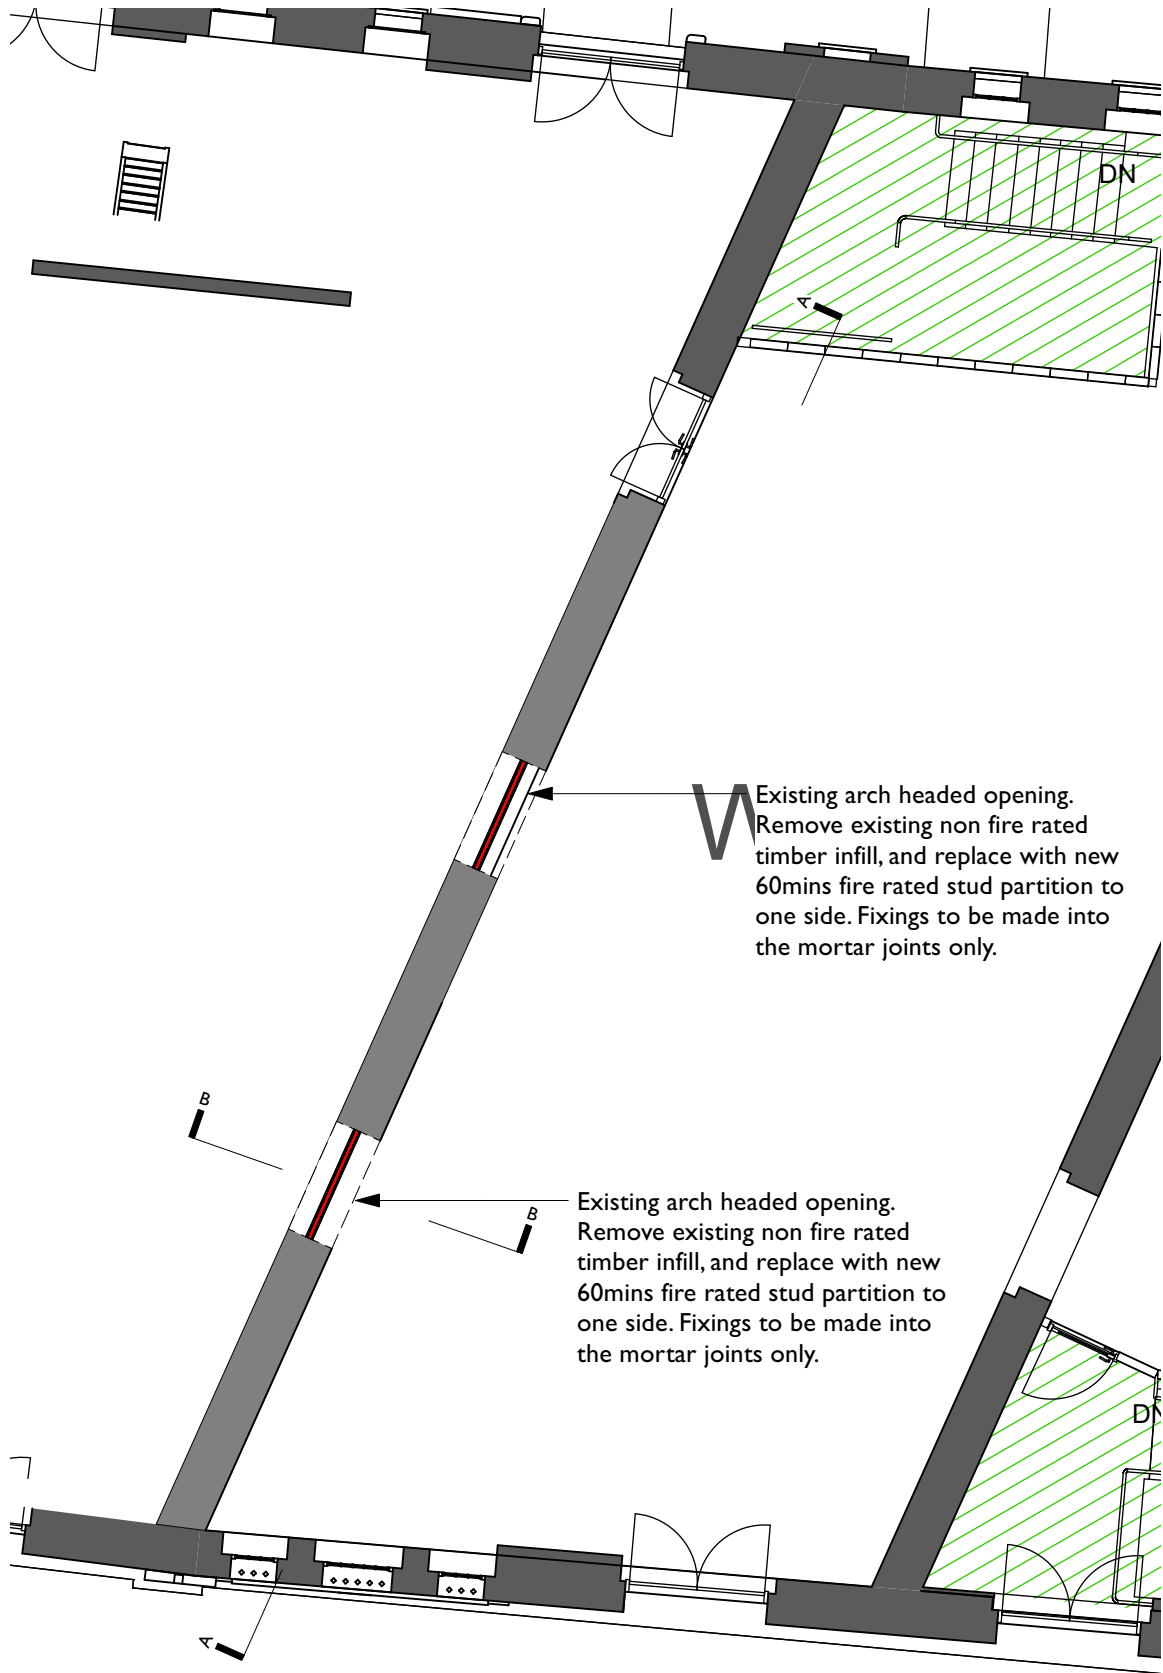


2 PP033 - Pin 0145:38
Scale: 1:100

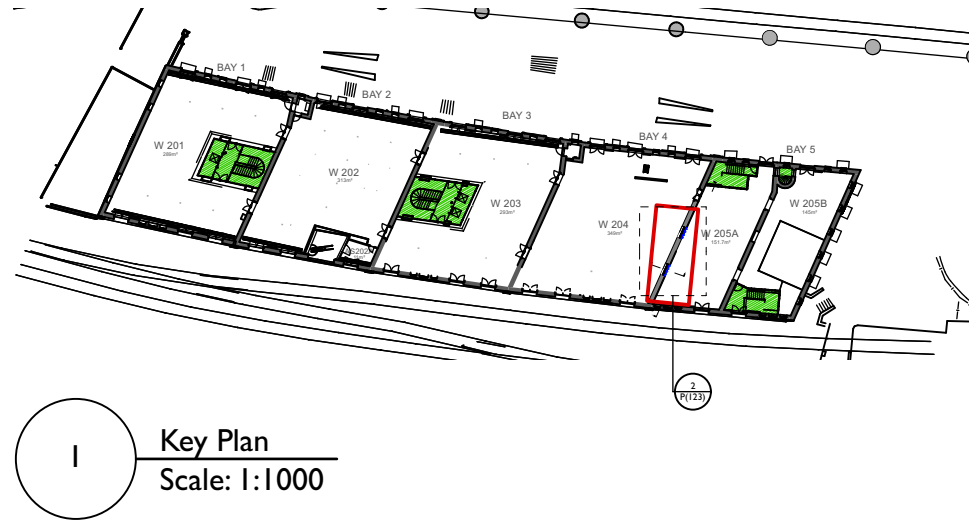

1 Key Plan
Scale: 1:1000

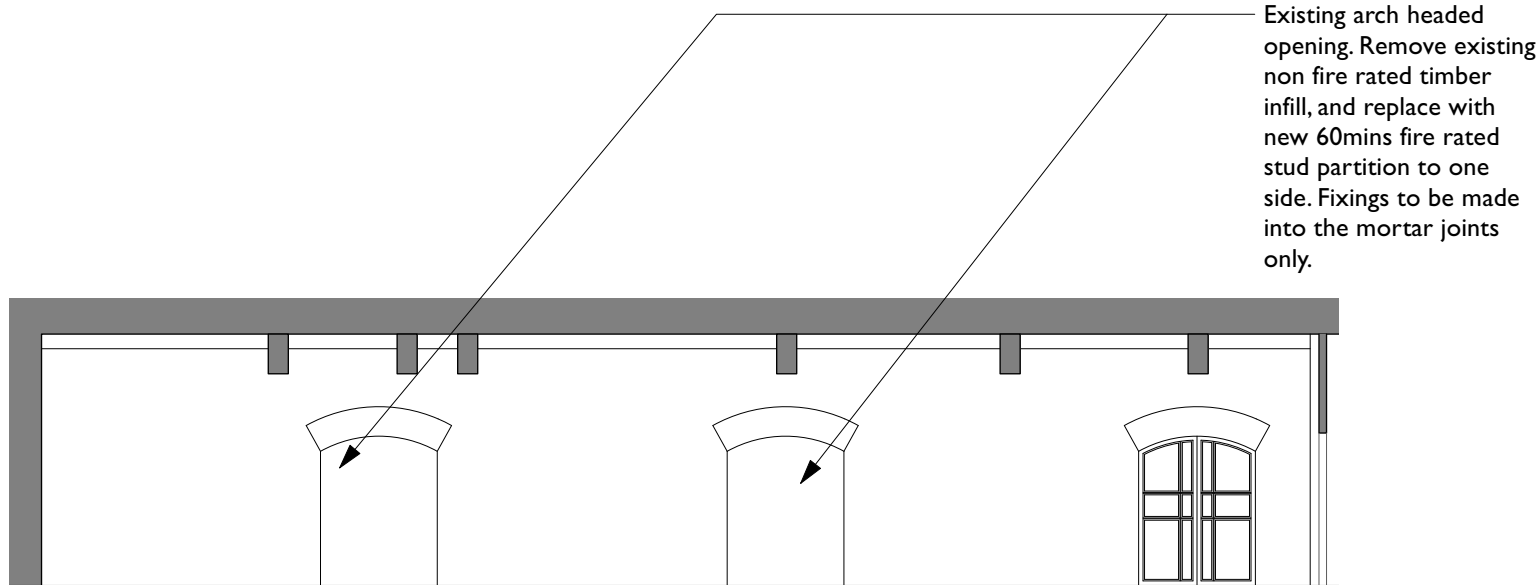

3 Section AA
Scale: 1:100

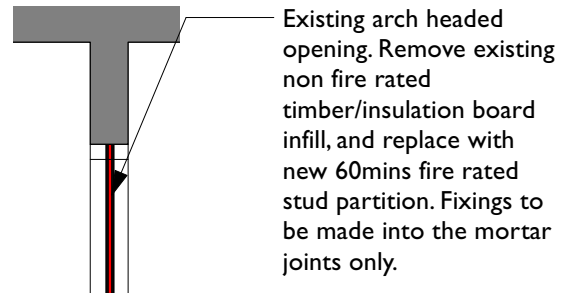

4 Section AA
Scale: 1:100

COPYRIGHT OF ATELIER MB LTD
DO NOT SCALE FROM THIS DRAWING
DIMENSIONS TO BE CHECKED ON SITE

NOTES

All dimensions and layouts are indicative pending survey data and S.E. input

KEY

- Existing to be removed - non-historic fabric
- New 60 minute fire rated fabric

B	Sections added.	HW	H
16/05/2023			W
A	Updated following Client feedback.	HW	H
02/05/2023			W
Rev	Note		
		DRN	CHK

Science and Industry Museum	
Fire Works	
1830s Warehouse - 2nd Floor Proposed Plan 1	
scheme	2002
drwg no.	P(123)
revision	B
scale	AS NOTED
date first drawn	March 23
drawn	HW
SK sketch E existing P proposed T tender C construction F1 final issue	
www.ateliermb.co.uk	
t 0161 236 0051	
e architect@ateliermb.co.uk	