


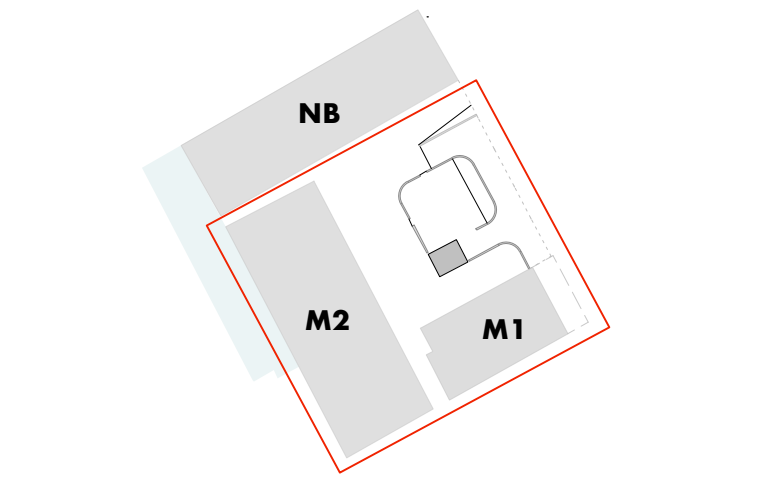

- 1b/1p (<50sqm)
- 1b/2p (>50 sqm)
- 2b/3p (61 to 70 sqm)
- 2b/4p (>70sqm)
- key**
- 01 communal bin store
- 02 communal bike store
- 03 sub-station
- 04 switch room
- 05 service room (tank + generator room)

notes


refer to exterior architecture dwg '2237-EXA-ZZ-ZZ-DR-L-00100' for further detail + specification information about proposed landscape.

references

podium GA plan ref TM-SKM-CP-XX-DR-A-02100

podium GA elevation + section ref TM-SKM-CP-XX-DR-A-02300

mills GA elevations ref TM-SKM-MX-XX-DR-A-00200 > onwards

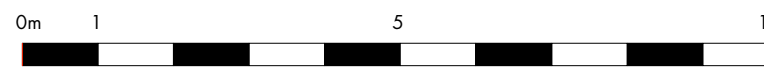

P02 • S73 application amendment - courtyard level 06 07 22 • sv • ar
window reconfigured omitting glazed arches to mill 2 with 2no. new windows provided to north elev.
P01 • planning issue - for S73 application 09 06 22 • mj • ms
rev • description issued • drawn • checked

shedkm +44 (0)151 709 8211
+44 (0)207 253 8881

project talbot mill

client CAPITAL&CENTRIC

drawing number TM-SKM-MX-B1-DR-A-00100 **P02**

scale 1:100 @ a1

status **stage 3**

mill 01+02 proposed plan courtyard

do not scale from this drawing • all dimensions are to be set out and checked on site prior to starting construction • any discrepancy found between information given on this drawing and that given elsewhere or recorded on site shall be brought to the attention of the project architect immediately