


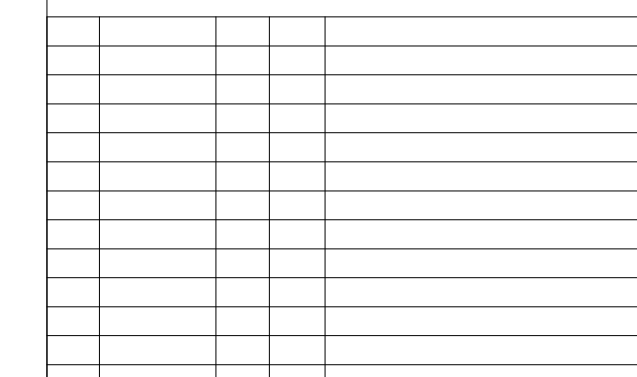

01	20.05.2022	1	MK	Issue for Planning
Rev.	Date	Seq.	BY	Description



Drawing area:

Drawing Title:
LOCATION PLAN

By: A	Scale: As indicated
Drawn By: MZ	Size: A1

Status:
FOR PLANNING

Drawing No. 13 Sidmouth Dr - 001	Rev. 01
-------------------------------------	------------

