
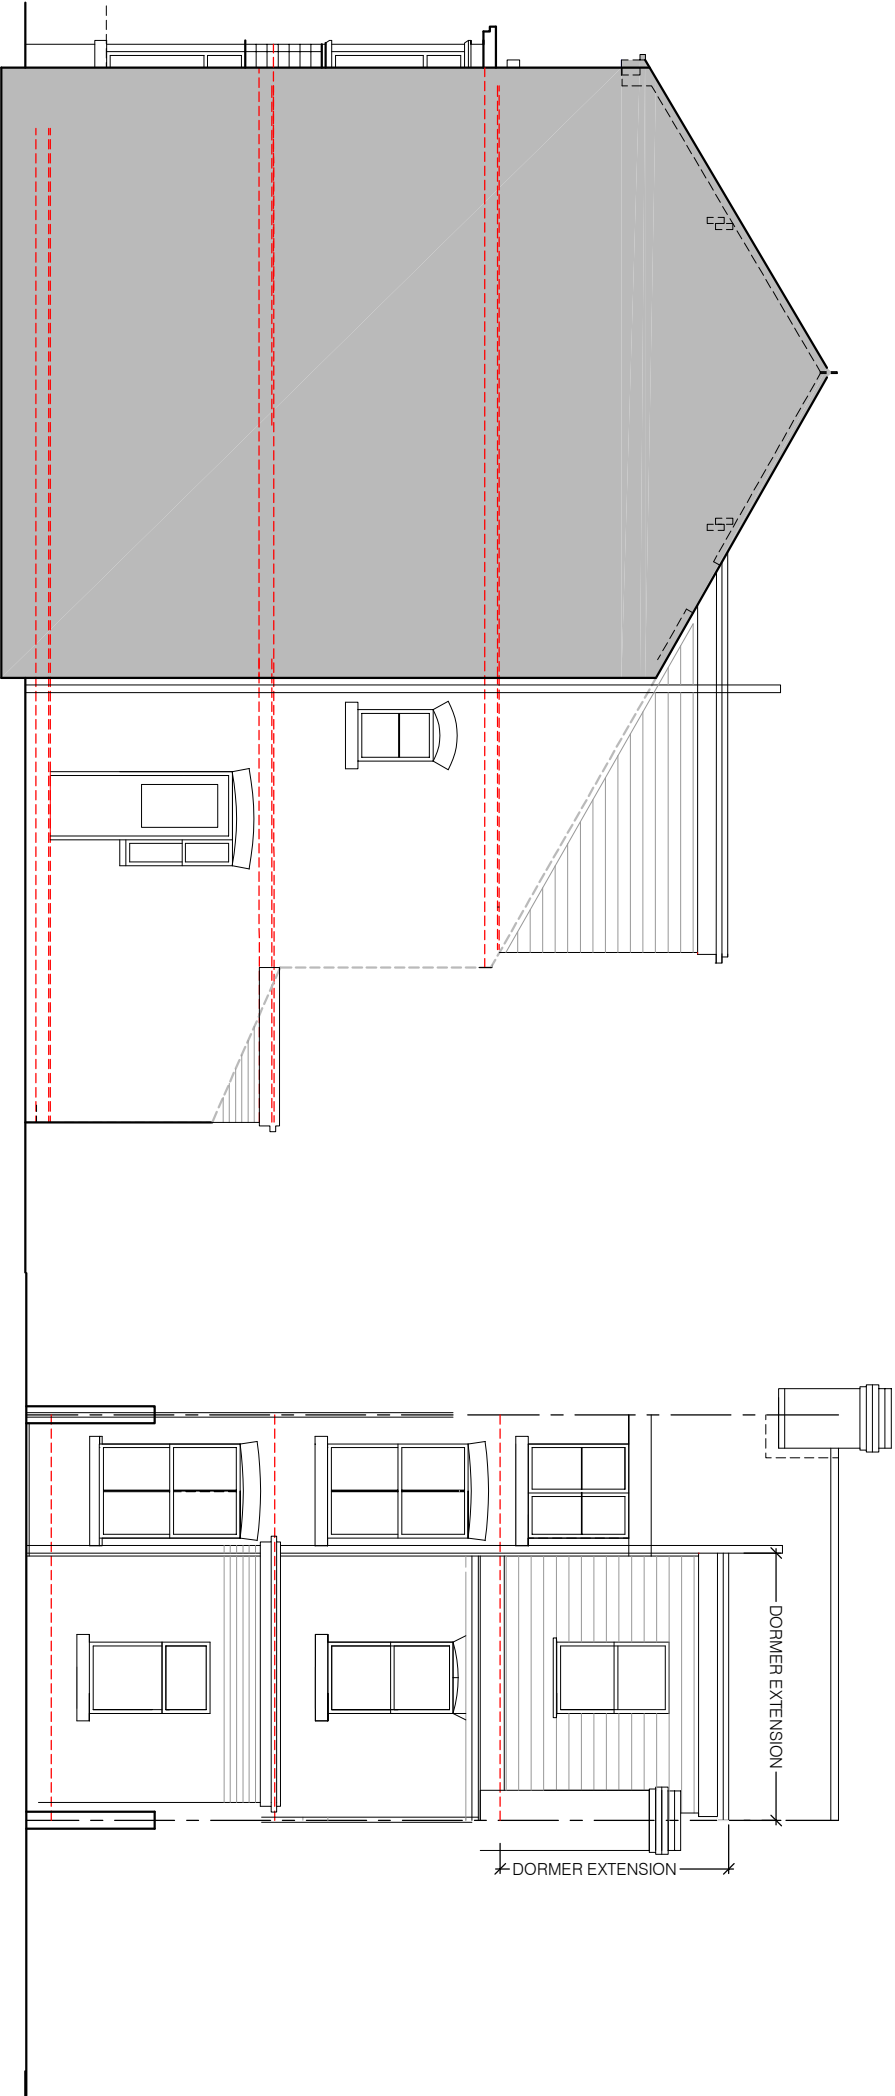


EXTENSION EXTERNAL FINISHES:
grey grp to flat roof at GF and dormer roof to rear,
common brick to rear/side elevations at Ground Floor
grey composite board to dormer front and cheeks
black fascia and rainwater goods,
white upvc framed d/glazed windows

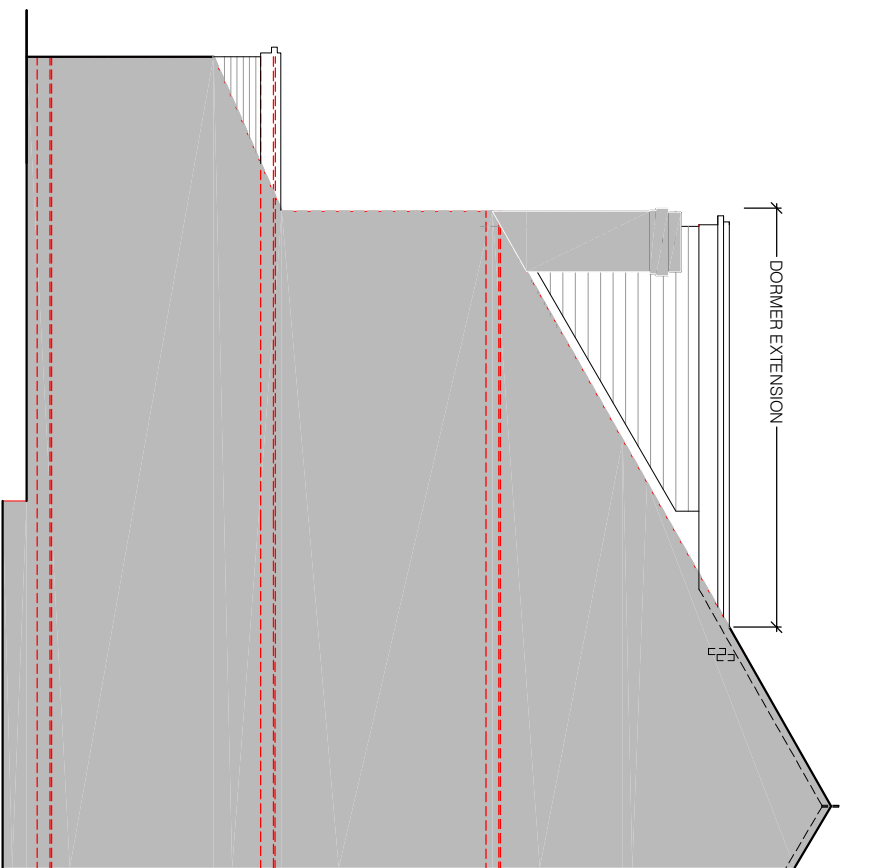

Simon R Miles			
Chartered Architect			
Didbury			
Manchester			
T: 07778 137830			
E: srmilesarchitect@gmail.com			
Revision	Date	Revision note	
A	21.06.2022	First floor extension removed, proposed dormer re-aligned.	
B	06.07.2022	external dormer materials confirmed	

Notes

Project:	61 Clarendon Road Whalley Range	Scale:	100@A3
Title:	Elevations as proposed	Date:	21.06.2022
Drawing number:	22 340 PL201	CAD Ref:	22 340
Client:	WALAJUK LTD	Drawn by:	SRM