

52 PRINCESS STREET

L3 - ELEVATION D-D

TENDER


THIS DRAWING IS PROTECTED UNDER COPYRIGHT AND AT NO TIME MUST ANY PORTION OF THIS DRAWING BE REPRODUCED OR COPIED IN ANYWAY WITHOUT THE PERMISSION OF RU CREATIVE LTD.

ALL DIMENSIONS MUST BE CHECKED ON SITE AND NOT SCALED FROM THIS DRAWING.

SUBJECT TO SITE SURVEY

IMPORTANT NOTE

THIS DRAWING SHOWS DESIGN INTENT AND IS SUBJECT TO SITE CONDITIONS . ANY PART OF THE DESIGN THAT CONTRADICTS BEST PRACTICE THEN PLEASE MAKE THE DESIGN TEAM AWARE. SITE SURVEY REQUIRED PRIOR TO PLACING ORDERS.

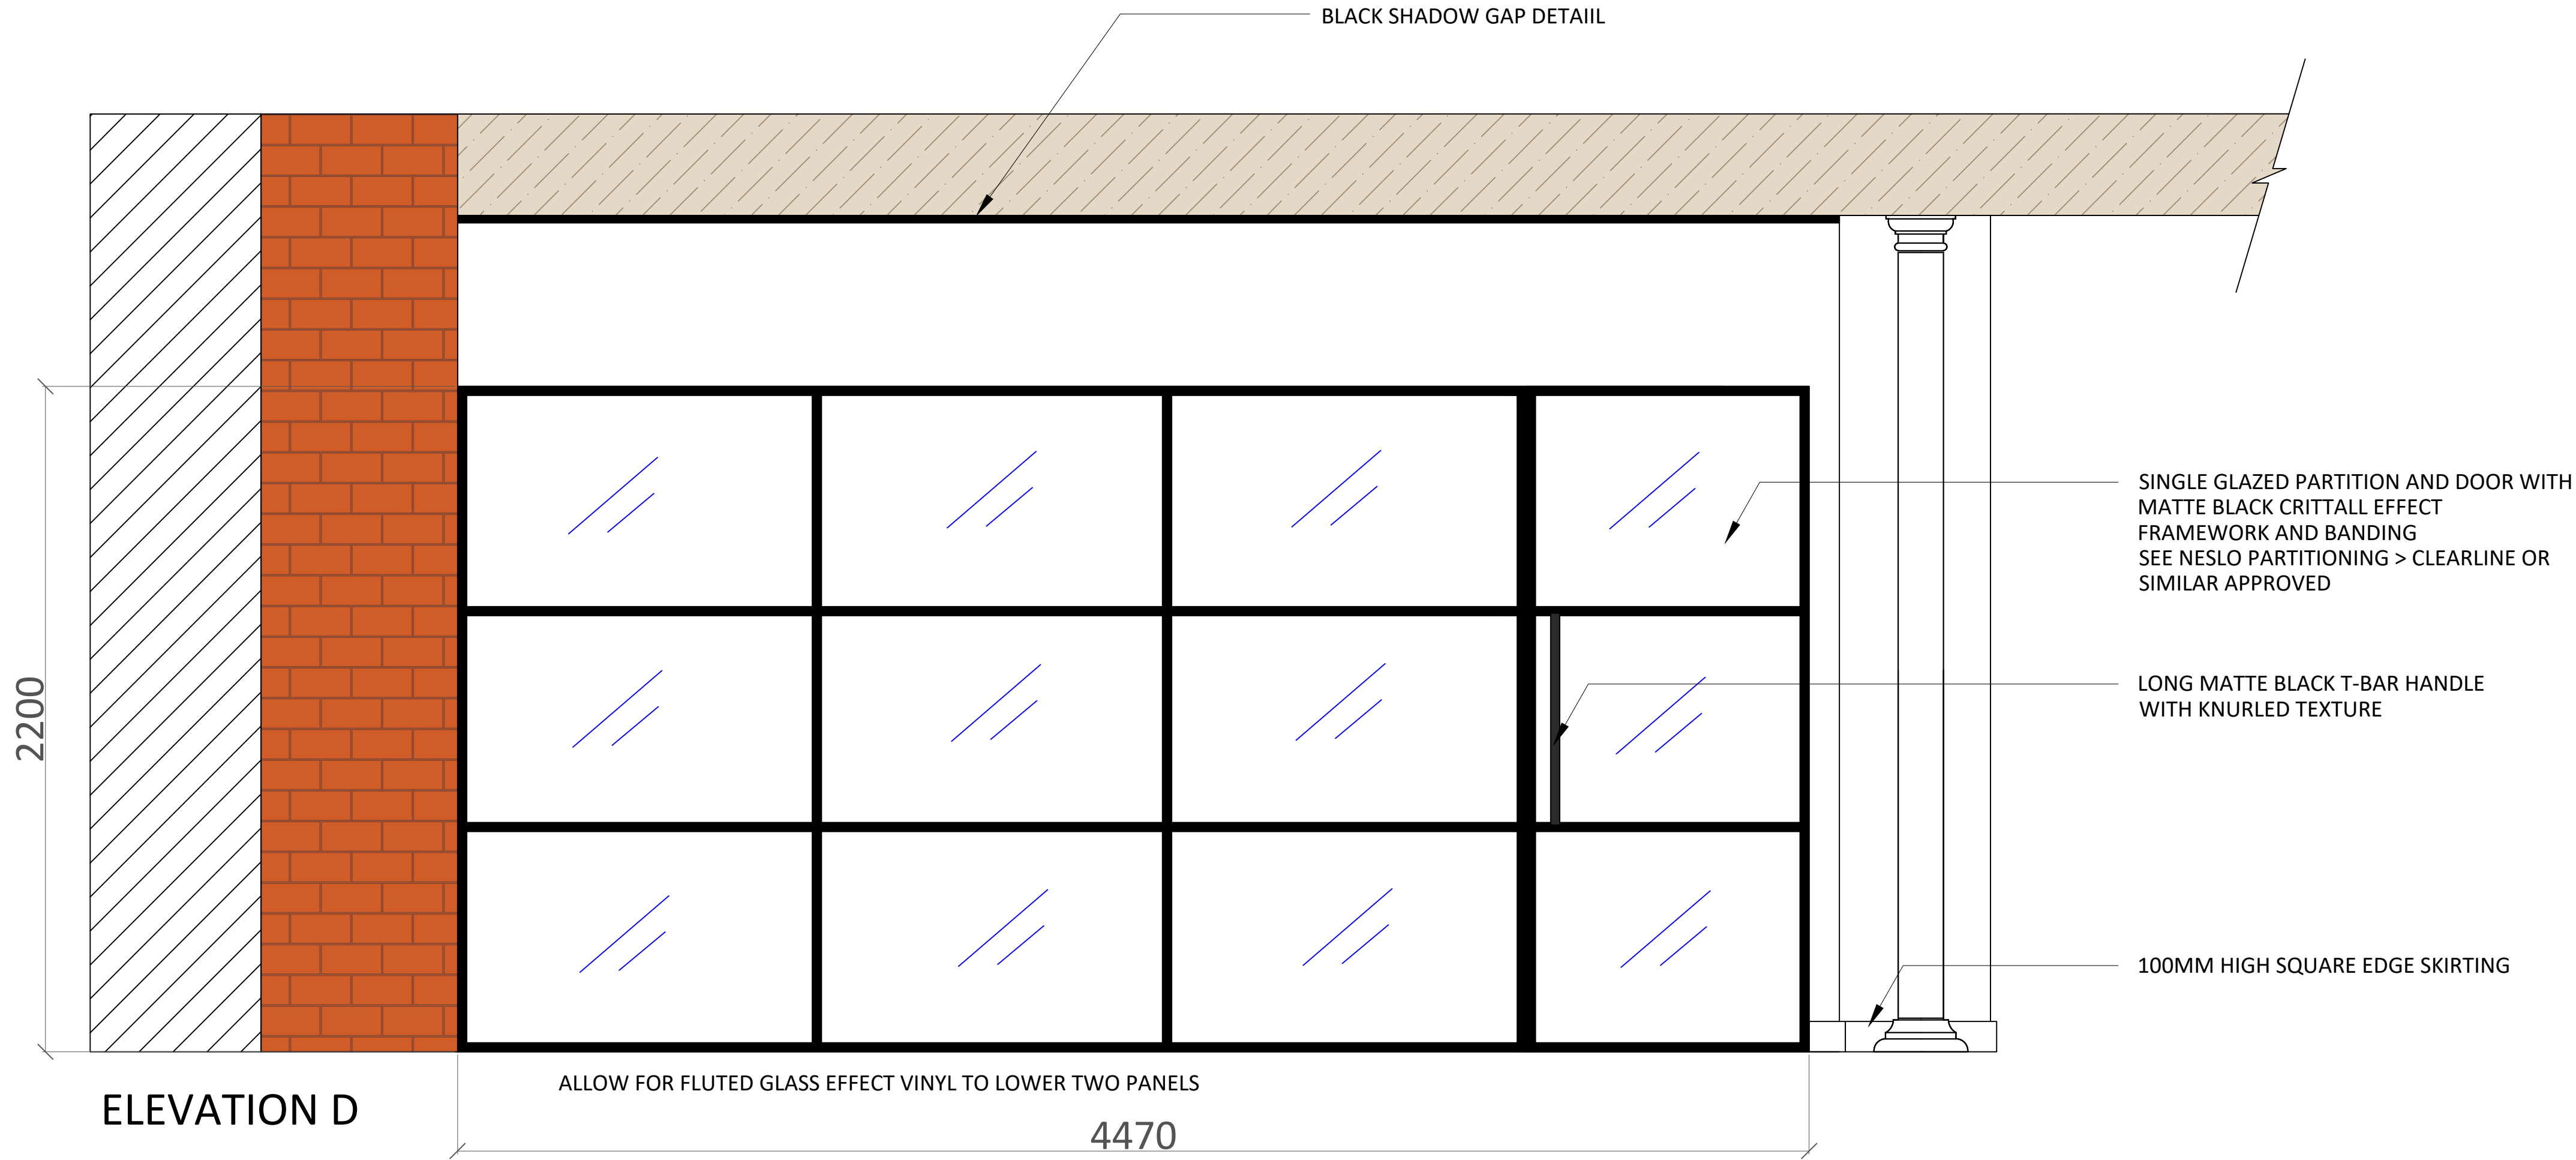

Construction

Modular components and door frames are machined for ease and speed of on site erection.

Elevations

The glazed elevations are constructed from minimal aluminium framework to enhance the clear seamless lines of the product. Both 10mm and 12mm glass is standard with thicker glass sizes capable of incorporation to meet higher performance standards.


Single and double glazed systems are available and blinds can be incorporated within the double glazed modules.

Aluminium

Sections are extruded from material grade 6005 in T6 condition conforming to BS EN 755-9. Polyester powder coating to a thickness of 40/60 microns. Both white (RAL 9010 90%a) and silver (RAL 9006 90%a) are held in stock with other RAL and BS finishes available on request.

Frames and Doors


Frames for hinged doors can be aluminium or hardwood and can accommodate cellular or solid core doors 44mm thick in varying sizes. Up to 54mm doors can be customised. Fully glazed hinged doors both non-fire and fire resistant are also available.

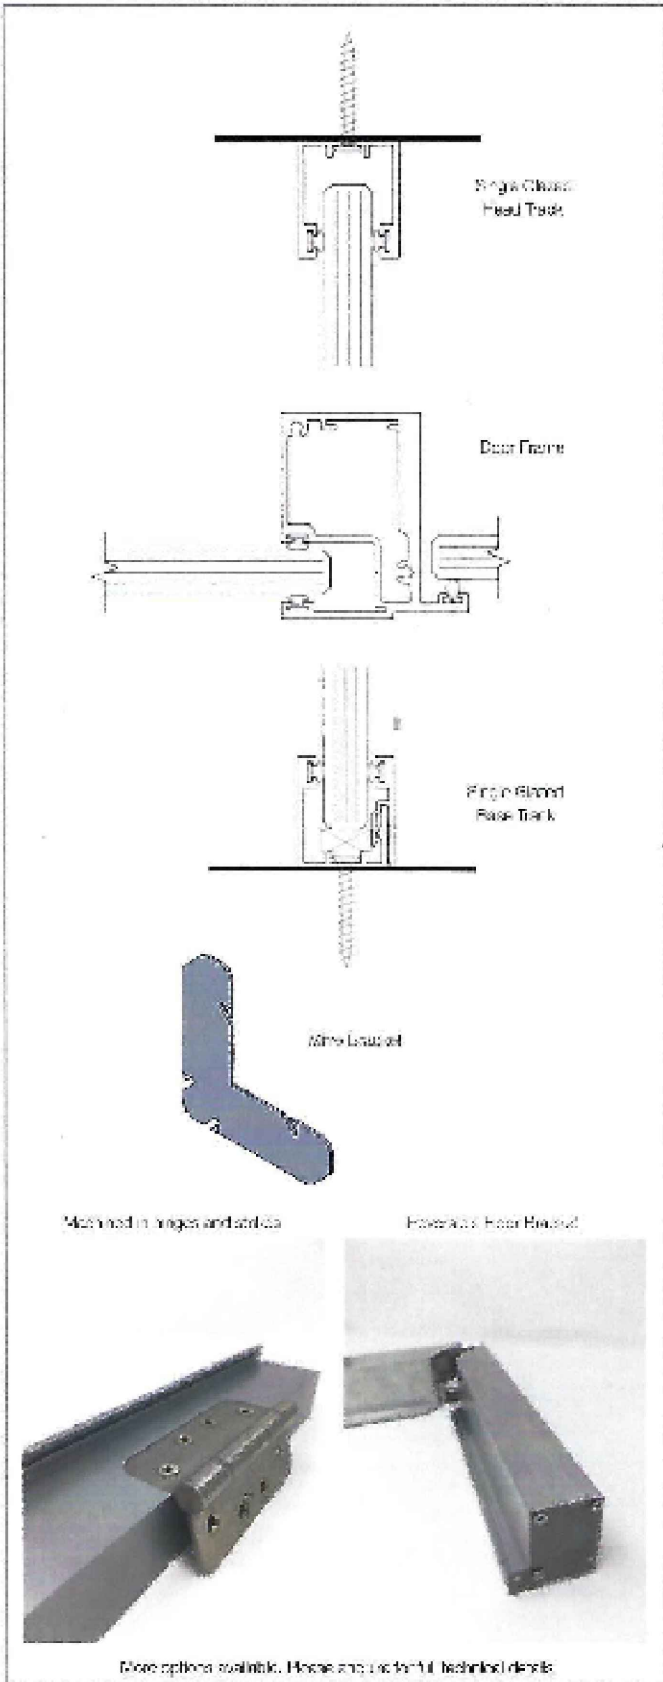

EXAMPLE OF PREVIOUS WORKS USING NESLO CLEARLINE



LOCATION PLAN (NTS)

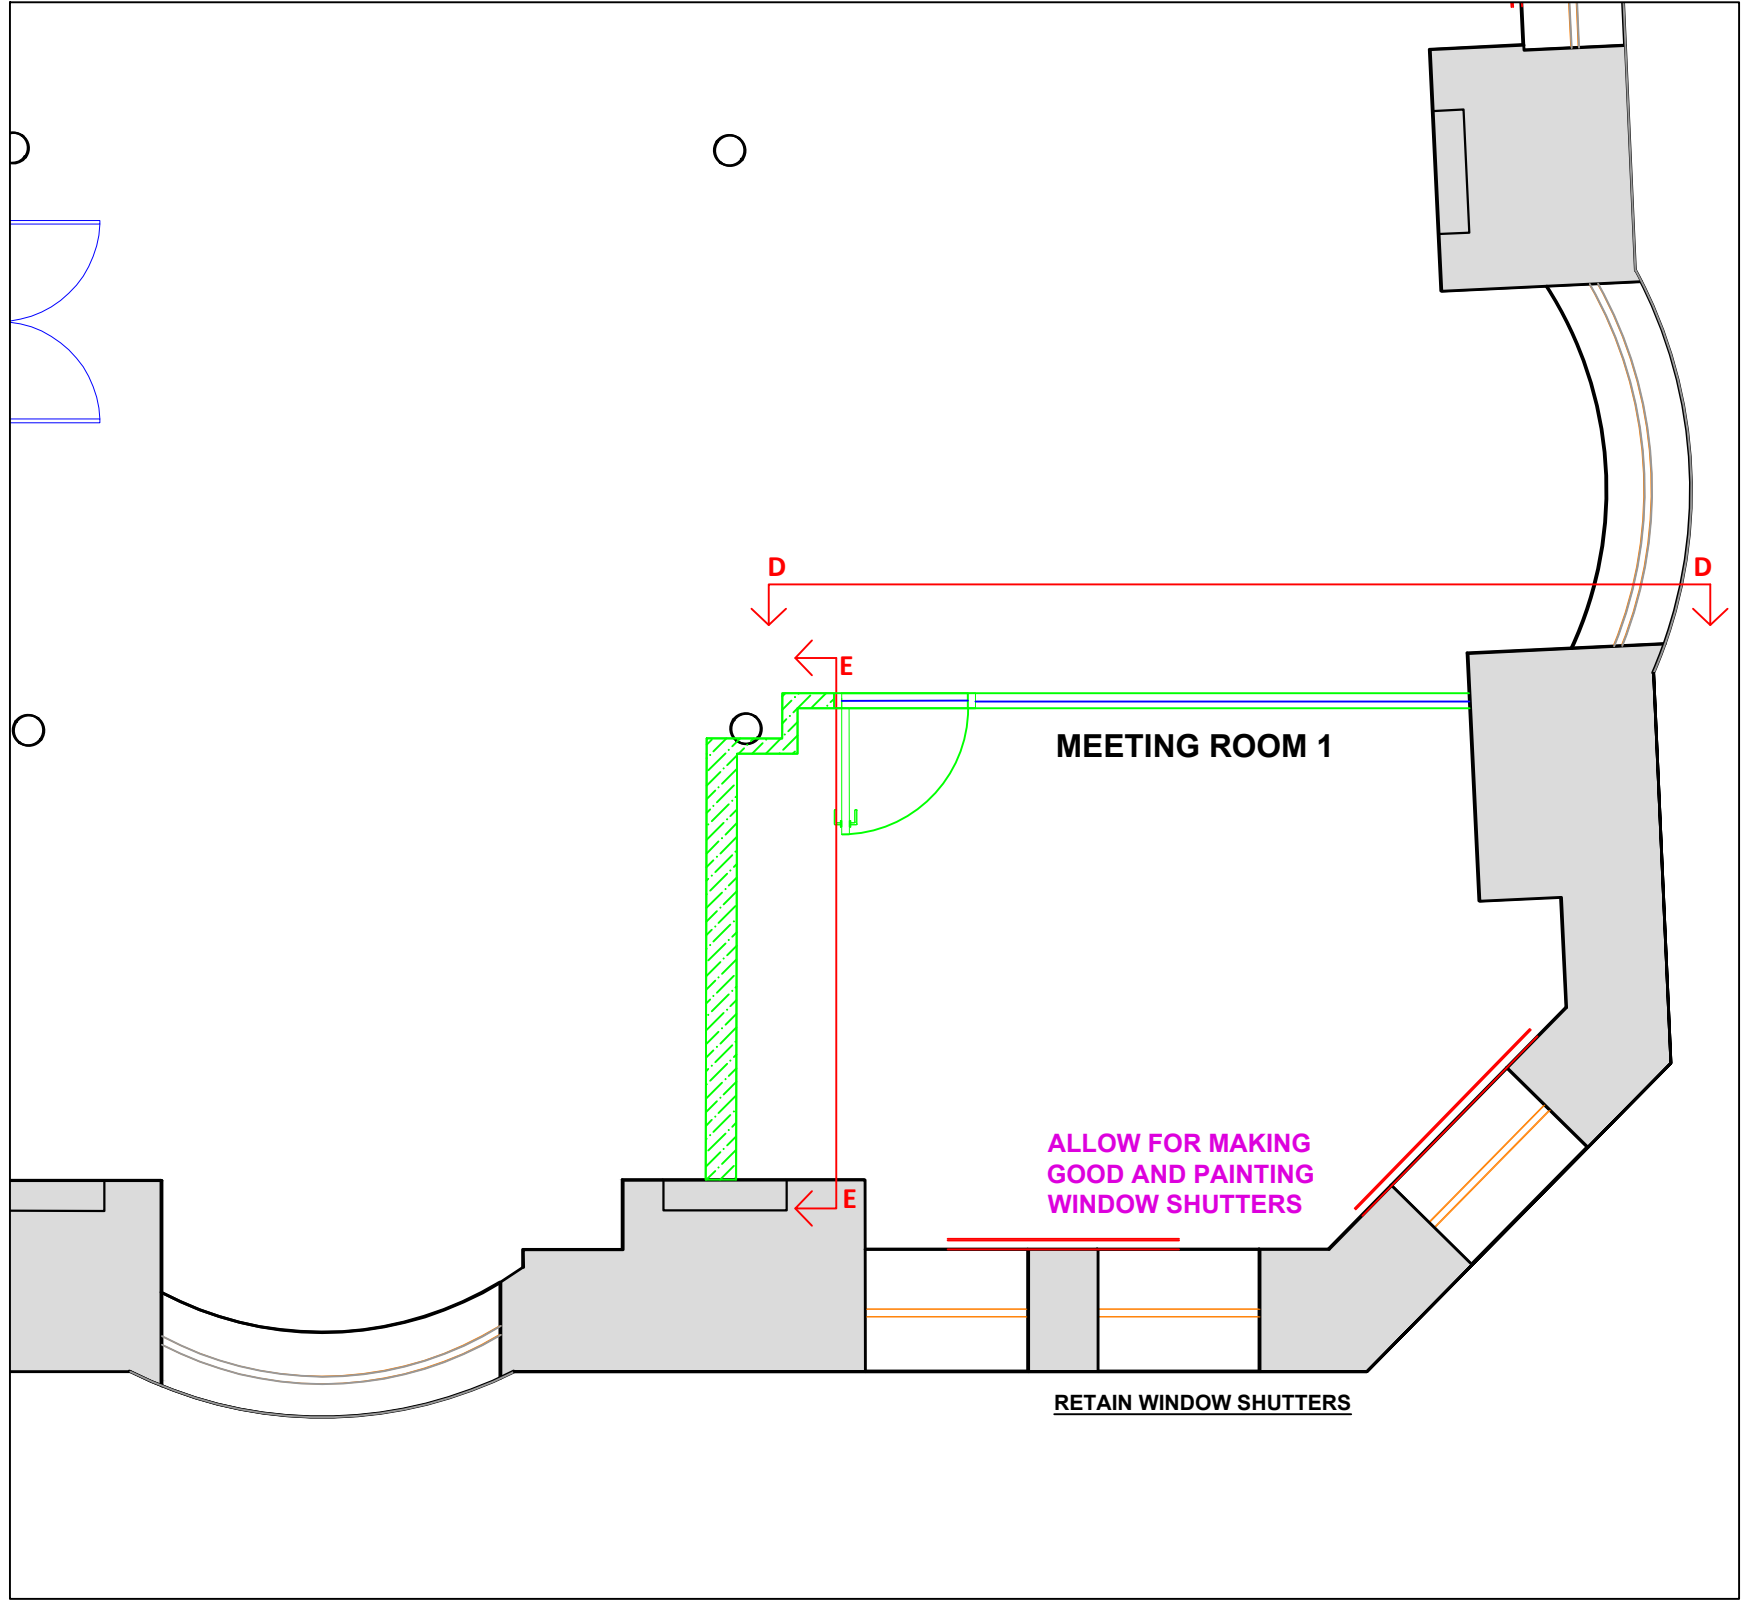

REV	DETAILS	BY	DATE
2	PARTITIONING SPECIFICATION	JH	18.05.22
1	PARTITIONING SPECIFICATION	RU	02.02.22

ruCREATIVE

6.34 WINDSOR HOUSE
HARROGATE HG1 2PW
TELEPHONE: 01423 52 02 69
EMAIL: INFO@RUCREATIVE.CO.UK
WEB: WWW.RUCREATIVE.CO.UK

CLIENT			
ADAPT REAL ESTATE			
PROJECT			
52 PRINCESS STREET MANCHESTER M1 6JX			
TITLE			
PARTITION ELEVATION D-D			
SCALE	DATE	DESIGNER	CHECKED BY
1:15 @ A1	08.12.21	JBH	RU
DRAWING NO.			
PROJECT NO.	BUILDING	LEVEL	DRAWING NO.
52.PRIN.ST	52PS	L3	L3-GA044
			REV
			2