


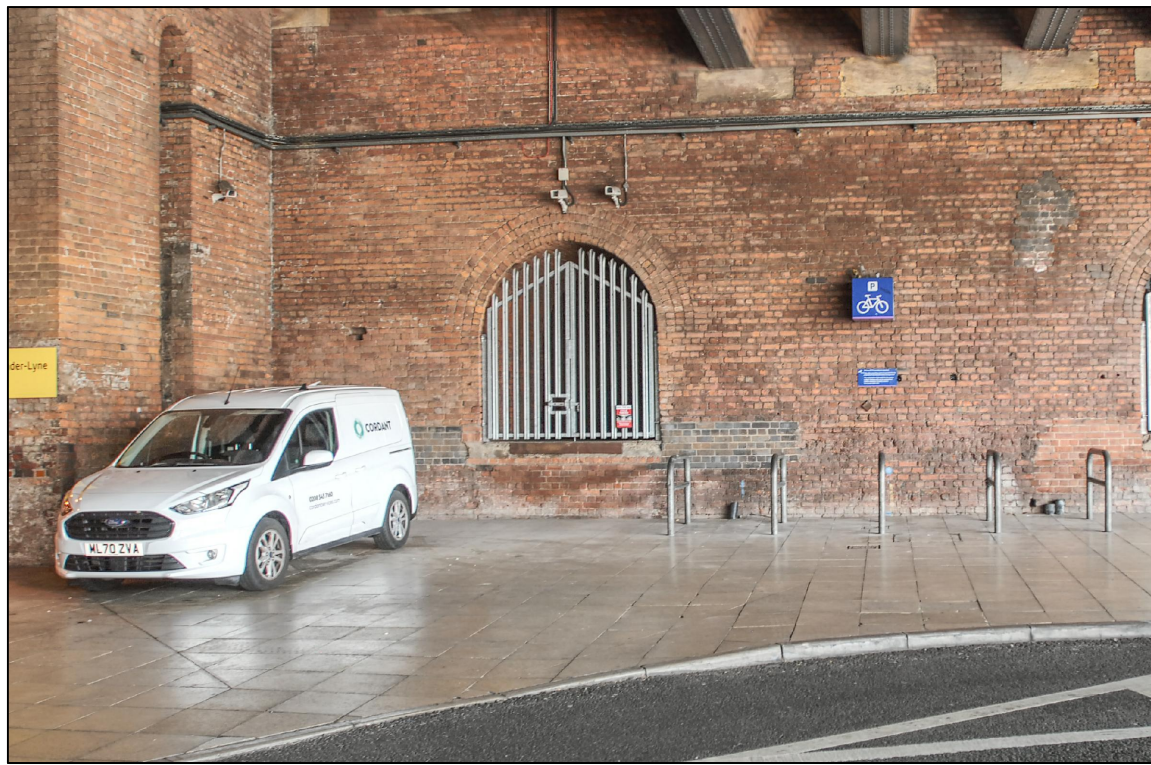

**PERSPECTIVE VIEW 072 - EXISTING**  
APPLIES TO CAMERA 24297




**PERSPECTIVE VIEW 072 - PROPOSED**




**PERSPECTIVE VIEW 073 - EXISTING**  
APPLIES TO CAMERAS 24302 AND 24303




**PERSPECTIVE VIEW 073 - PROPOSED**

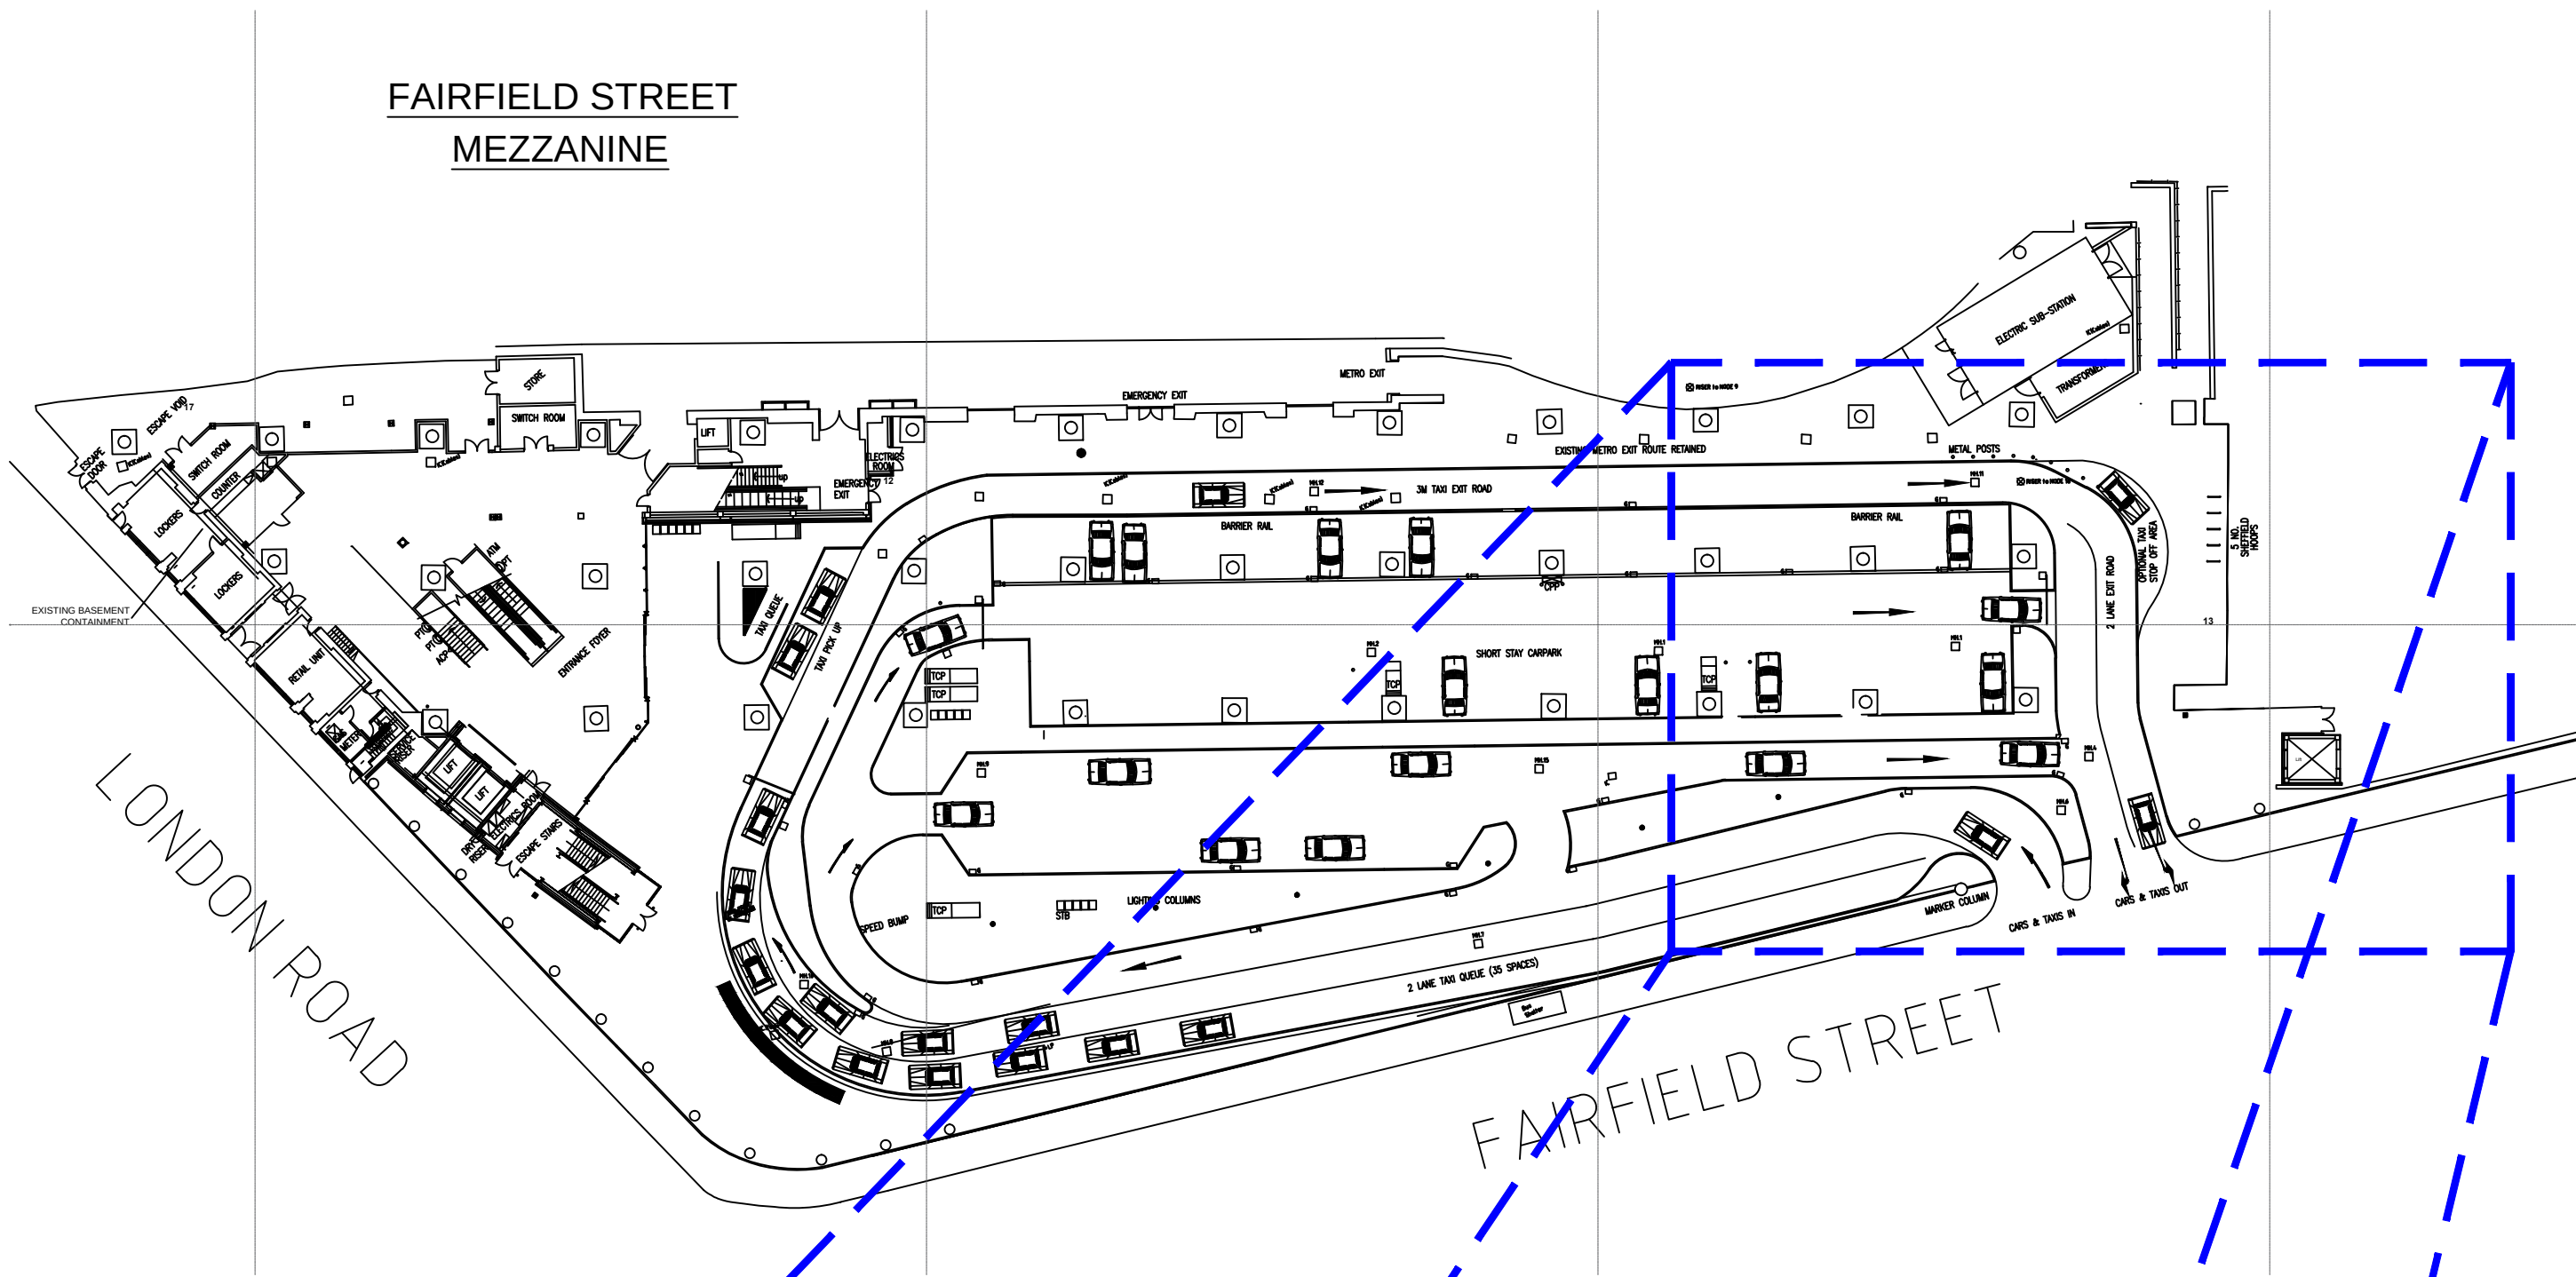

**MANCHESTER PICCADILLY STATION LOCATION PLAN - SCALE 1:500**

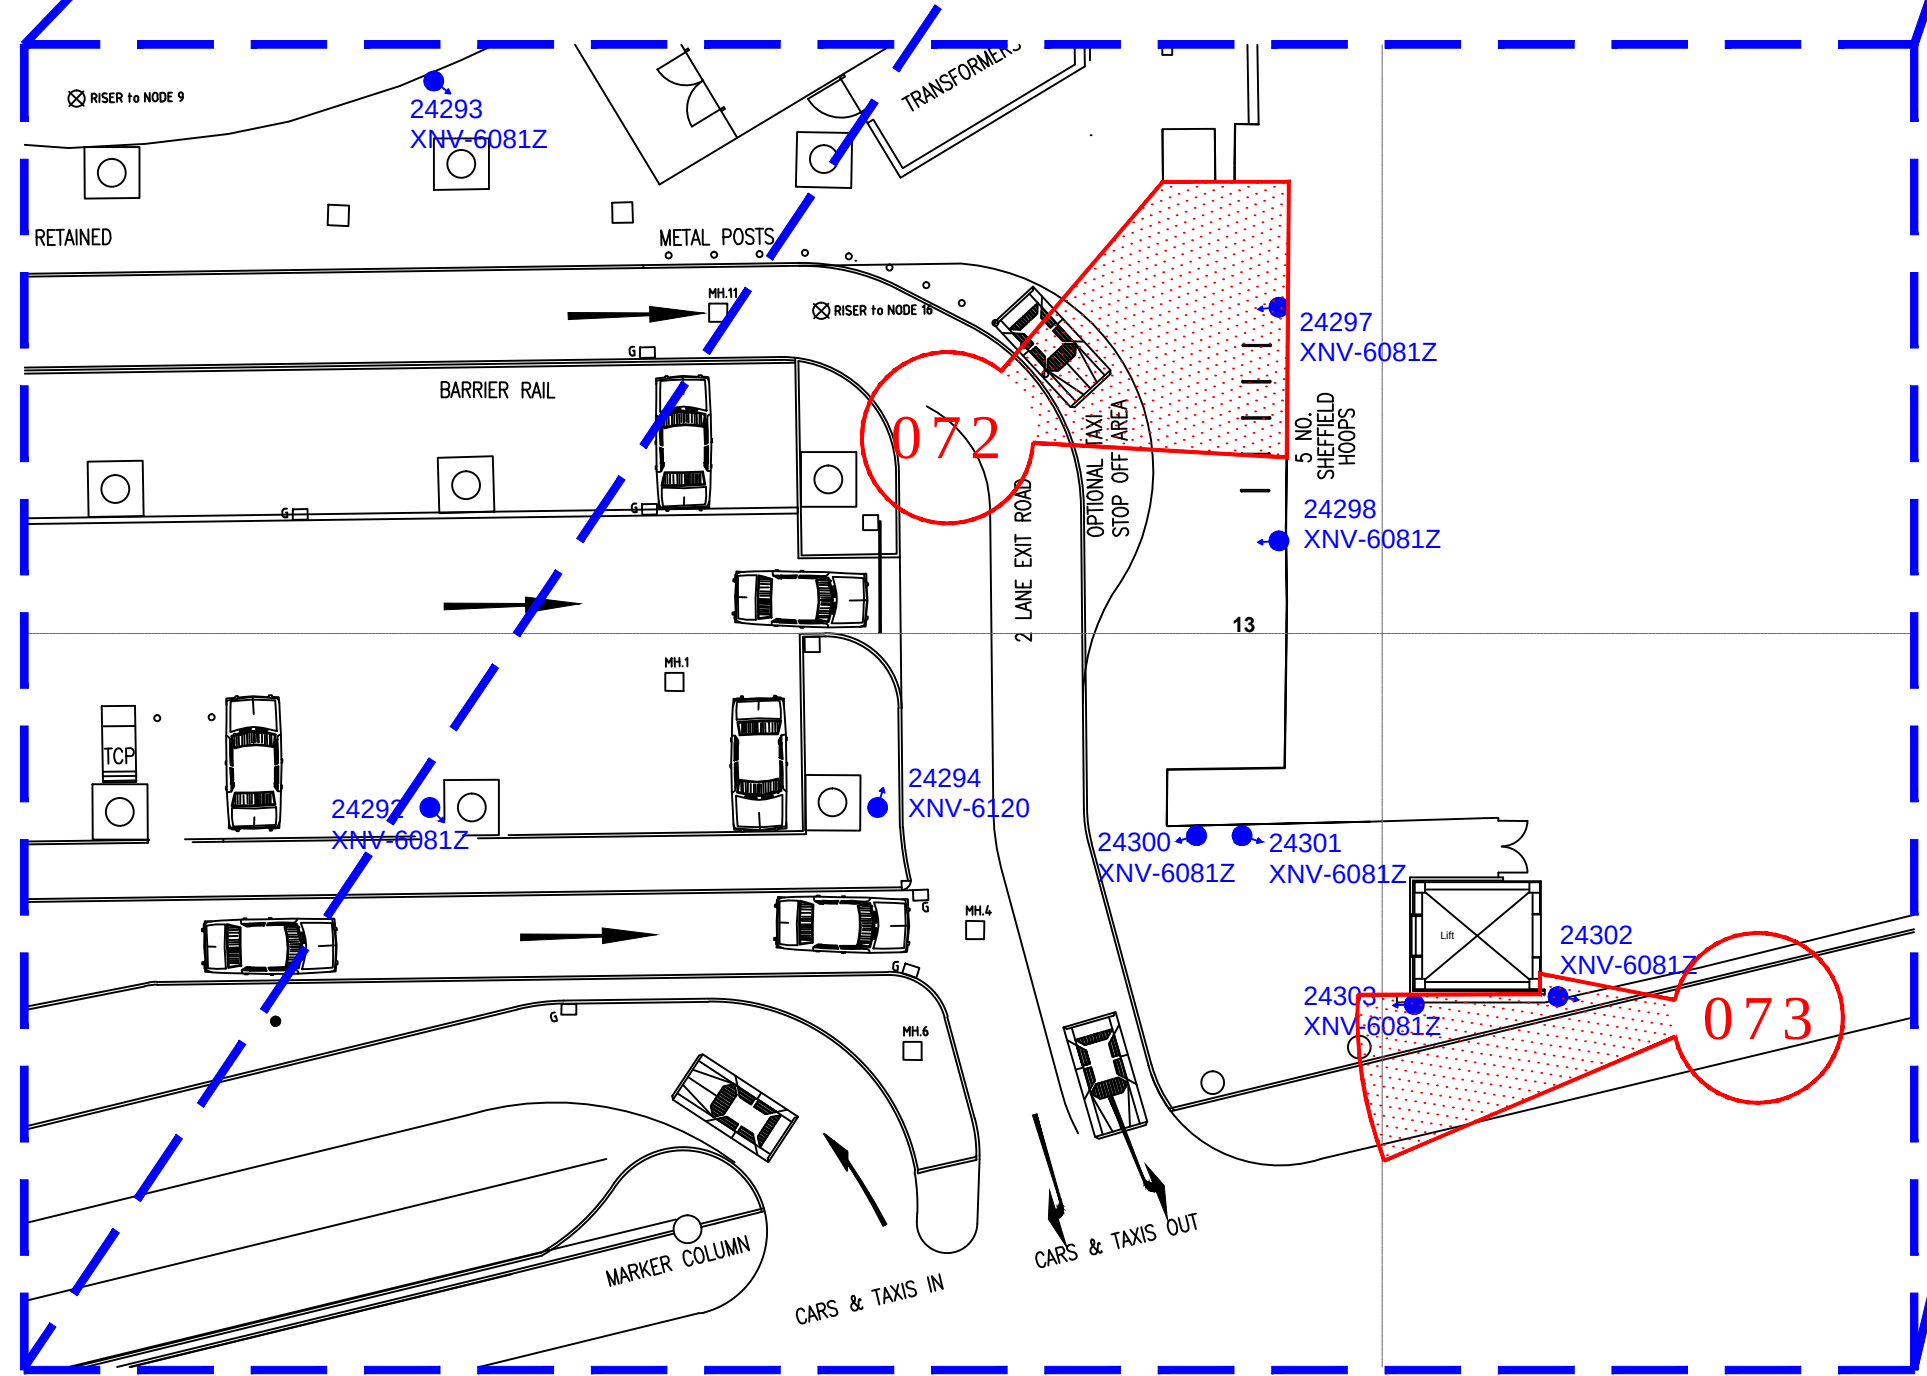

**MANCHESTER PICCADILLY STATION PLAN  
FAIRFIELD STREET - SCALE 1:250**

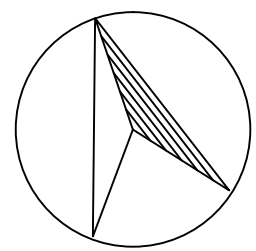

**COLOUR KEY**

- EQUIPMENT IN BLACK - DENOTES EXISTING EQUIPMENT
- EQUIPMENT IN BLUE - DENOTES EXISTING TO BE REPLACED
- EQUIPMENT IN GREEN - DENOTES EXISTING TO BE RECOVERED
- EQUIPMENT IN MAGENTA - DENOTES ENHANCED NWR EQUIPMENT
- EQUIPMENT IN RED - DENOTES NEW NWR EQUIPMENT

**LEGEND**

- EXISTING NODE LOCATION
- EXISTING FIXED/DOME CAMERA
- EXISTING PTZ CAMERA

| Rev | Date    | Description of Revisions          | Drawn | Checked | Appr |
|-----|---------|-----------------------------------|-------|---------|------|
| P01 | 29/7/21 | DRAFT FOR LISTED BUILDING CONSENT | JPT   | CRC     | -    |

Status DRAFT



Unit 3 & 4 Churchill Way  
Chapelton  
Sheffield  
S35 2PY

Project  
NWR MANAGED STATIONS  
SISS RENEWALS - 169779

Drawing Title  
MANCHESTER PICCADILLY STATION  
EQUIPMENT LOCATION VIEWS  
EQUIPMENT TO BE REPLACED  
FAIRFIELD STREET & MEZZANINE

|                       |                              |               |          |         |
|-----------------------|------------------------------|---------------|----------|---------|
| Designed              | J.Gatley                     | Sig           | Date     | 28/5/21 |
| Drawn                 | J.Tobin                      | Sig           | Date     | 29/7/21 |
| Checked               | -                            | Sig           | Date     | -       |
| Approved              | -                            | Sig           | Date     | -       |
| Scale                 | 1:250                        | ELR & Mileage | CMP2     |         |
| Alternative Reference | N/A                          | Sheet         | 12 of 26 |         |
| Drawing Number        | MAN-NWR-LBR-PLAN-103000-Y641 | Revision      | P01      |         |

Sheet Size A1 594 x 841