


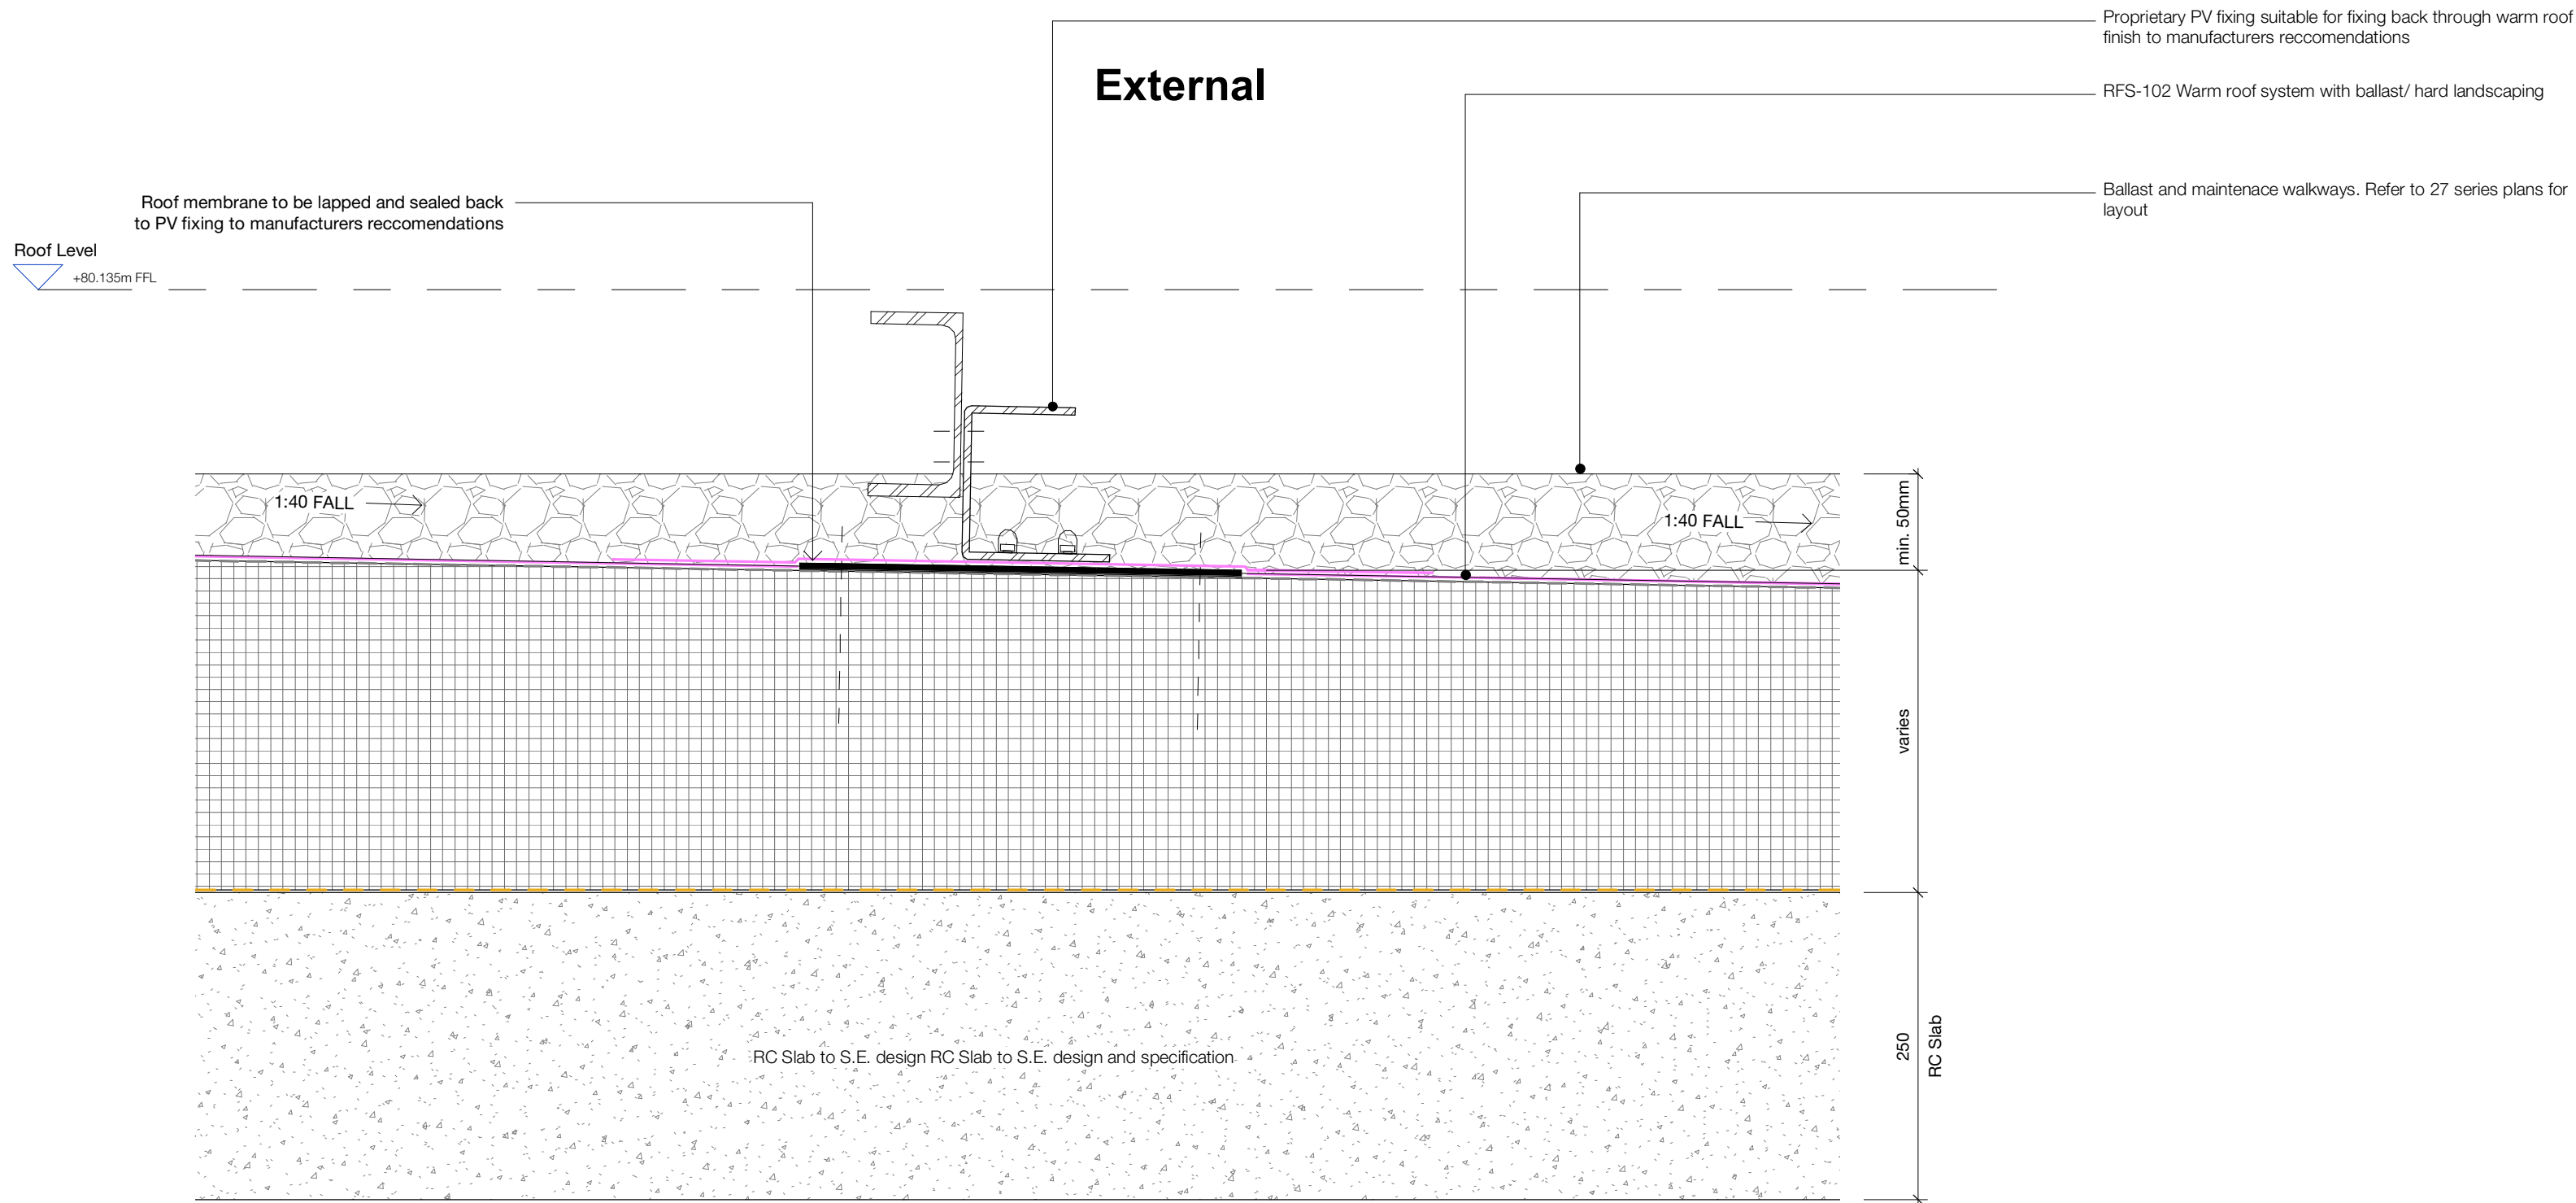

Detailed Section - Typical PV fixing
1 : 5

Copyright Hawkins\Brown Architects
No implied licence exists. This drawing should not be used to calculate areas for the purposes of valuation. Do not scale this drawing. All dimensions to be checked on the site by the contractor and such dimensions to be their responsibility. All work must comply with relevant British Standards and Building Regulations requirements. Drawing errors and omissions to be reported to the architect. To be read inconjunction with Architect's specification and other consultant information.

Rev	Description	Date
P1	Stage 4 Initial Issue	24/12/20
C1	27 series Construction Issue	27/08/21

- Key**
- Air Tightness Line
 - EPDM
 - VCL
 - Breather Membrane
 - DPC Cavity Tray (non-combustible)

Target U-Values:

(Values taken from Watt Energy, Environmental Standards Statement 13.03.2019)

Ground Floor:	0.13 W/m²K
Exposed Floor:	0.13 W/m²K
External Wall:	0.20 W/m²K
Roof:	0.12 W/m²K
Window / Door:	1.40 W/m²K
Air Permeability Rate:	3m³/hm²

3C Tariff Street
Manchester M1 2FF

mail@hawkinsbrown.com
hawkinsbrown.com

Hawkins\Brown

Project
Addington Street

Drawing
Detailed Section - PV fixing

Scale @ A1 As indicated		Date Dec 2020
Drawn By CD		Checked By JK
Job Number 18058	Status S4	Purpose of Issue Construction
Drawing No. AS01-HBA-00-ZZ-DR-A-27_0484		Rev C1