ELEVATION A

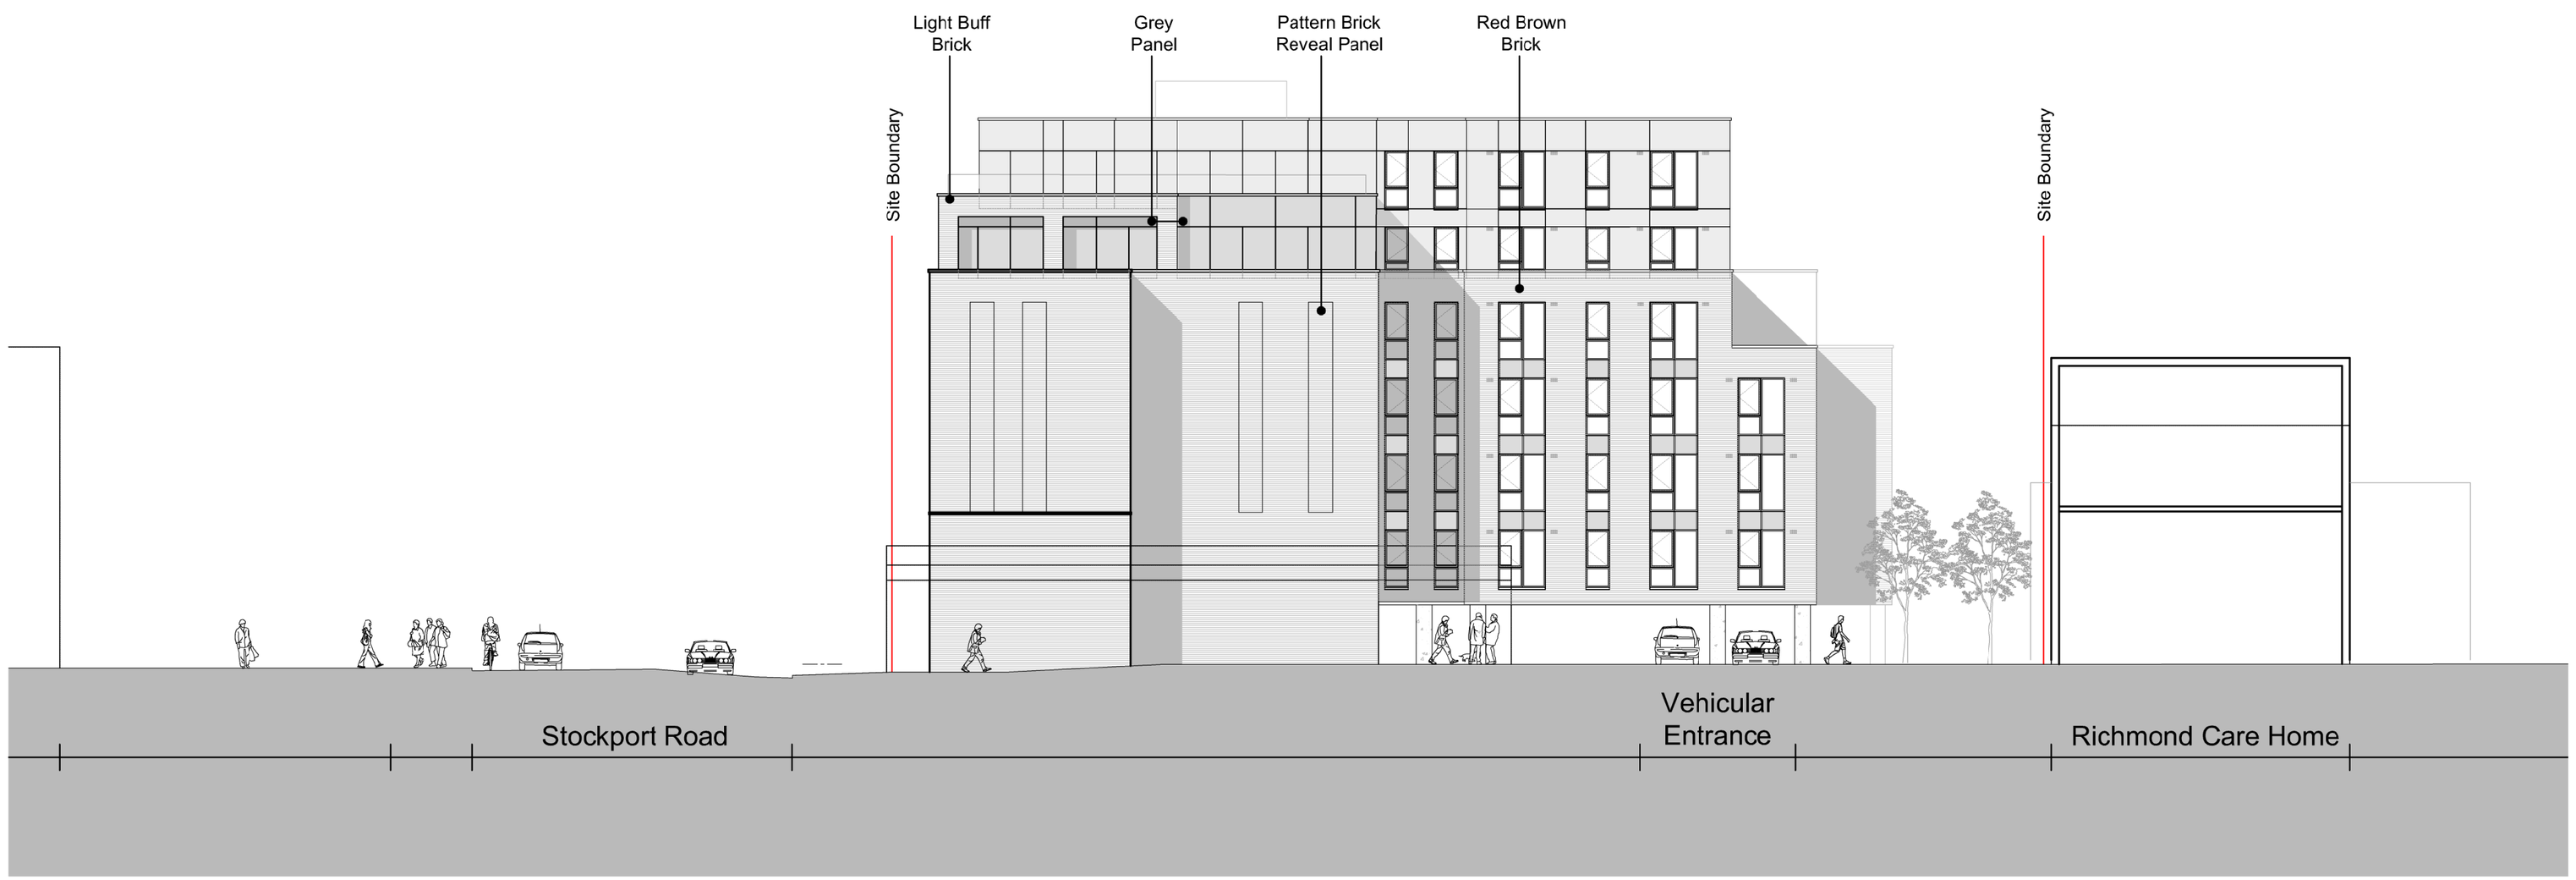

ELEVATION B

0 1m 2m 3m 4m 5m 10m

SCALE BAR

rev	description	drwn	auth	date

DO NOT SCALE OFF THIS DRAWING

© LEACH RHODES WALKER 2001

LeachRhodesWalker Architects

info@lrw.co.uk | www.lrw.co.uk
50 Dearmans Place Maachester M3 5LH

Manchester +44 (0)161 833 0211
London +44 (0)207 2012160
Bucharest +40 (21) 650 4024

client
ROWLINSON

project
STOCKPORT ROAD

project no	drawing no	rev
7891	L(00)129	.

description -
NMA PROPOSED BUILDING ELEVATIONS - SHEET 1

scale	date drawn	drawn by	authorised by
1:200@ A2	04.03.22	KM	CJG

File:c:\787\3dstor\5ad2wergstaw3\L 787_L(00)NMA Building Elevations -Sheet1.dwg Sheet1 by KMile

purpose of issue
planning ○ building regs ○ tender ○ comment ○ approval ○ construction ○